


#6

GRAEME + NICOLE ANDERSON 18 STEVENAGE ROAD KNEEBOROTH S93 6AW
PROPOSED NEW SHED @ 1:25

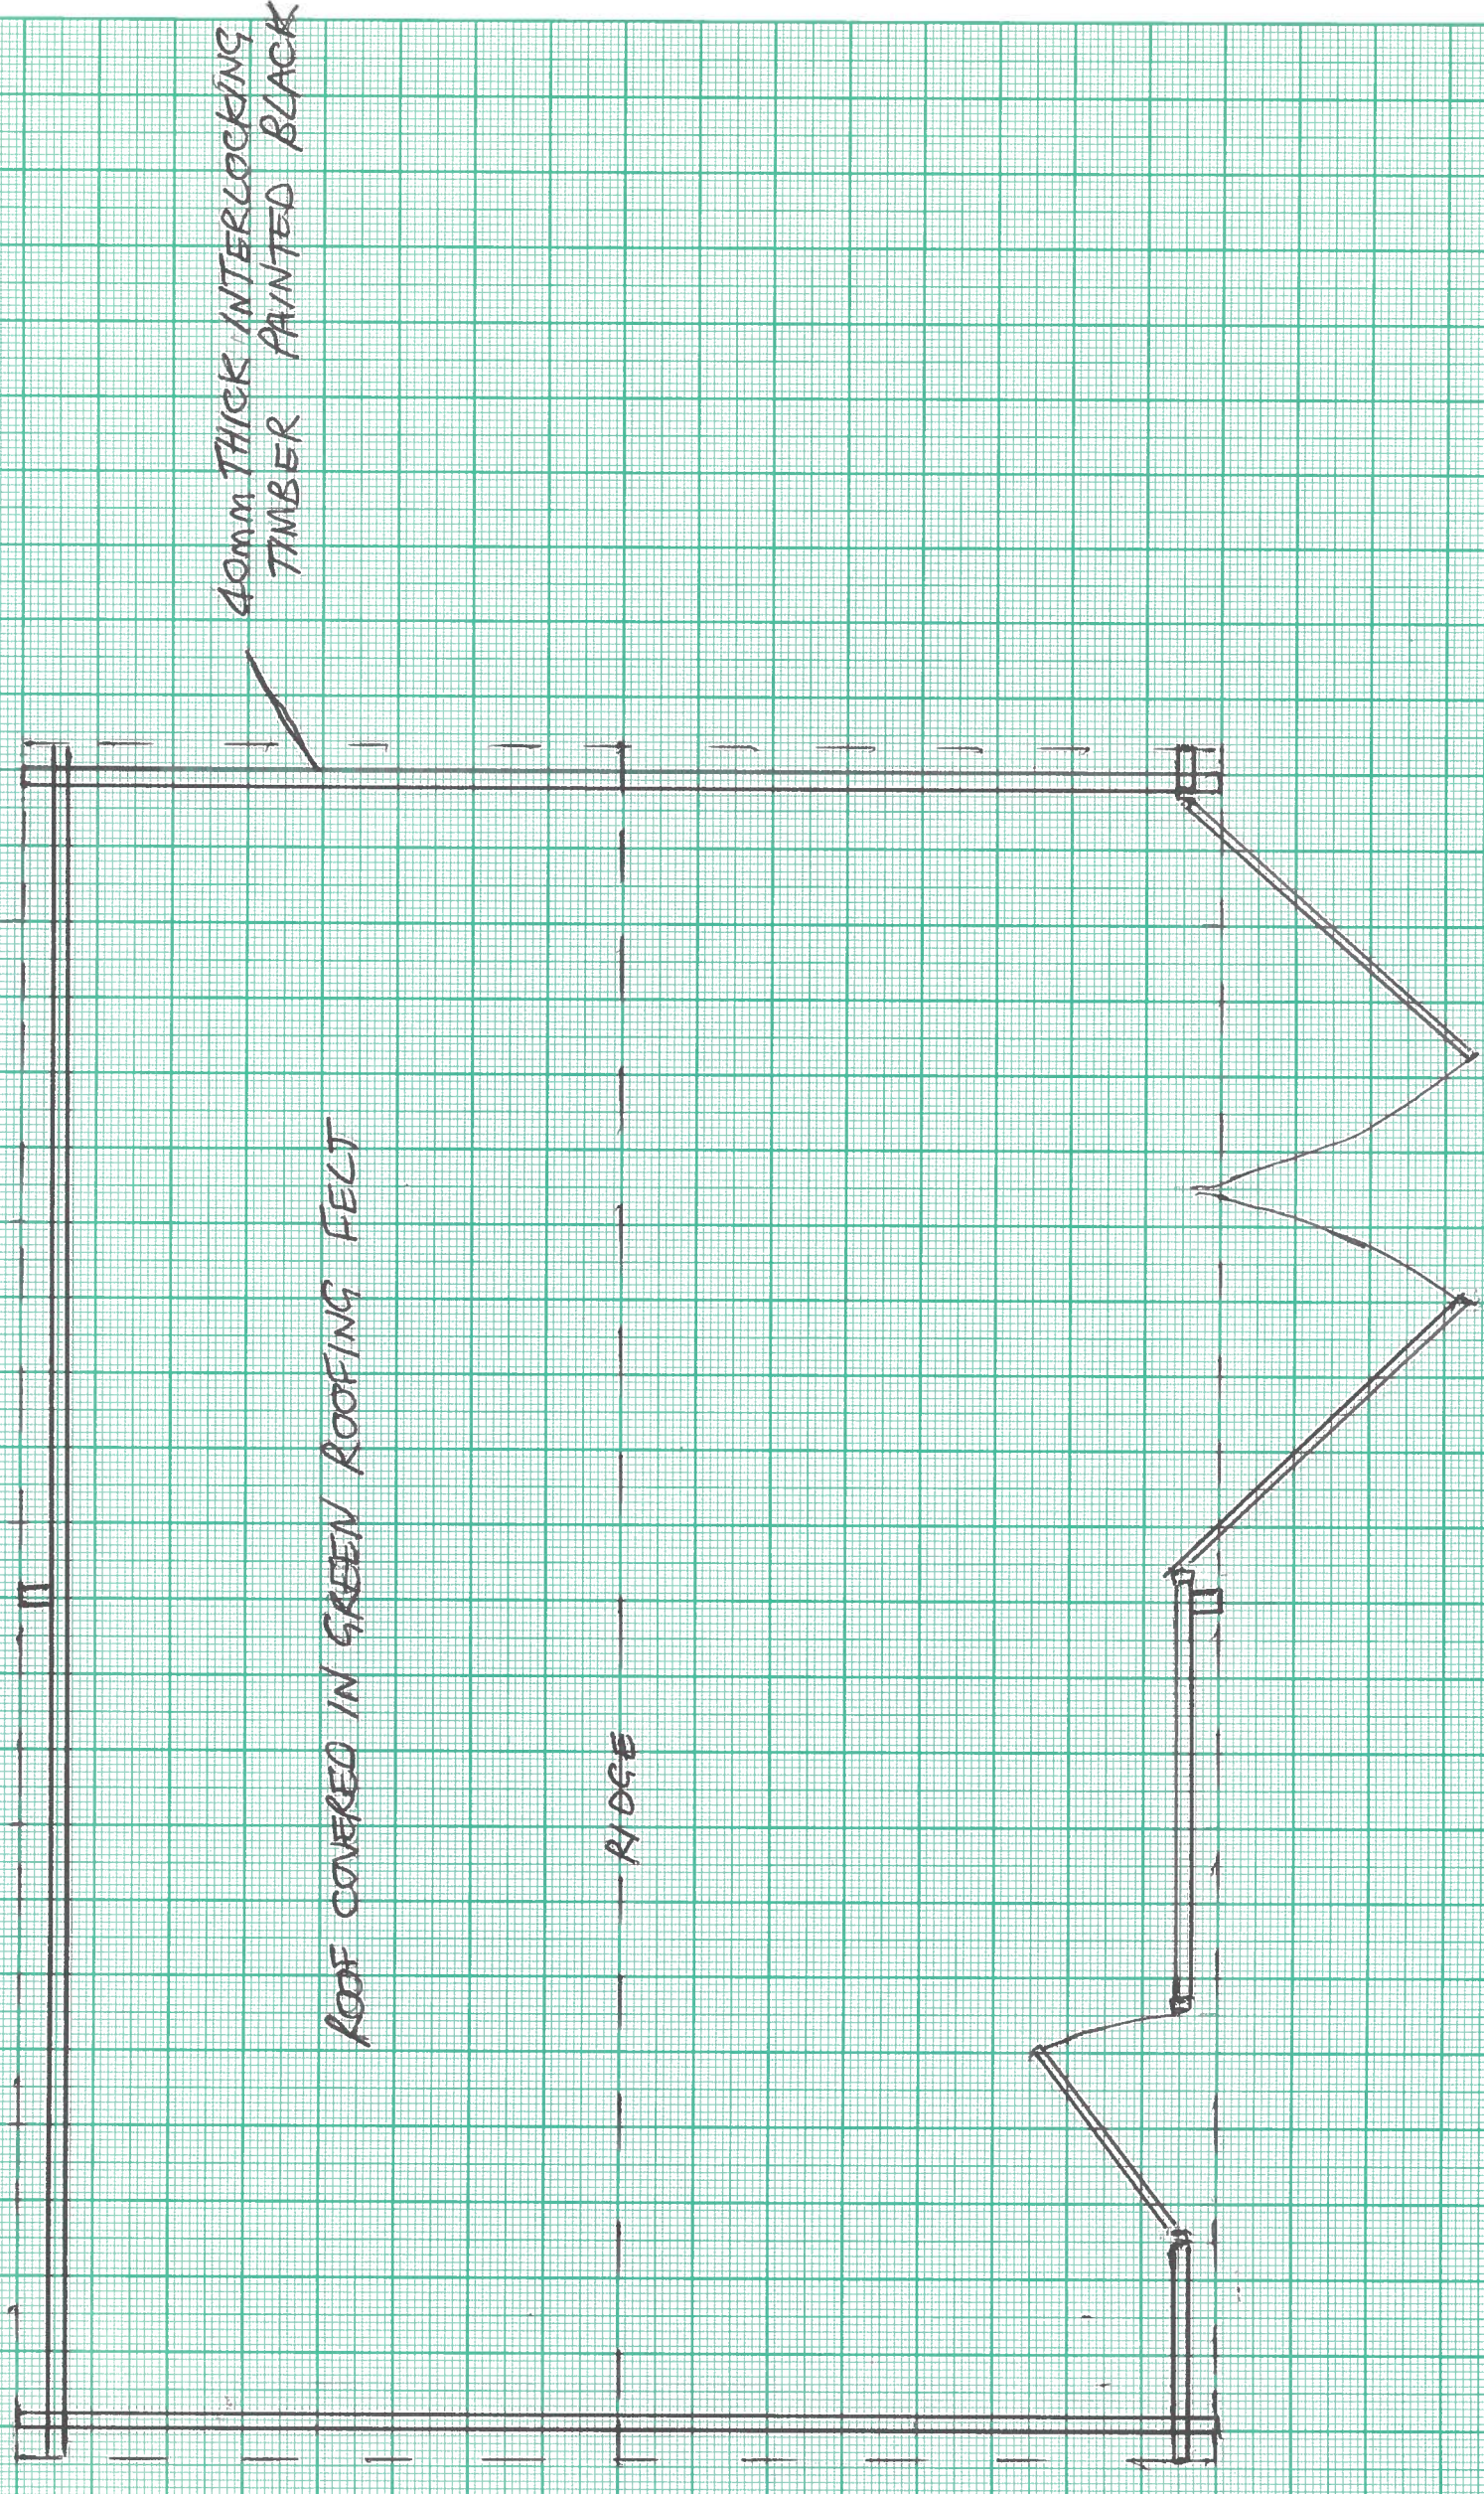

1m

1m