


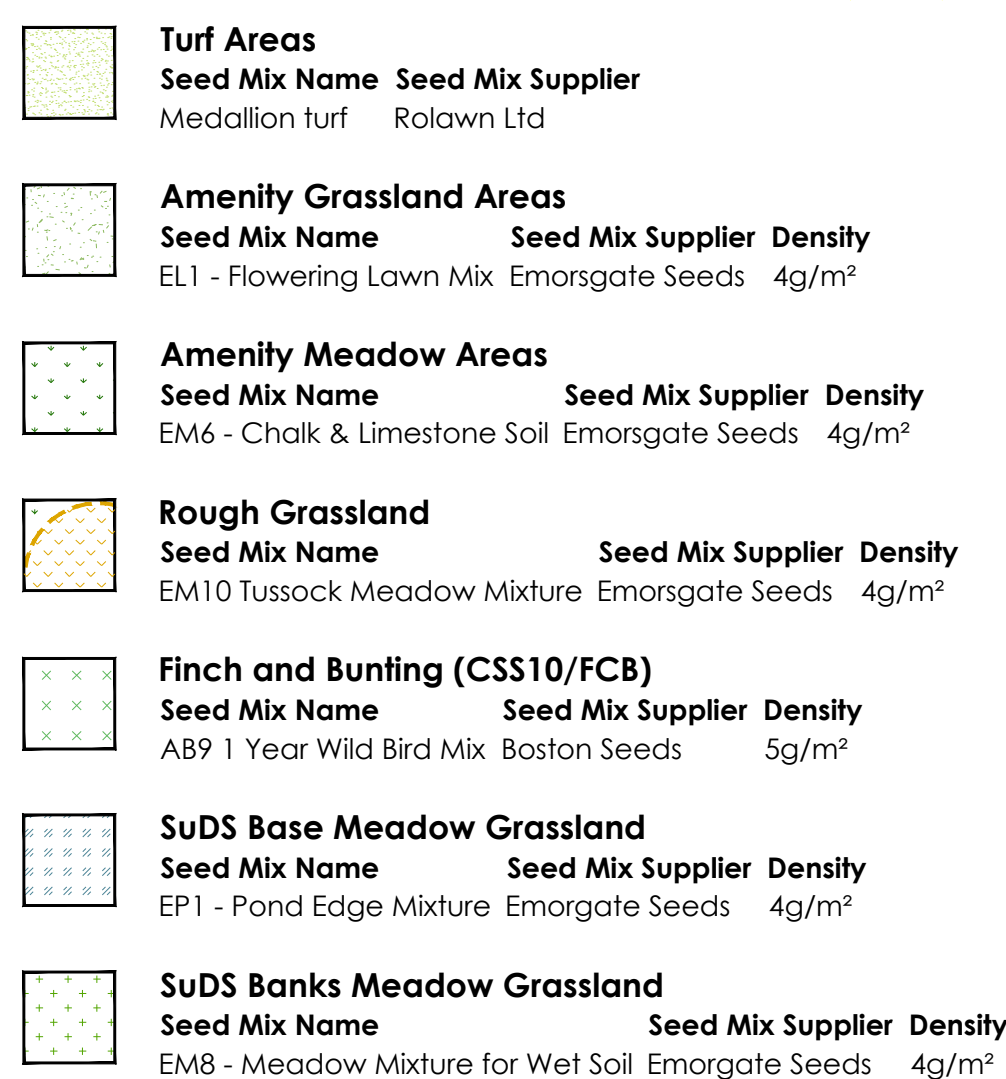

For **ecology enhancements** please refer to the Landscape and Ecological Management and Enhancements document, which forms part of the site wide OLEMP.

Marginal / Aquatics						
Abbr	Species	Supply	Pot Size	Density	Area	Number
FILUL	<i>Filipendula ulmaria</i>	Well Rooted	195cc min.	15/m ²	9.34m ²	142
IRIPS	<i>Iris pseudacorus</i>	Well Rooted	195cc min.	15/m ²	21.81m ²	329
JUNEF	<i>Juncus effusus</i>	Well Rooted	195cc min.	15/m ²	21.81m ²	329
MYOSC	<i>Myosotis scorpioides</i>	Well Rooted	195cc min.	15/m ²	9.34m ²	142
				Total	62.3m ²	Total :942

Drawing to be read in conjunction with GL2024 SP 01 Landscape Specification.

Location Plan	Rev	Date	Notes	Highover Farm, Hitchin, North Hertfordshire Drawing title POS Landscape Proposals (ph1) - RM Infrastructure Area Only (Sheet 5 of 5) Status PLANNING Client BDW North Thames Scale 1:250 @ A0 Date 20/05/2026 Drawn By AL Checked By HJ Reference GL2024 LP 31 golby+luck landscape architects