
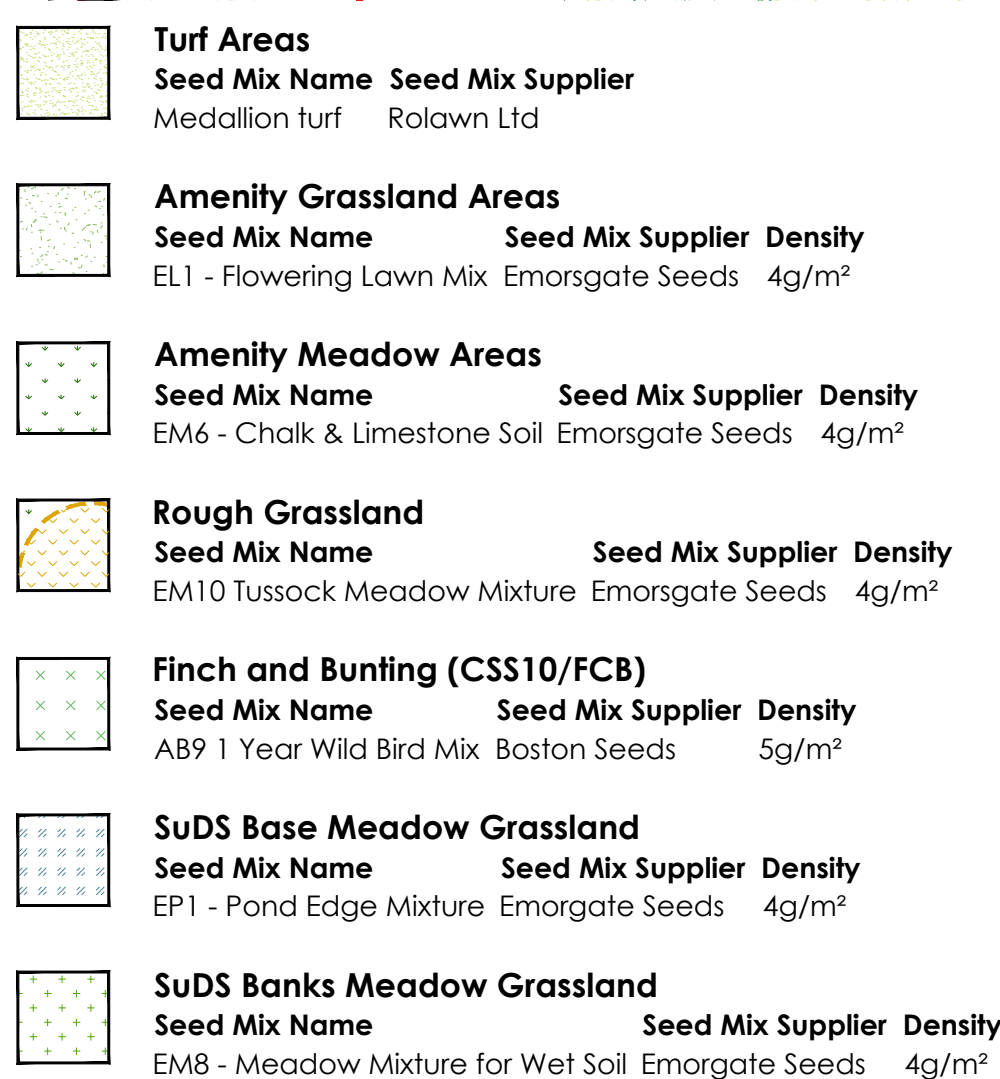


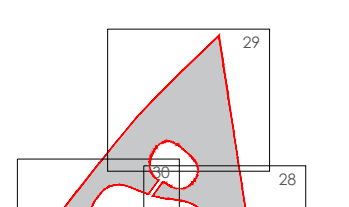

For **ecology enhancements** please refer to the Landscape and Ecological Management and Enhancements document, which forms part of the site wide OLEMP.

Marginal / Aqualics						
Abbr	Species	Supply	Pot Size	Density	Area	Number
FILUL	<i>Filipendula ulmaria</i>	Well Rooted	195cc min.	15/m ²	9.34m ²	142
IRIPS	<i>Iris pseudacorus</i>	Well Rooted	195cc min.	15/m ²	21.81m ²	329
JUNEF	<i>Juncus effusus</i>	Well Rooted	195cc min.	15/m ²	21.81m ²	329
MYOSC	<i>Myosotis scorpioides</i>	Well Rooted	195cc min.	15/m ²	9.34m ²	142
Total :62.3m ²						Total :942

Drawing to be read in conjunction with GL2024 SP 01 Landscape Specification.

Location Plan	Rev	Date	Notes	int.	Project
					Highover Farm, Hitchin, North Hertfordshire Drawing title POS Landscape Proposals (ph1) - RM Infrastructure Area Only (Sheet 1 of 5) Status PLANNING Client BDW North Thames Scale 1:250 @ A0 Drawn By AL Checked By HJ Date 23/05/2025 Reference GL2024 LP 27 golby+luck landscape architects