


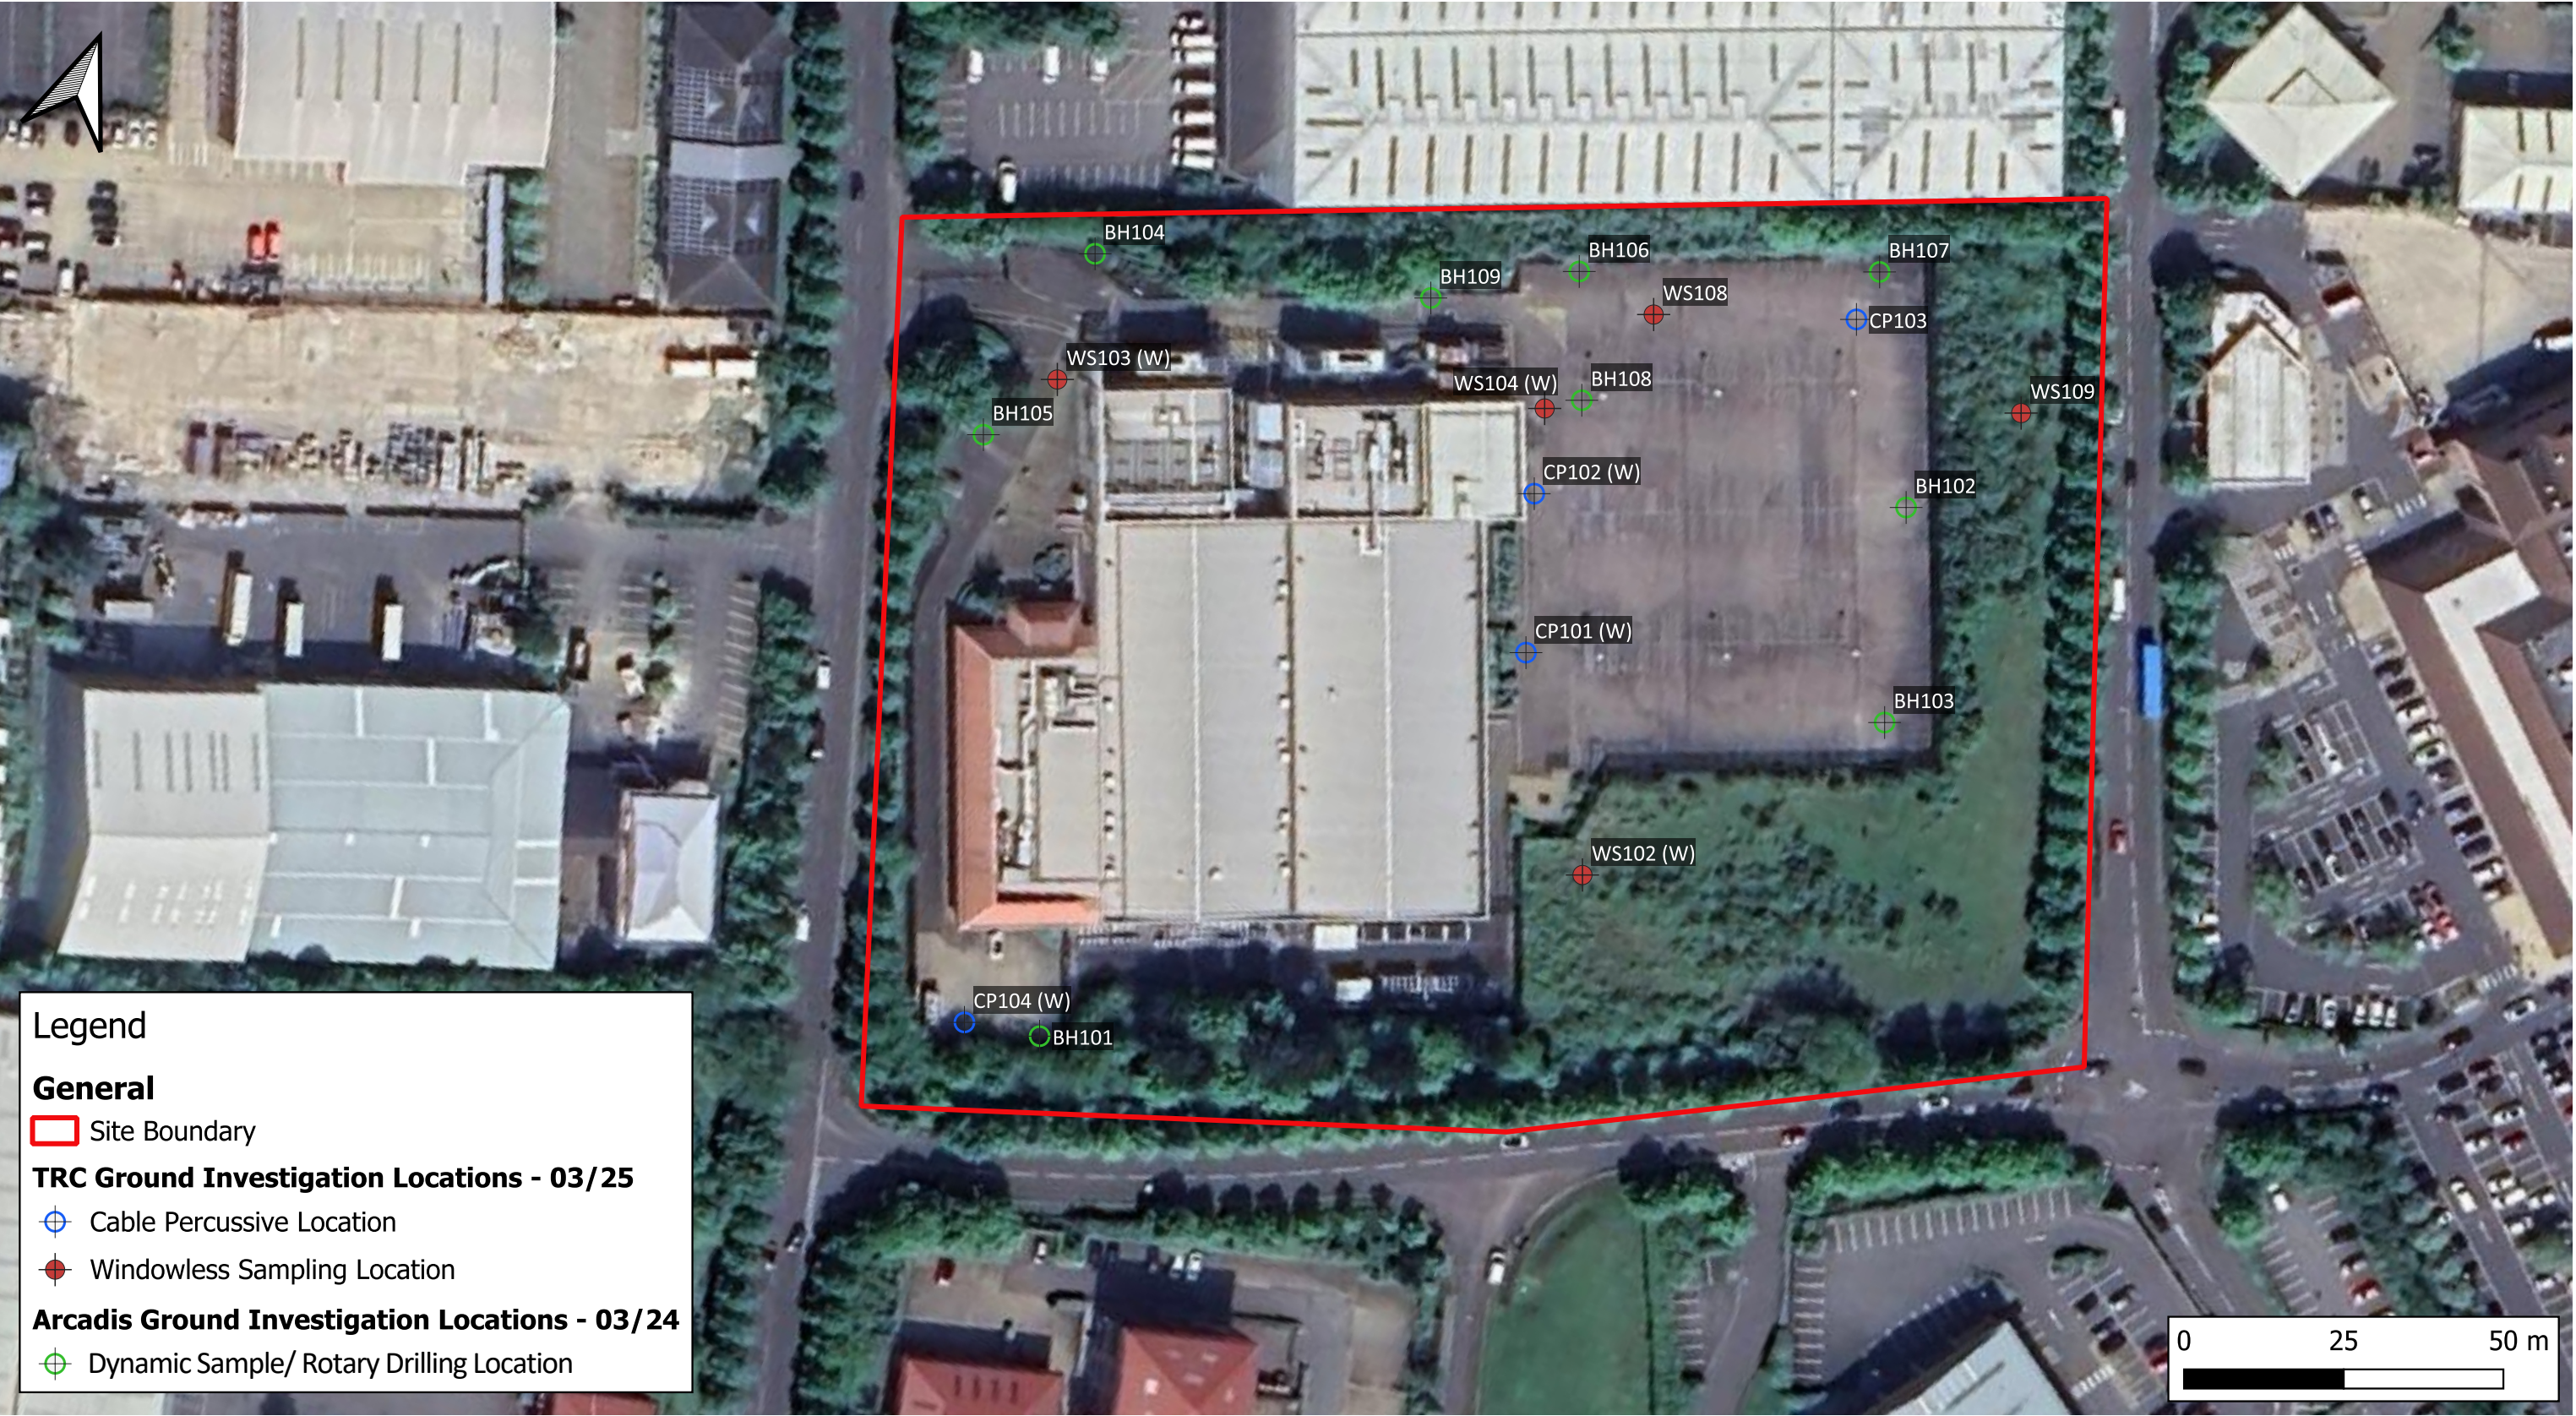

Legend

General

Site Boundary

TRC Ground Investigation Locations - 03/25

Cable Percussive Location

Windowless Sampling Location

Arcadis Ground Investigation Locations - 03/24

Dynamic Sample/ Rotary Drilling Location

NOTES Monitoring well (W) installed in TRC borehole CP101, CP102, CP104, WS102, WS103, and WS104.	COPYRIGHT NOTES Google Imagery January 2025	REVISIONS				 Work.Life 20 Red Lion Street London WC1R 4PS		TITLE EXPLORATORY HOLE LOCATION PLAN			
								TRC PROJECT NO. 631621.0000.0000	SCALE 1:1,000 at A3		
		P01	FIRST ISSUE				CLIENT LETCWORTH INVESTMENT LLP		PURPOSE OF ISSUE		STATUS FINAL
			Initials	JE	LHW	14/05/2025			SUITABLE FOR INFORMATION		
		REV.	REVISION NOTES/COMMENTS				PROJECT STARWOOD HOUSE, LETCWORTH		DRAWING NO		REVISION
Initials					FIGURE 03						