


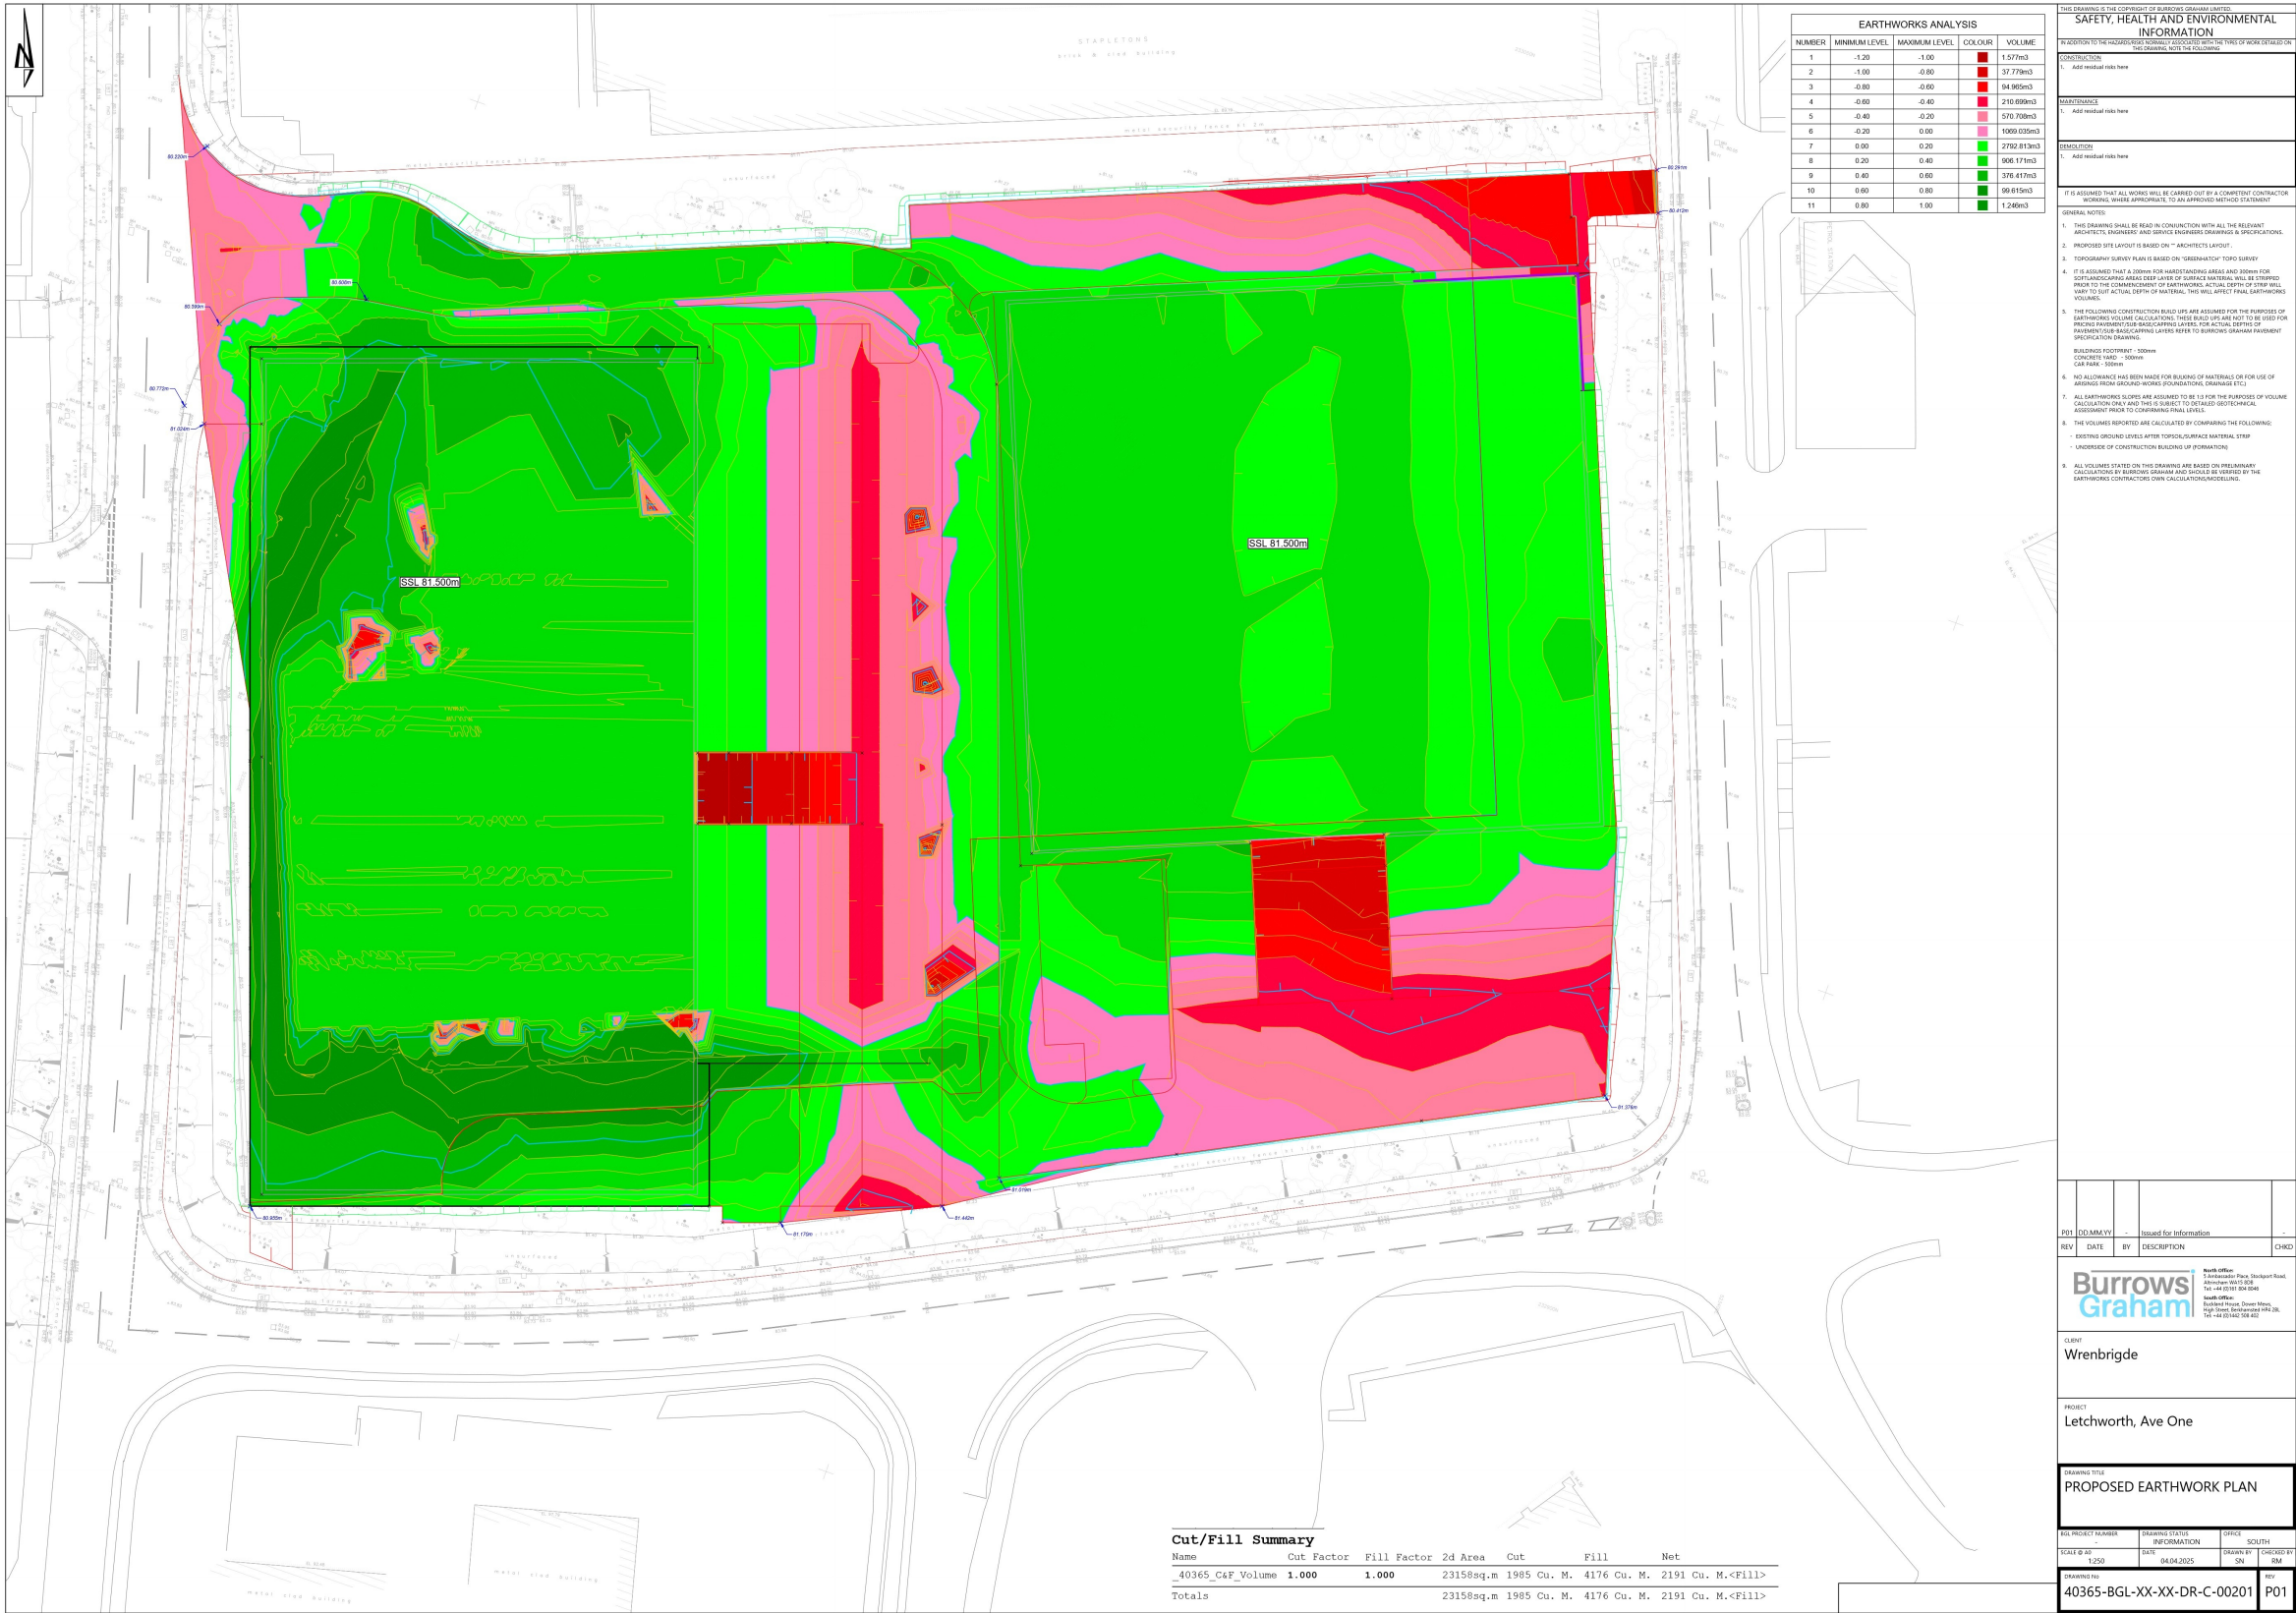

NOTES		COPYRIGHT NOTES		REVISIONS		Work-Life 20 Red Lion Street London WC1R 4PS		TITLE	
								TRC PROJECT NO.	SCALE
								631621.0000.0000	N/A
								PURPOSE OF ISSUE	STATUS
								SUITABLE FOR INFORMATION	FINAL
								DRAWING NO	REVISION
								FIGURE 04	PO1



TRC Companies Ltd
20 Red Lion Street
London, WC1R 4PS


SPT N60 Value Vs Depth

Project ID: **631621.0000.0000**

Project Title: **Starwood House, Letchworth**

Client: **Letchworth Investment LLP**

Location: **Starwood House, Letchworth, SG6 2TT**

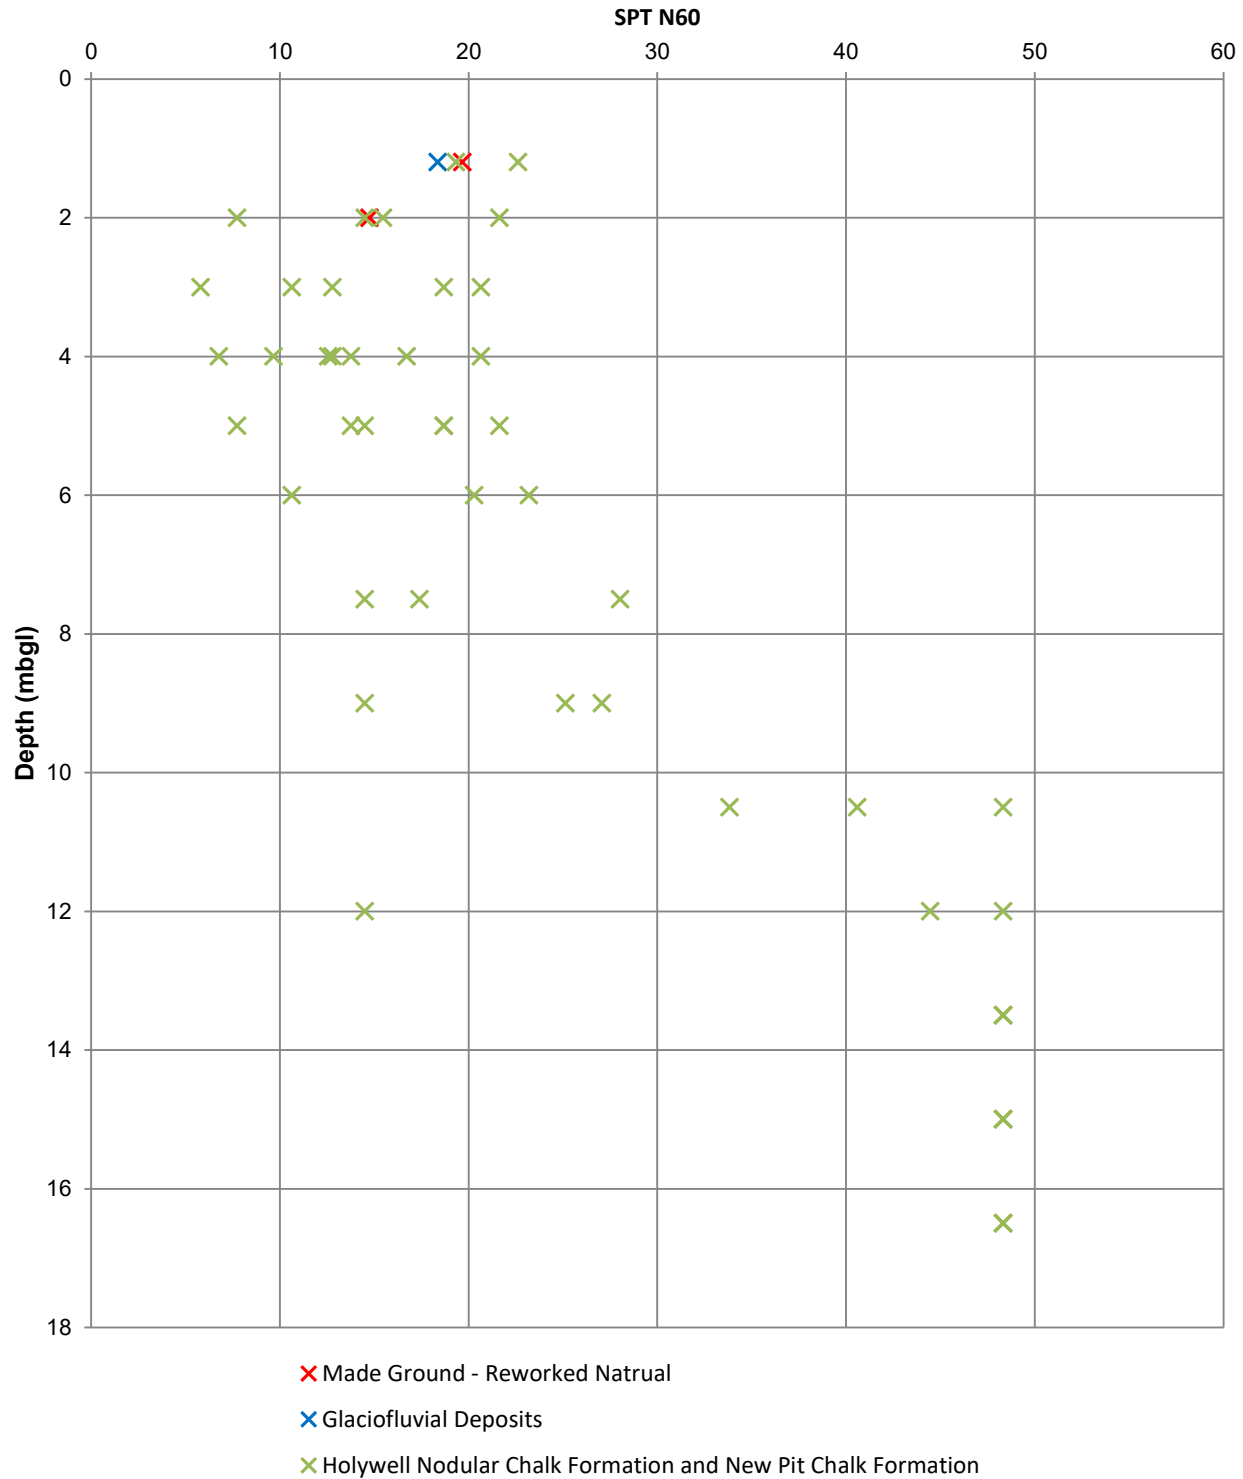

Date Reported: 15/05/2025

Status: FINAL

Rev.: A

Fig: 5

Annex B: Site Photographs