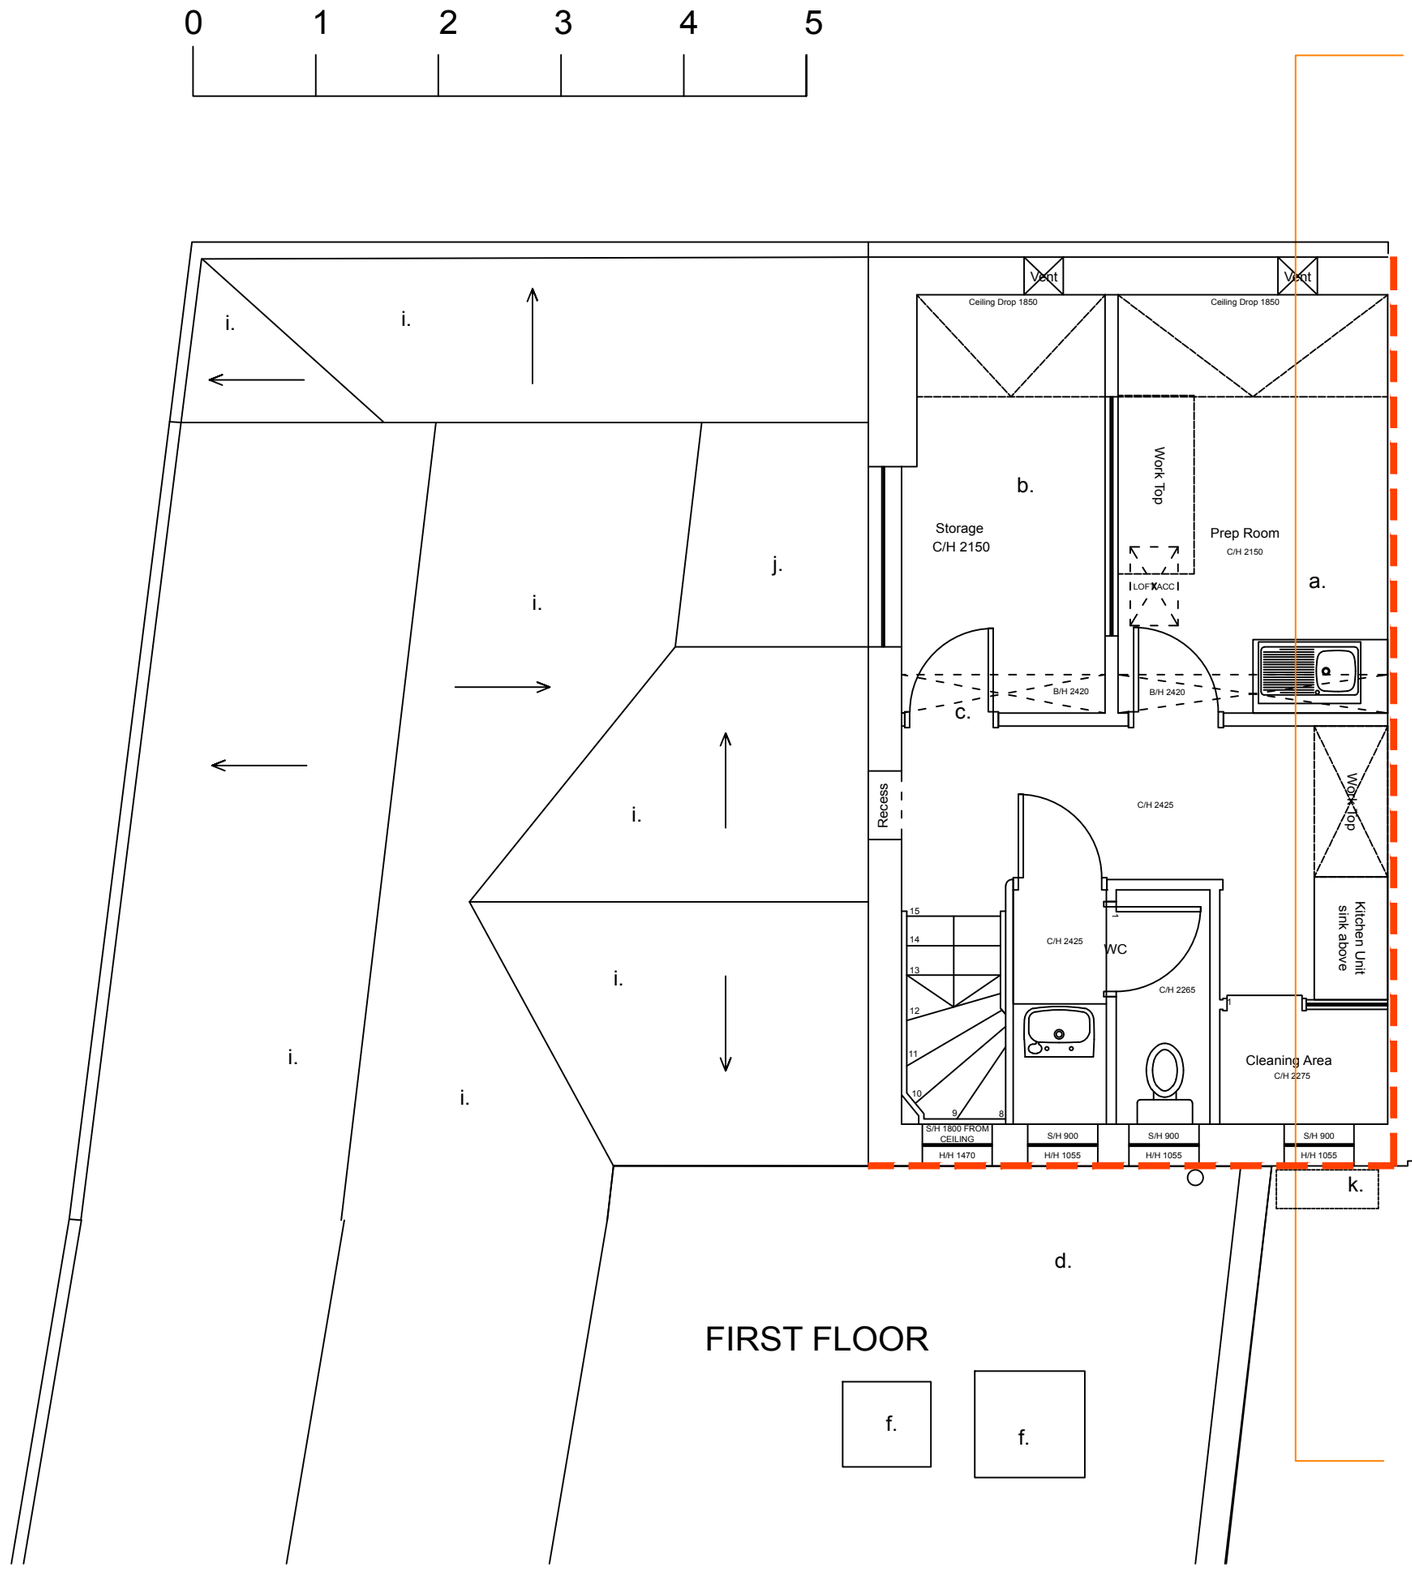

First floor plan as existing 1:50

Notes:

a. Existing Kitchen
b. Existing store
c. Existing valley beam over
d. Existing flat roof below
e. Existing tiled roof
f. Existing plant
i. Existing clay roof tiles
j. Existing lead flat roof
k. Existing AC unit

Note: This drawing is copyright
Do not scale from this drawing

Note: to be read in conjuntion with Structural Engineers Information, specification and drawings

All setting out dimensions to be checked on site by contractor and any discrepancies to be noted ASAP. Windows, steelwork, to be site sized.

Michael Collins Architect LLP
12 Purwell Lane
Hitchin, SG4 0NE
07866479770
michaelcollinsarchitect@gmail.com

Note:
This Drawing is copyright
Do not scale from this drawing

Internal Reconfiguration

Client
8 Market Place, Hitchin, SG5 7DR

Job No.		Scale	DWG No.
048	First floor plan as existing	1:50 @:A3	011
REVISION:	Stage 1		