


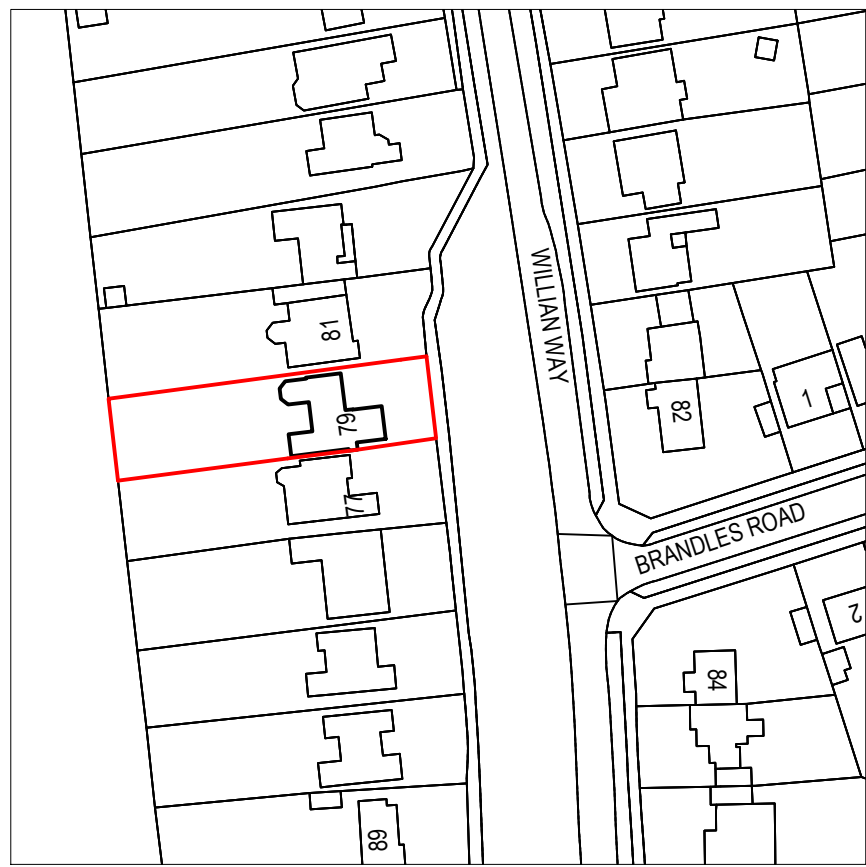


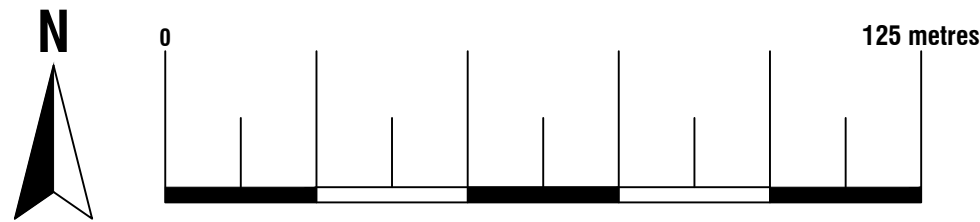


Location Plan
Scale 1:1250
© Crown Copyright and database rights 2024
OS 100047474

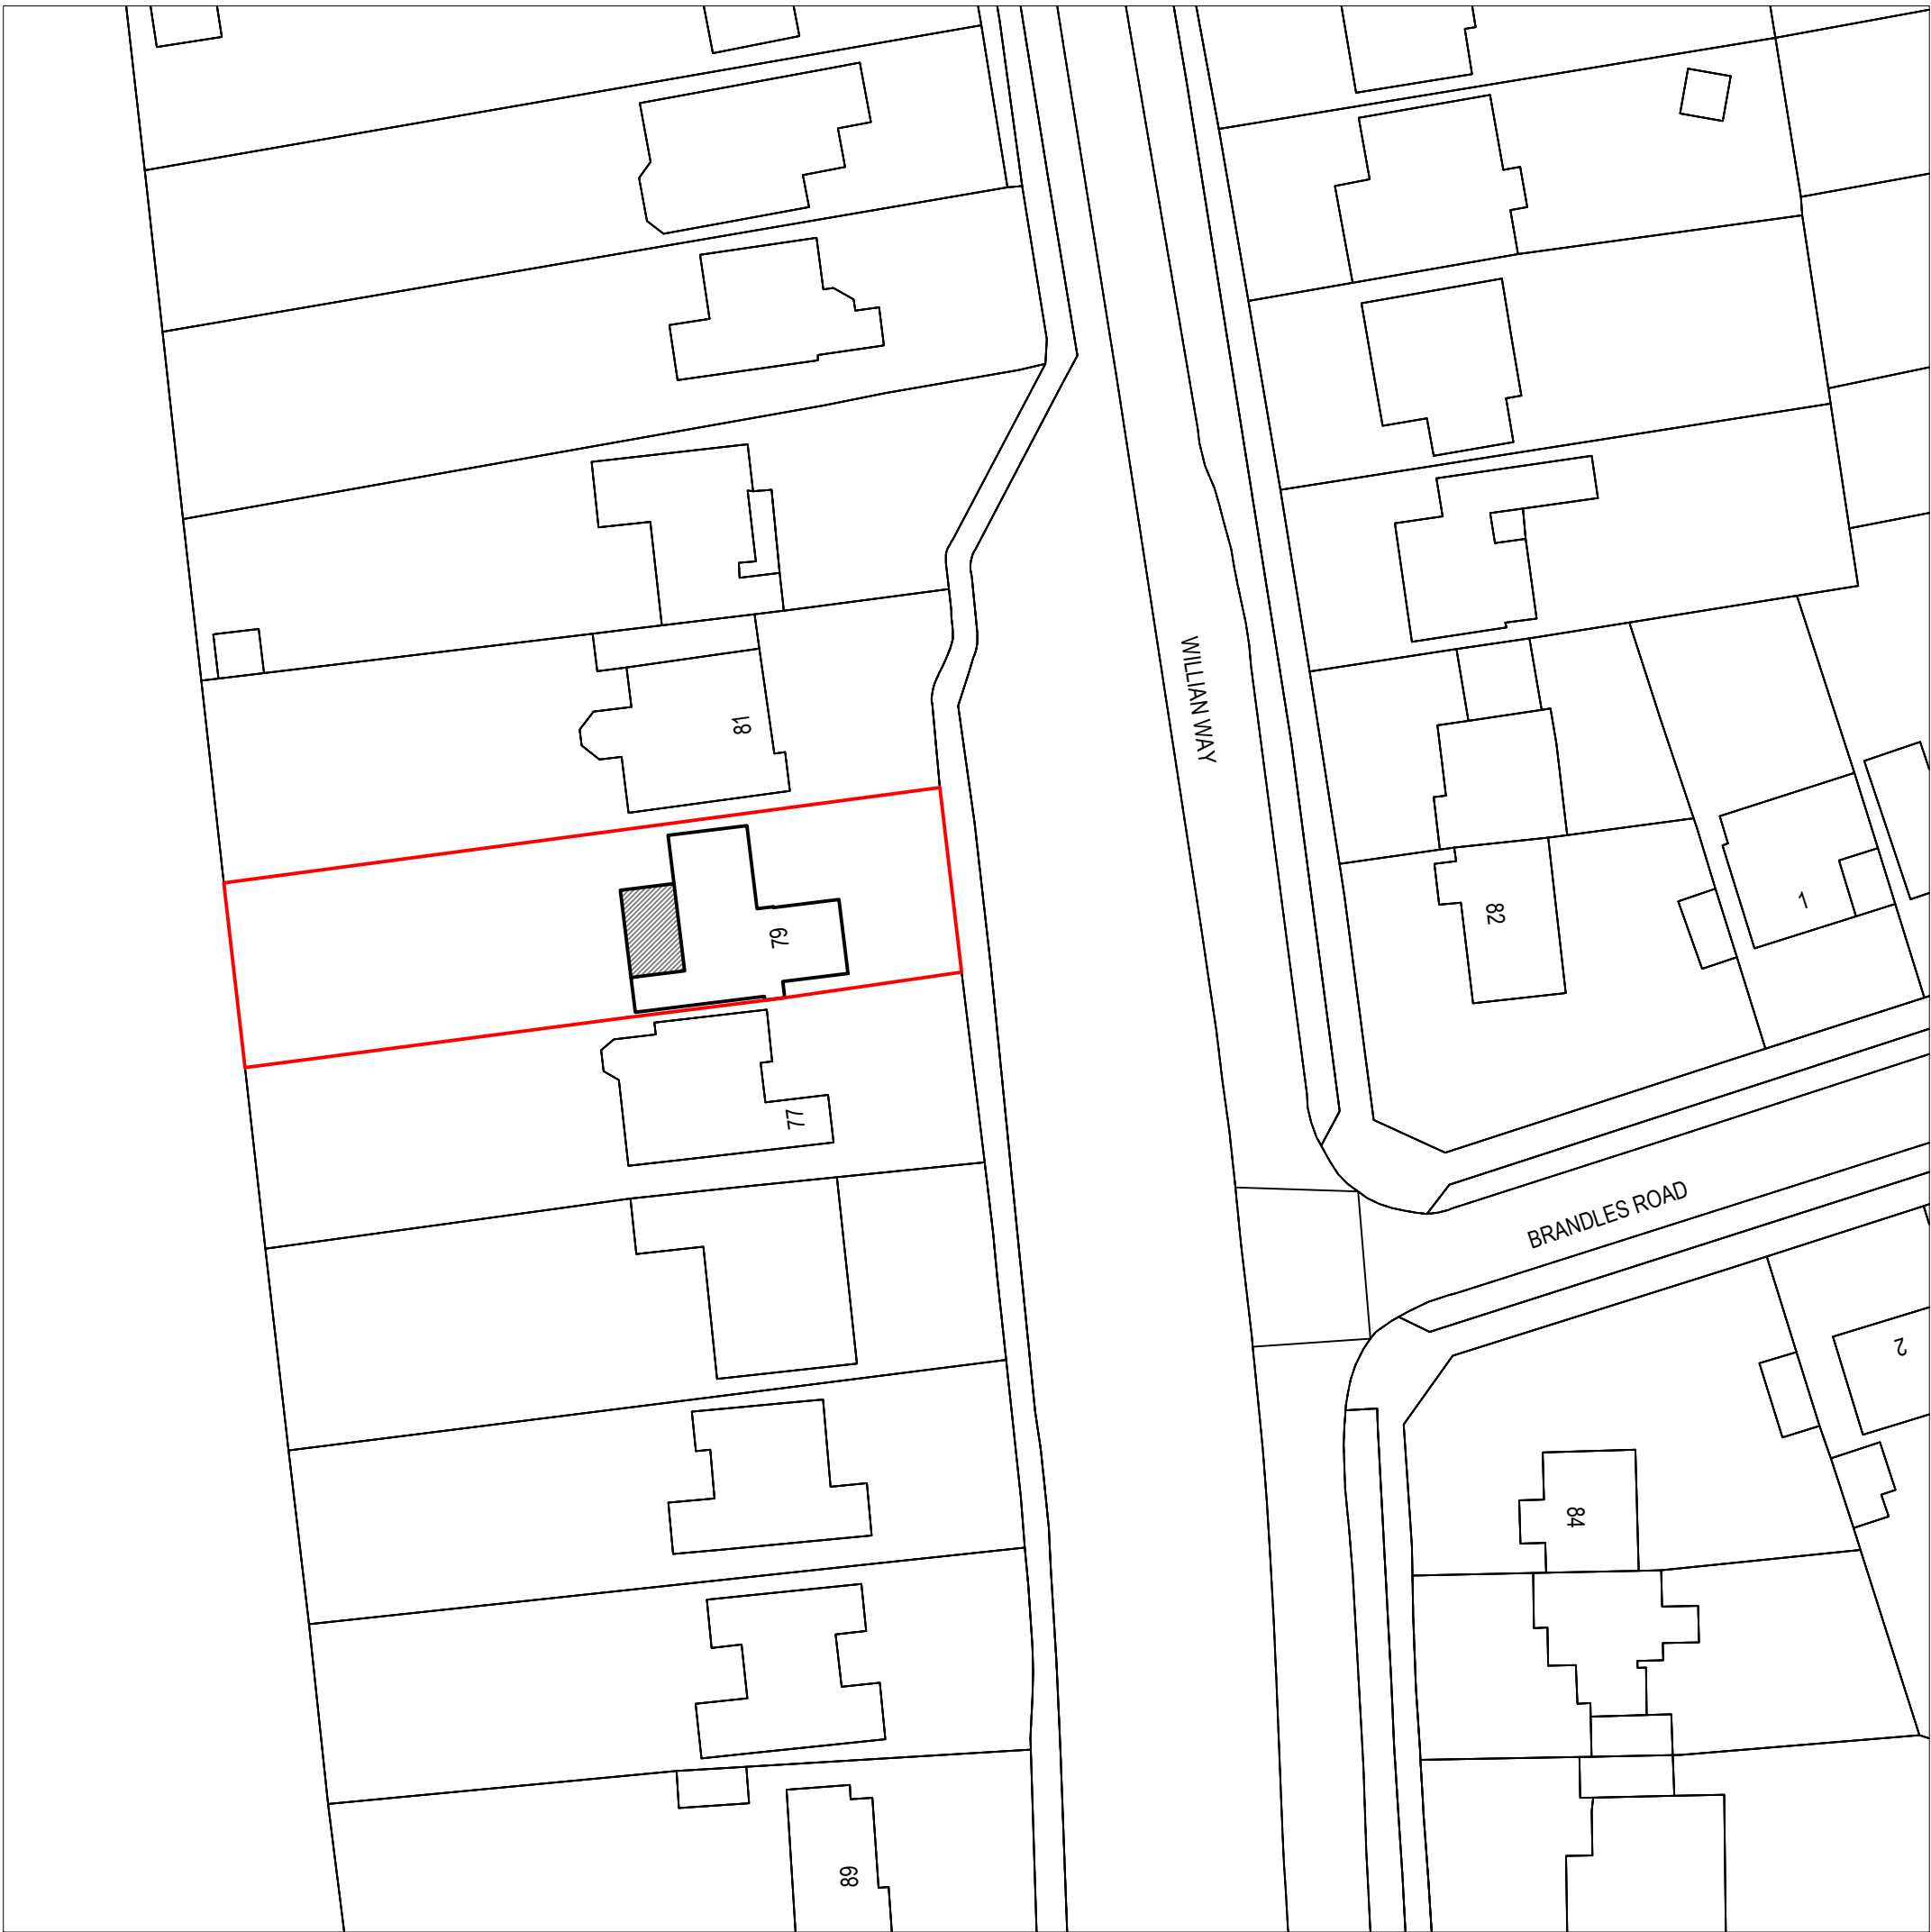

Existing Block Plan
Scale 1:500
© Crown Copyright and database rights 2024
OS 100047474

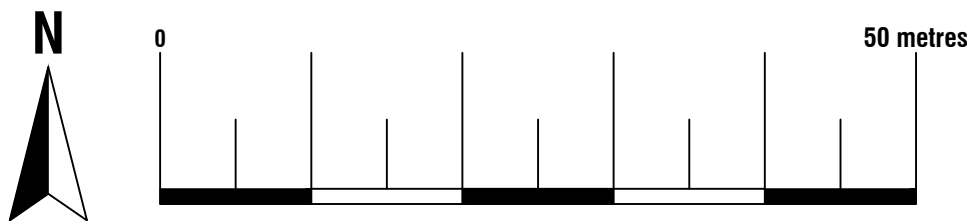

Proposed Block Plan
Scale 1:500
© Crown Copyright and database rights 2024
OS 100047474

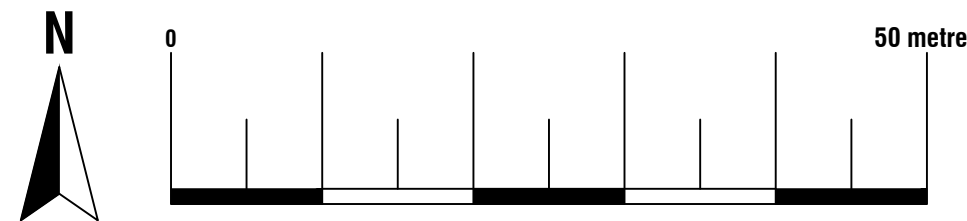



ArkiPlan Architectural Ltd • Enquiries@ArkiPlan.co.uk
Lytchett House, 13 Freeland Park, Wareham Road, Poole, Dorset, BH16 6FA

Site	79 William Way, 79, Letchworth Garden City SG6 2HJ	Date	17.09.2024		
		Sheet	24-1014	D01	REV 2
		Job	New Extension		
Title Number	HD262678	Scale	1:500, 1:1250 @A1, 1:1000, 1:2500 @A3		
		Title	As Shown		