


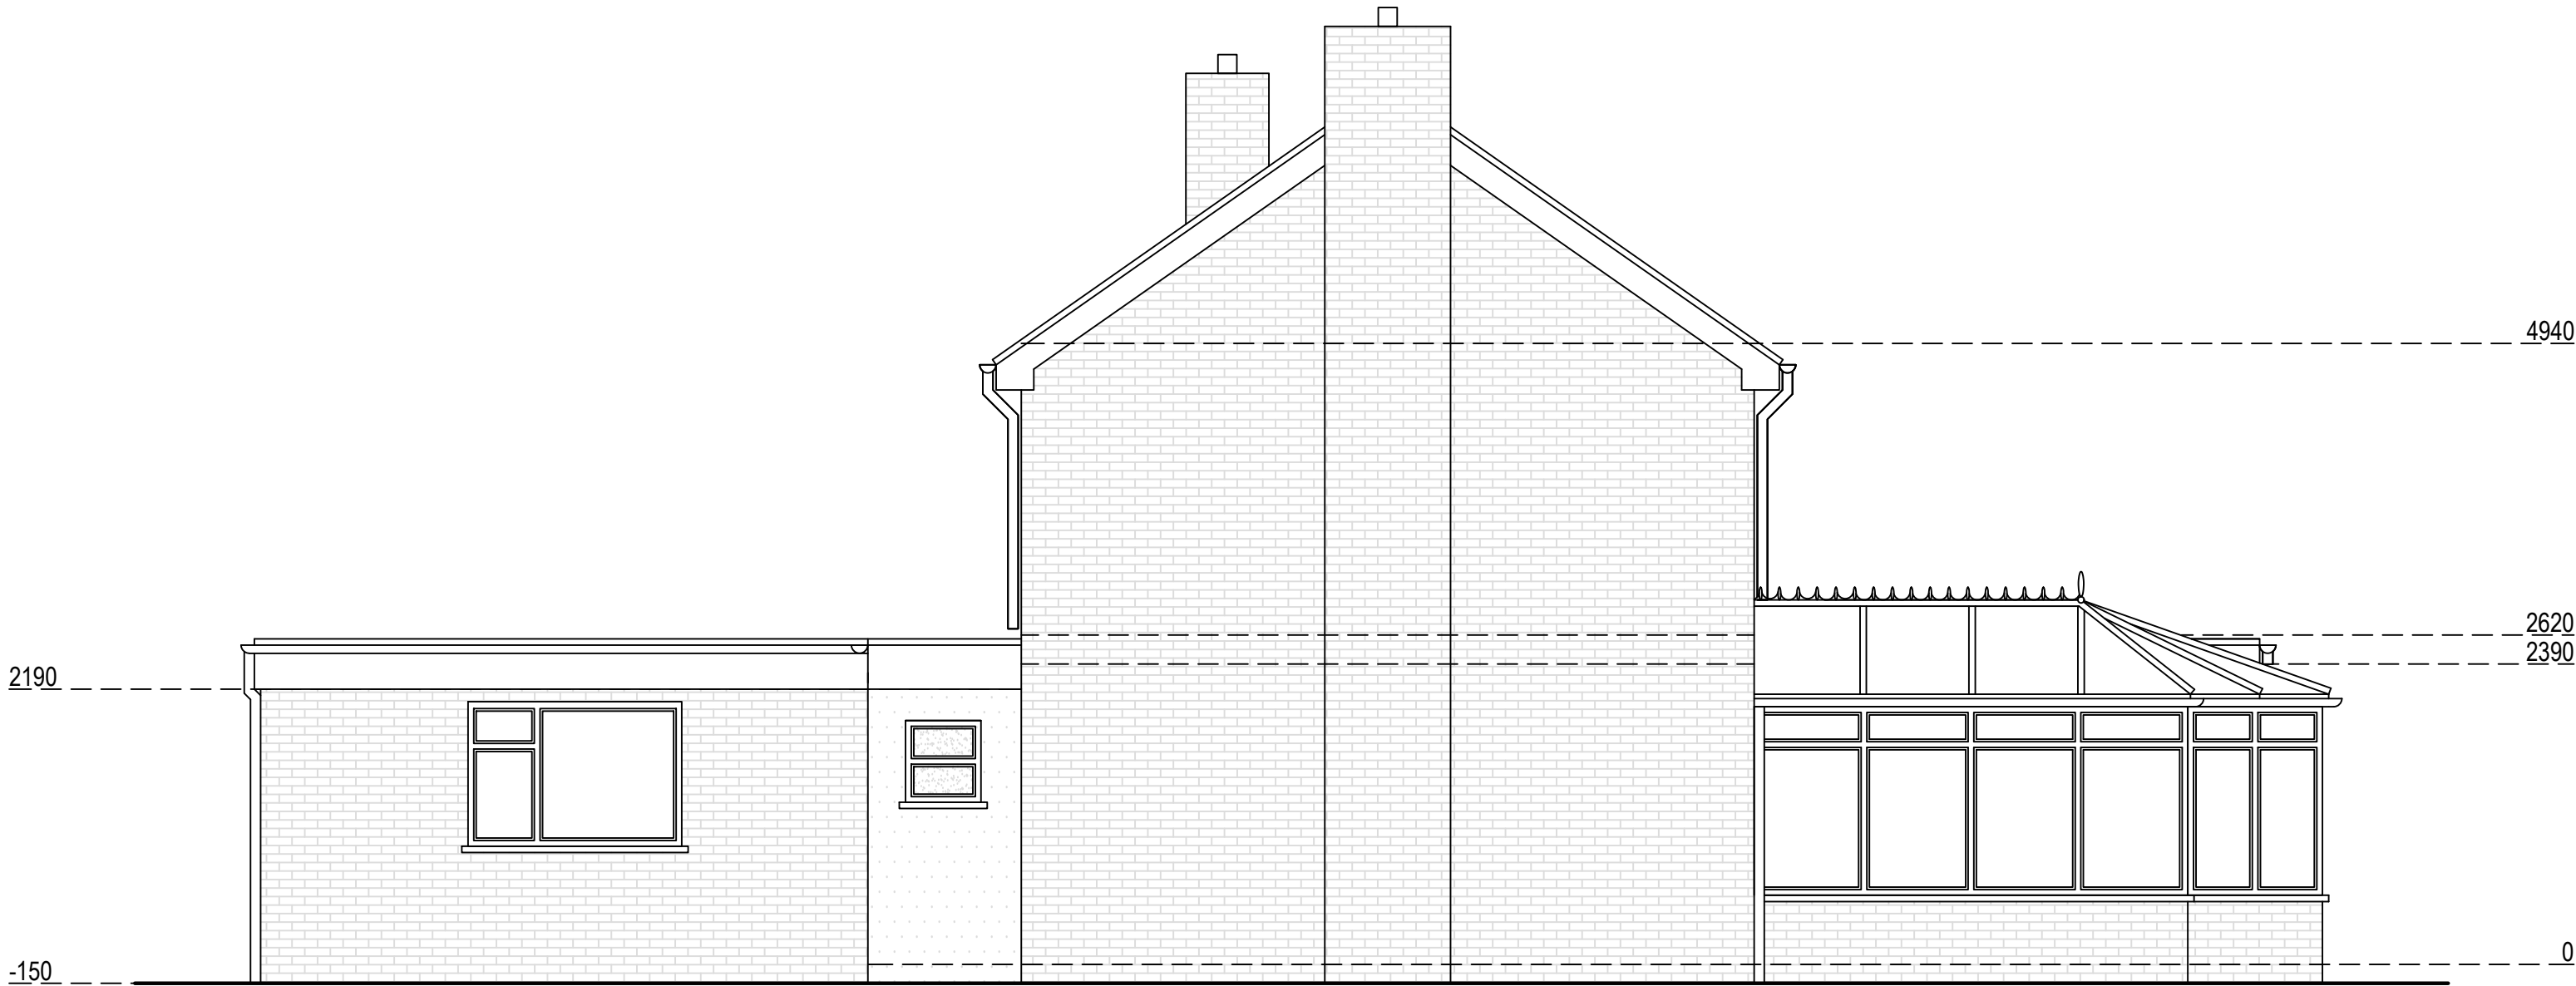


Existing East Elevation




Existing North Elevation



Existing West Elevation

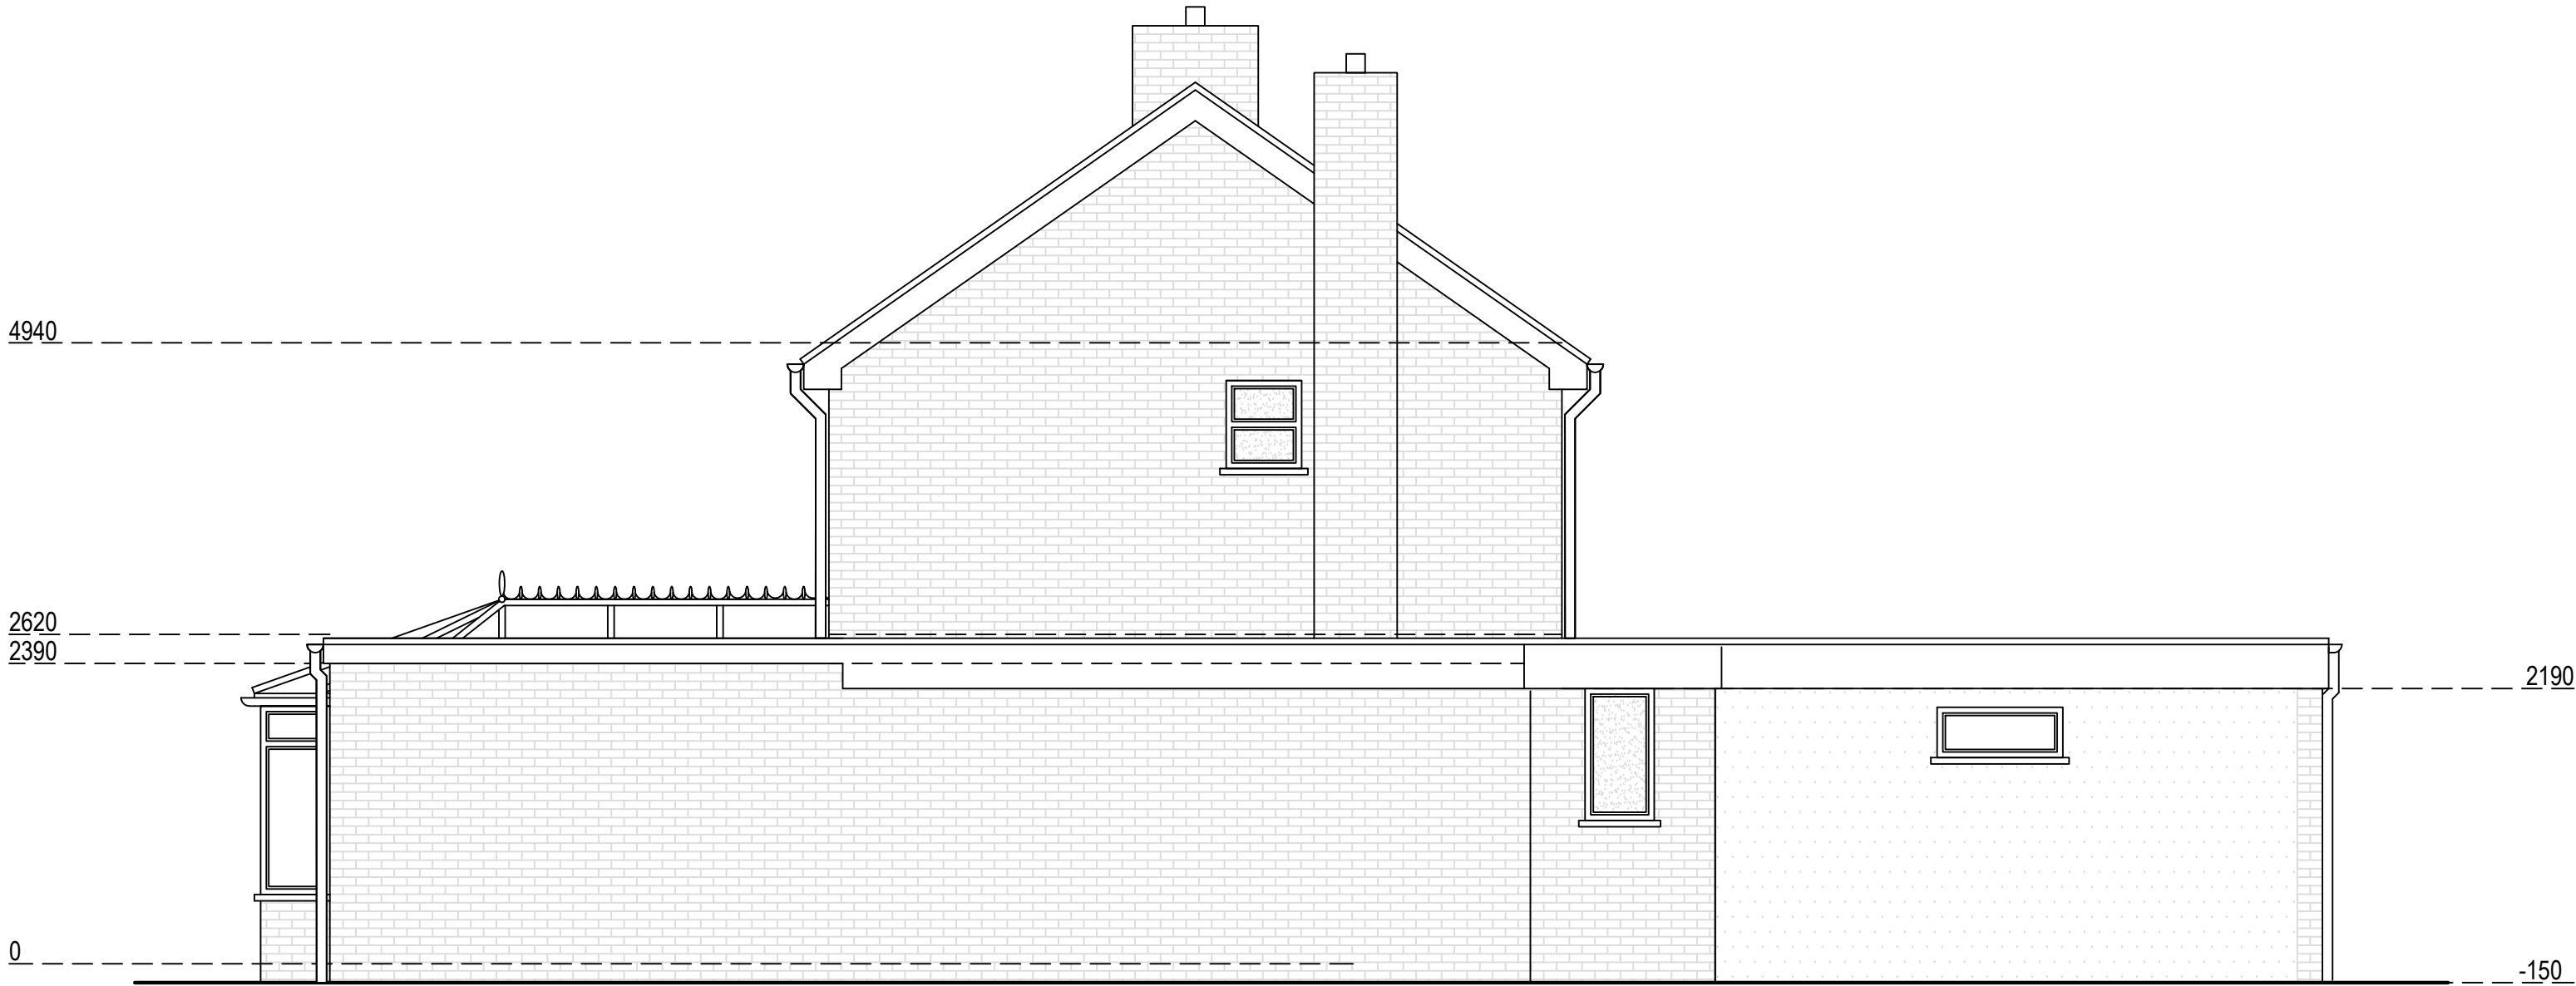

Existing South Elevation

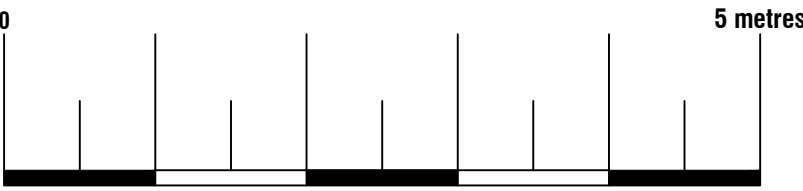

Arkiplan ArkiPlan Architectural Ltd • Enquiries@ArkiPlan.co.uk Lytchett House, 13 Freeland Park, Wareham Road, Poole, Dorset, BH16 6FA			
Site	79 Willian Way, 79, Letchworth Garden City SG6 2HJ	Date	17.09.2024
		Sheet	24-1014 D06 REV 2
		Job	New Extension
Title Number	HD262678	Scale	1:50 @A1, 1:100 @A3
		Title	As Shown