
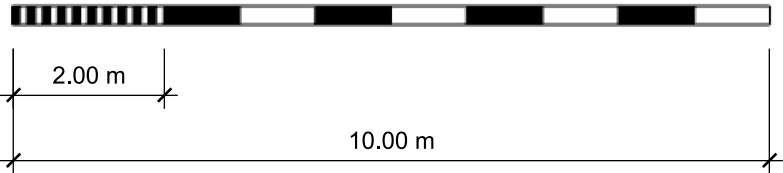


Proposed Site Layout Plan 1:100

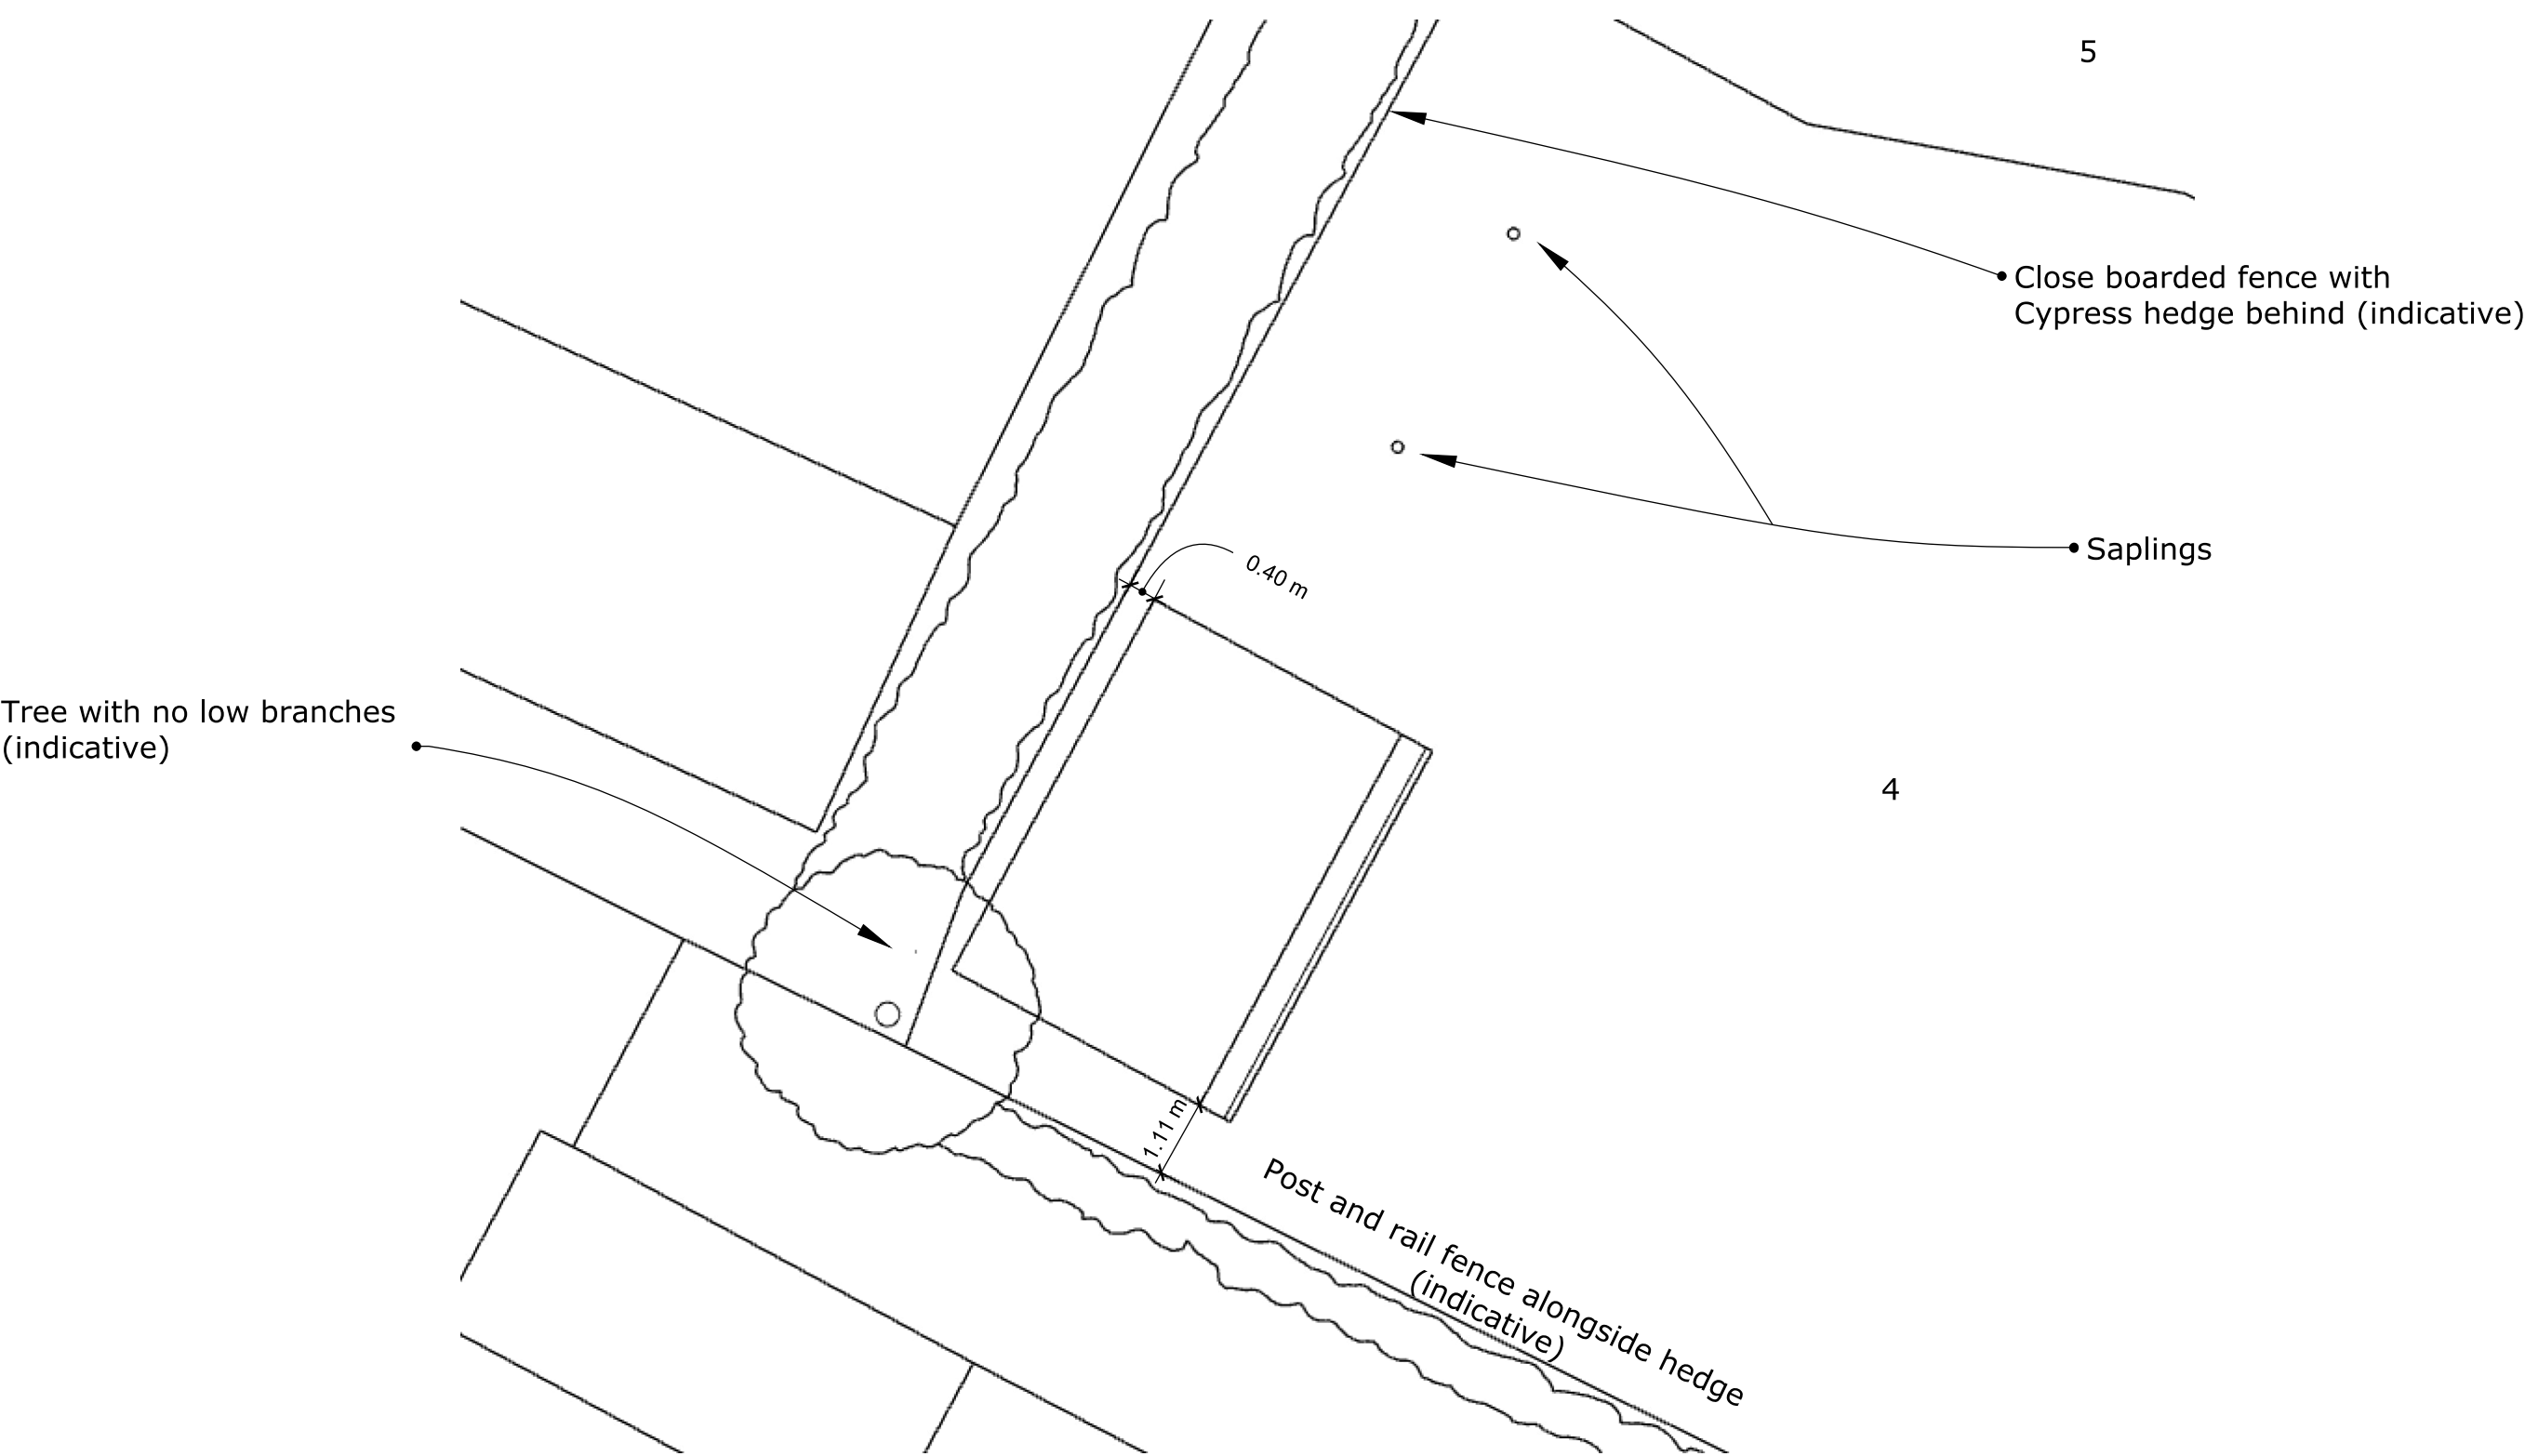

R L Planning

4 Maydencroft Gardens, Gosmore,
Hertfordshire SG4 7EJ
FOR PLANNING PURPOSES ONLY

ISSUE
23.09.24

PROJECT NO.
21.12

Proposed Site Layout Plan
1:100 @ A3

SHEET
NO. 03