




3 Side Elevation - Existing
1 : 100 @A3

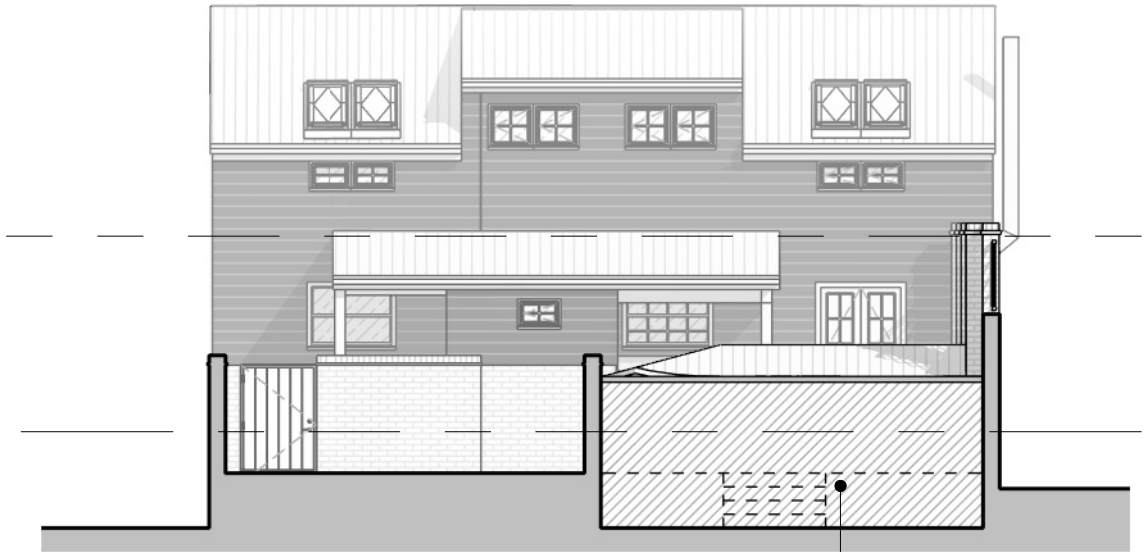

2 Rear Elevation - Existing
1 : 100 @A3

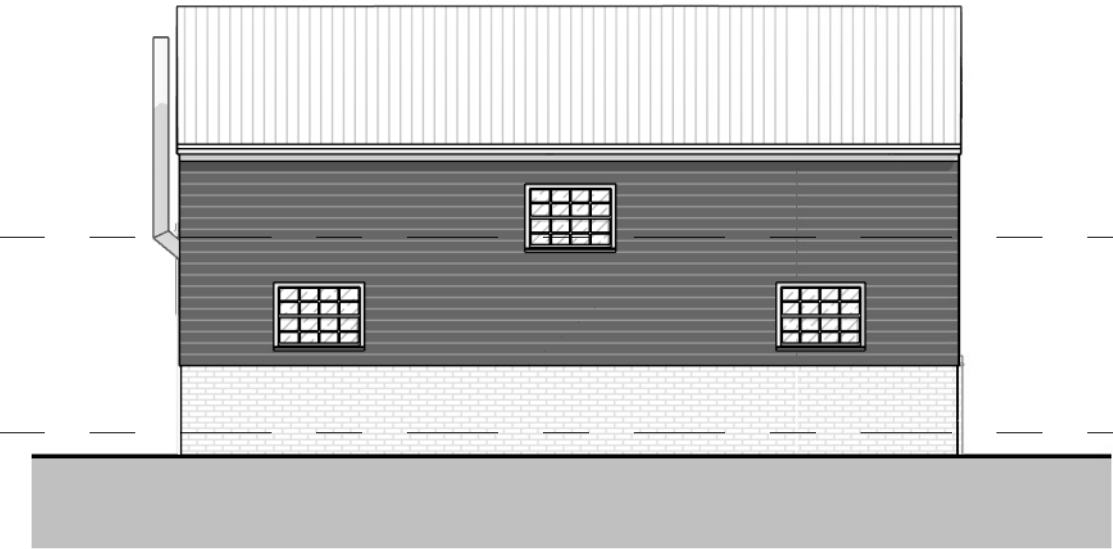

4 Front Elevation - Existing
1 : 100 @A3

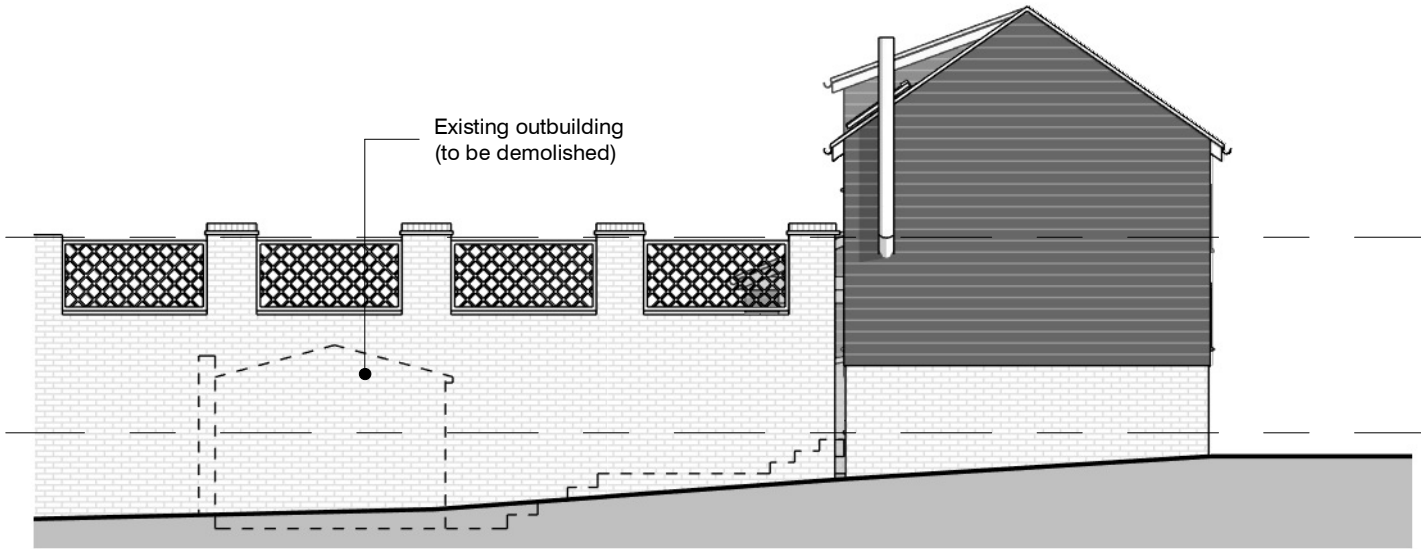

1 Boundary Elevation - Existing
1 : 100 @A3