


LOCATION PLAN

Notes

All drawings to be signed off by building control before the commencement of any works. If works commence on a Building Notice, the Builder/property owner commences works at their own risk and ELA Design (or its Officer's) cannot accept any liability whatsoever for these works carried out.

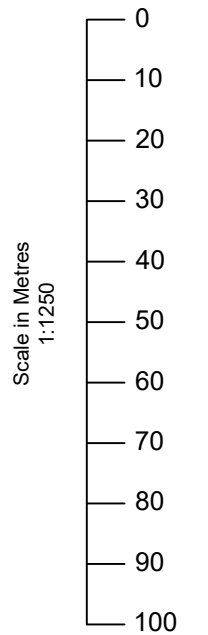

O/S licence number			
100060020			
Rev	Date	Details	By
A	15/10/25	Revision A	CE
Project: Loft & Garage conversion			
Drawing: Site Location Plan			
Address: 54 Ryders Hill, Great Ashby, Stevenage, SG1 6BJ			
Drawing N°: ELA/21			Rev: A
A3 Scale: 1:1250	Drawn By: CE	Job No: 3406	Date: 15/10/25
 www.ela-design.co.uk		ELA Design Beechcroft Riverside Avenue Broxbourne Herts EN10 6RA Tel:- 07979510821	