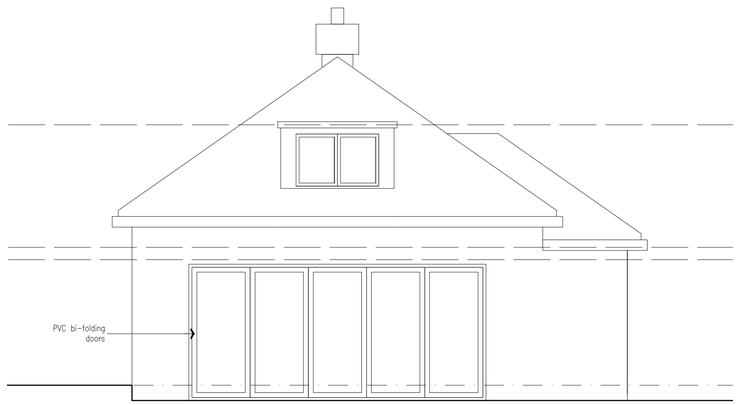

[E-01]REAR ELEVATION 1:50

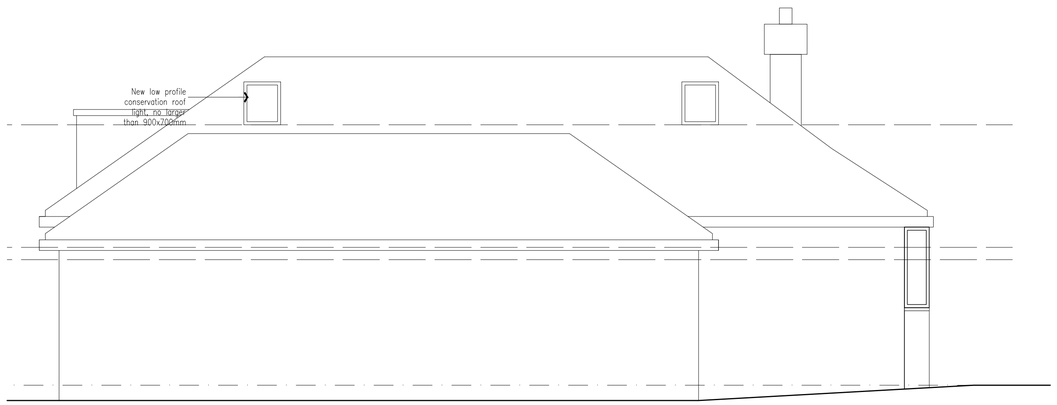

[E-02]SIDE ELEVATION 1:50

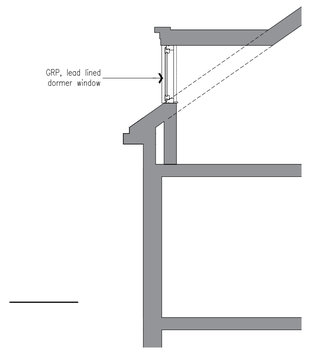

[S-01]SECTION THROUGH DORMER 1:50

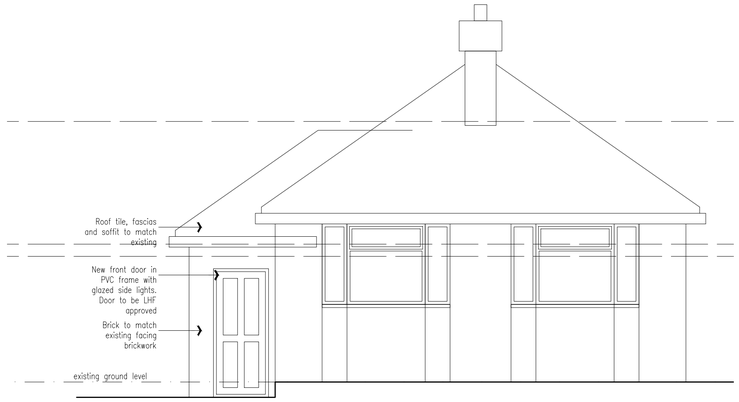

[E-01]FRONT ELEVATION 1:50

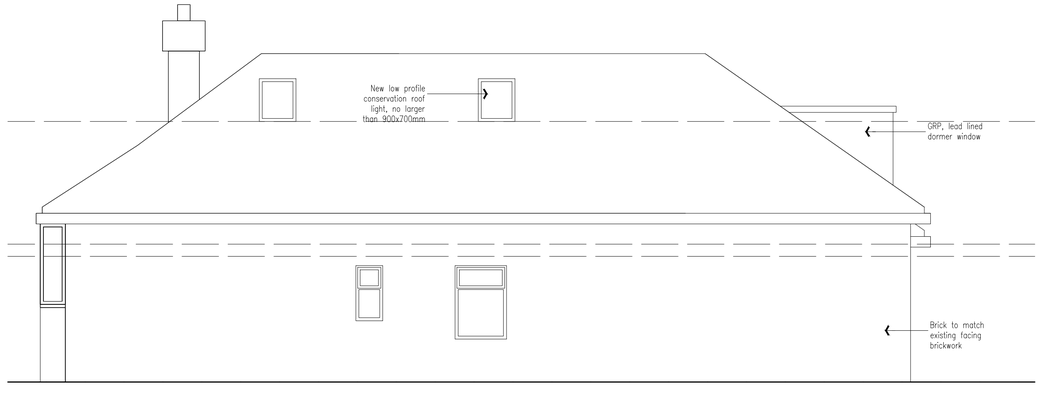

[E-02]SIDE ELEVATION 1:50

Scale 1:50 0 0.5 1.5 3 5m

CROE ARCHITECT LLP:
THIS DRAWING IS THE PROPERTY OF CROE ARCHITECTS LLP. AND IS ISSUED ON THE CONDITION THAT IT IS NOT REPRODUCED, DISCLOSED OR COPIED TO ANY UNAUTHORISED PERSON IN WHOLE OR PART WITHOUT PRIOR WRITTEN CONSENT.

NO DIMENSIONS ARE TO BE SCALED FROM THIS DRAWING. ALL DIMENSIONS STATED MUST BE VERIFIED ON SITE. THE ARCHITECT MUST BE ADVISED OF ANY DISCREPANCIES PRIOR TO ANY ITEM OF WORK BEING PUT IN HAND.
THIS DRAWING MUST BE READ TOGETHER WITH THE SPECIFICATION, BILL OF QUANTITIES AND RELATED DRAWINGS.

CLIENT:
Mr Ermal Kuci

PROJECT:
13 Saffron Hill
L.G.C, Herts
SG6 4DB

STATUS:
Planning

TITLE:
Proposed Elevations

DRAWN BY:	DATE:	SCALE:
CH	Jan 2018	varies @A1

PRO NUM:	DRAWING NUM:	REV:
1799	003	D

CROE ARCHITECTS

TELEPHONE : 01438 533065
EMAIL : info@croearchitects.co.uk
WEB : www.croearchitects.co.uk