




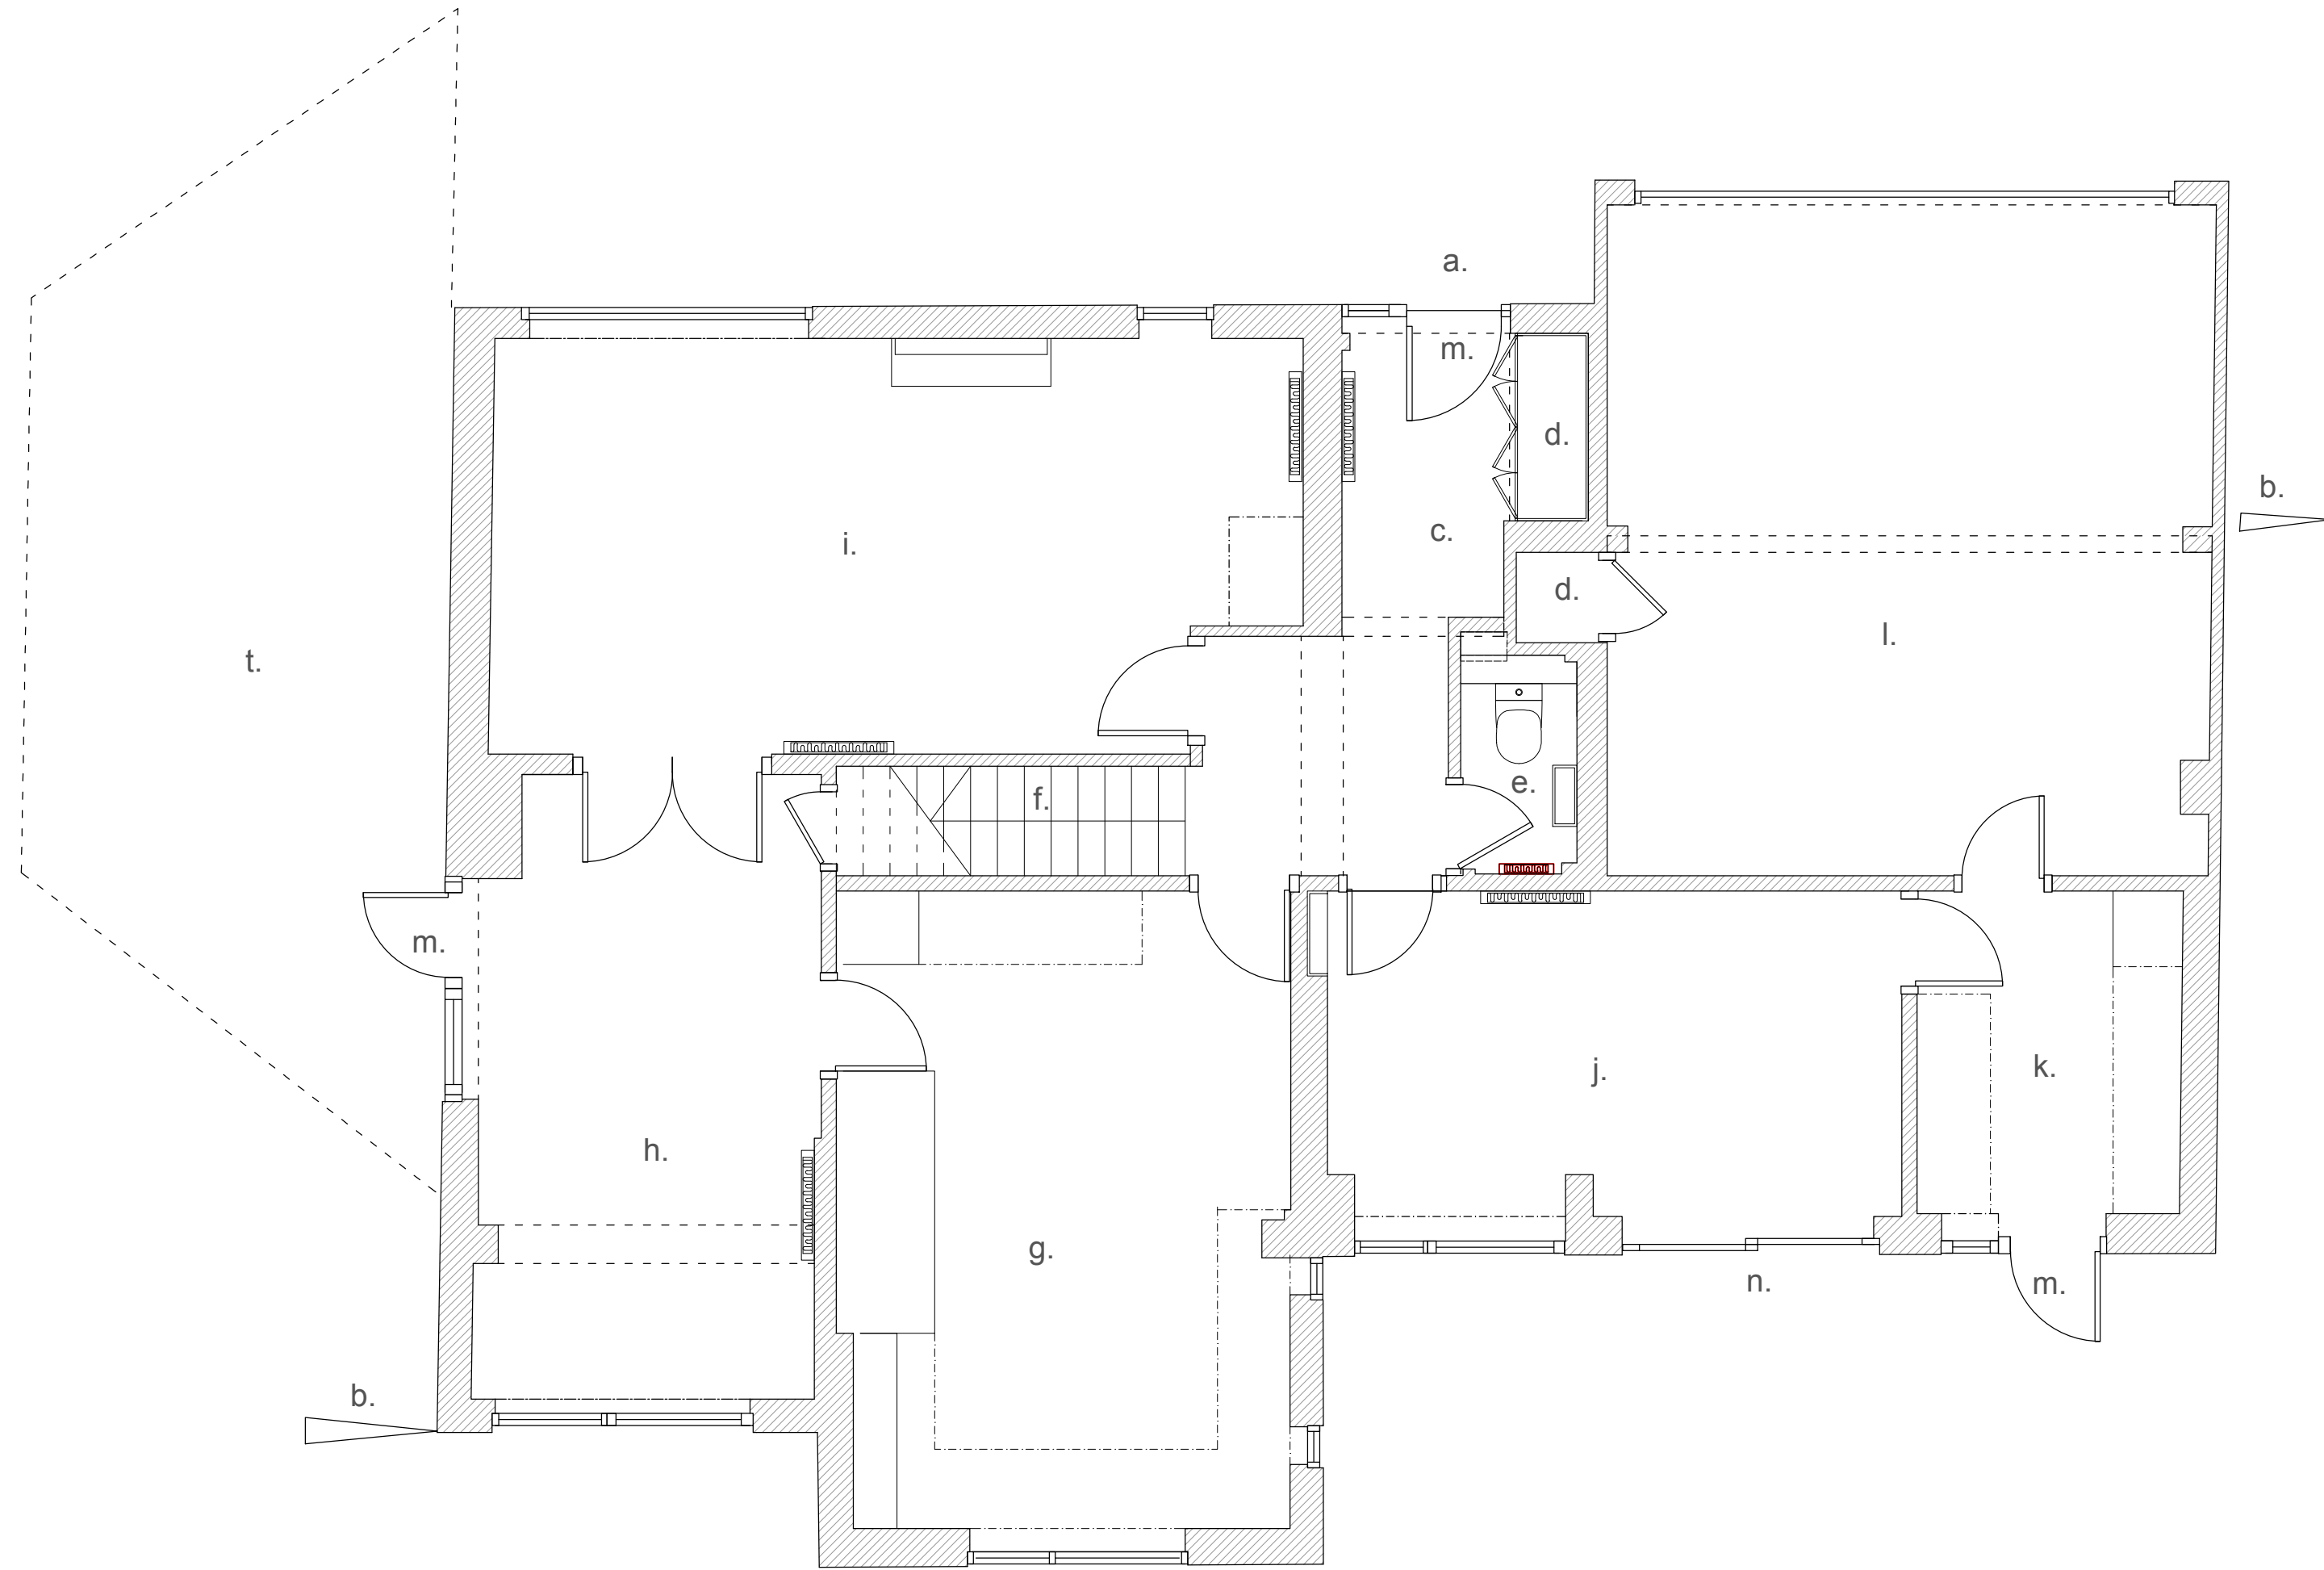


Ground floor Plan as Existing

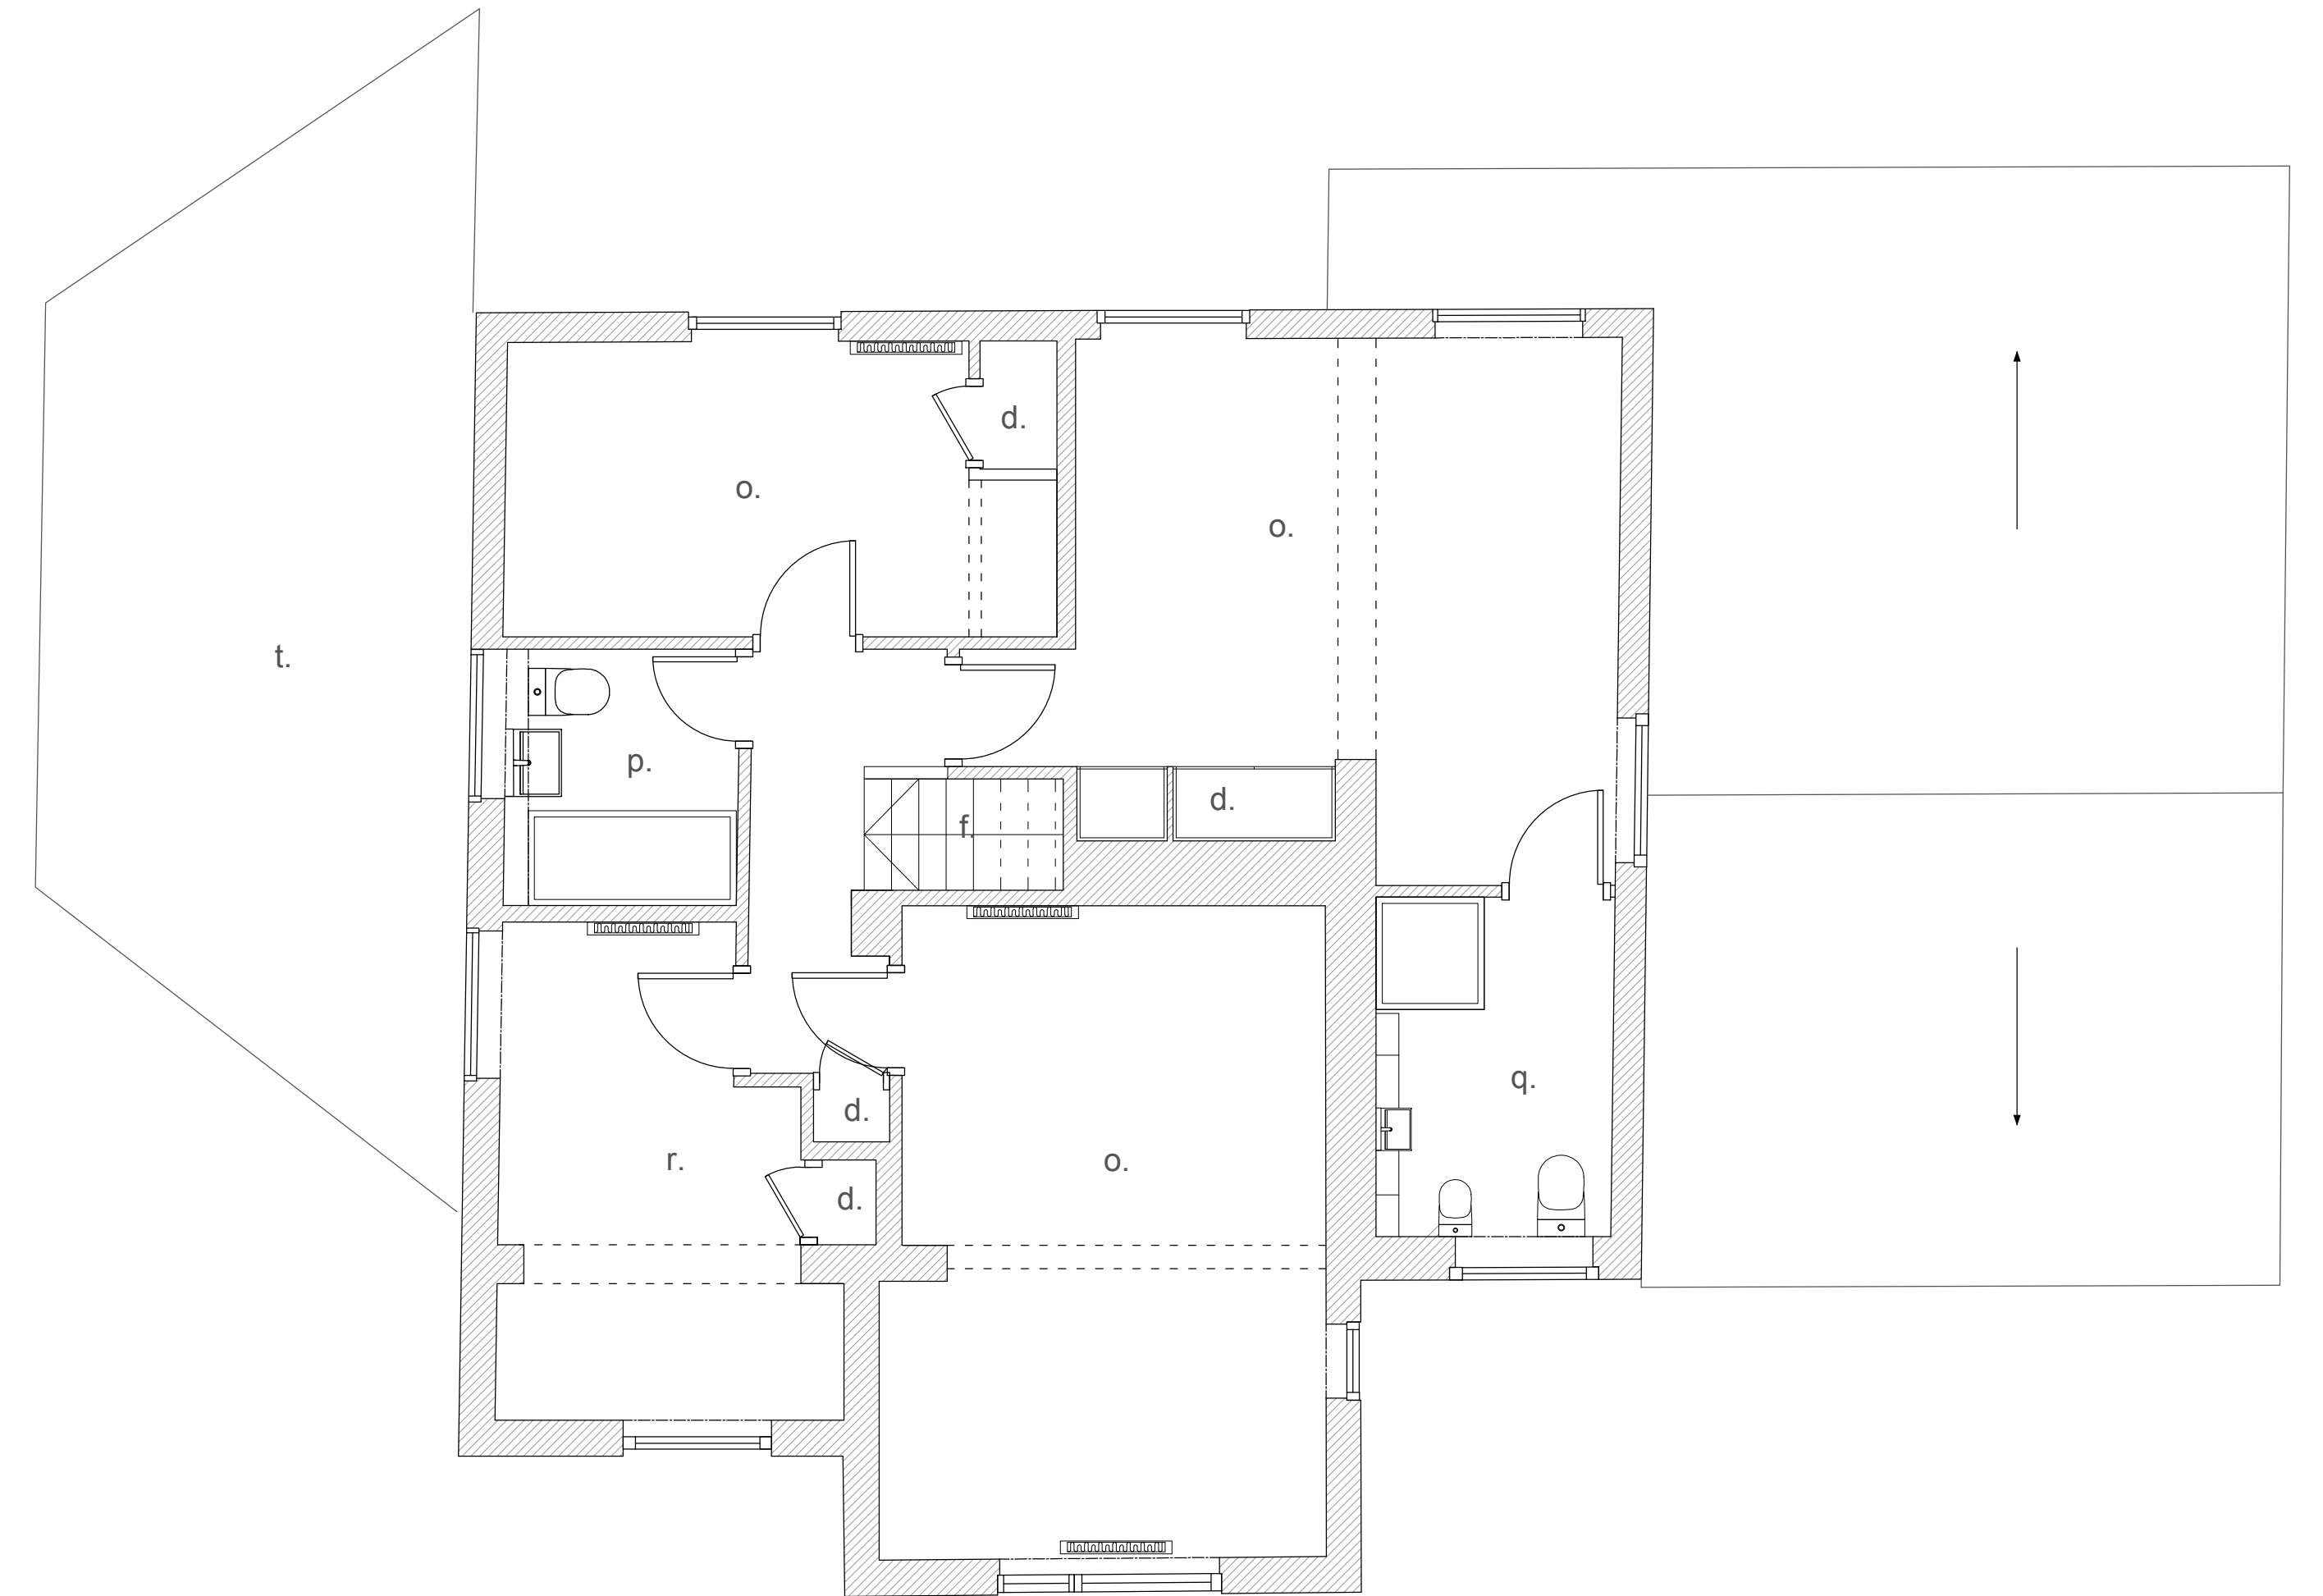

First Floor Plan as Existing

- Notes:
- a. Existing main entrance
 - b. Existing side gate
 - c. Existing front hallway
 - d. Existing storage
 - e. Existing toilet
 - f. Existing staircase
 - g. Existing kitchen
 - h. Existing dinning room
 - i. Existing living room
 - j. Existing study/storage room
 - k. Existing utility room
 - l. Existing garage
 - m. Existing glazed hinged door
 - n. Existing glazed sliding door
 - o. Existing bedroom
 - p. Existing family bathroom
 - q. Existing ensuite bathroom
 - r. Existing study
 - s. Existing sloping tiled roof
 - t. Existing timber canopy

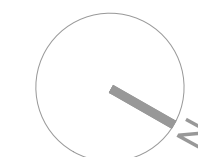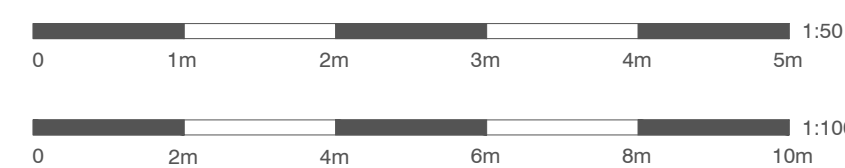

Second Floor, 99 Bancroft
Hitchin, SG5 1NQ
01462 236866
michael@michaelcollinsarchitects.com
www.michaelcollinsarchitects.com

Revisions:

- Notes:
1. This drawing is copyright.
 2. Scale and boundaries are indicative.
 3. Ownership boundary indicative based on OS data.
 4. To be read in conjunction with Structural Engineers information, specification and drawings
 5. Key plan not to scale.
 6. Dimensions shown are indicative only and subject to survey
 7. This drawing is based on the topographical survey provided by Survey Solutions

Michael Collins Architects Ltd

3 Broadcroft
SG6 3UA, Letchworth Garden City

Job No.
270 Ground and First Floor
Plan as Existing

Stage: Stage 3
Status: DAS

003

REVISION: Scale
1:50 @A1
1:100 @A3