

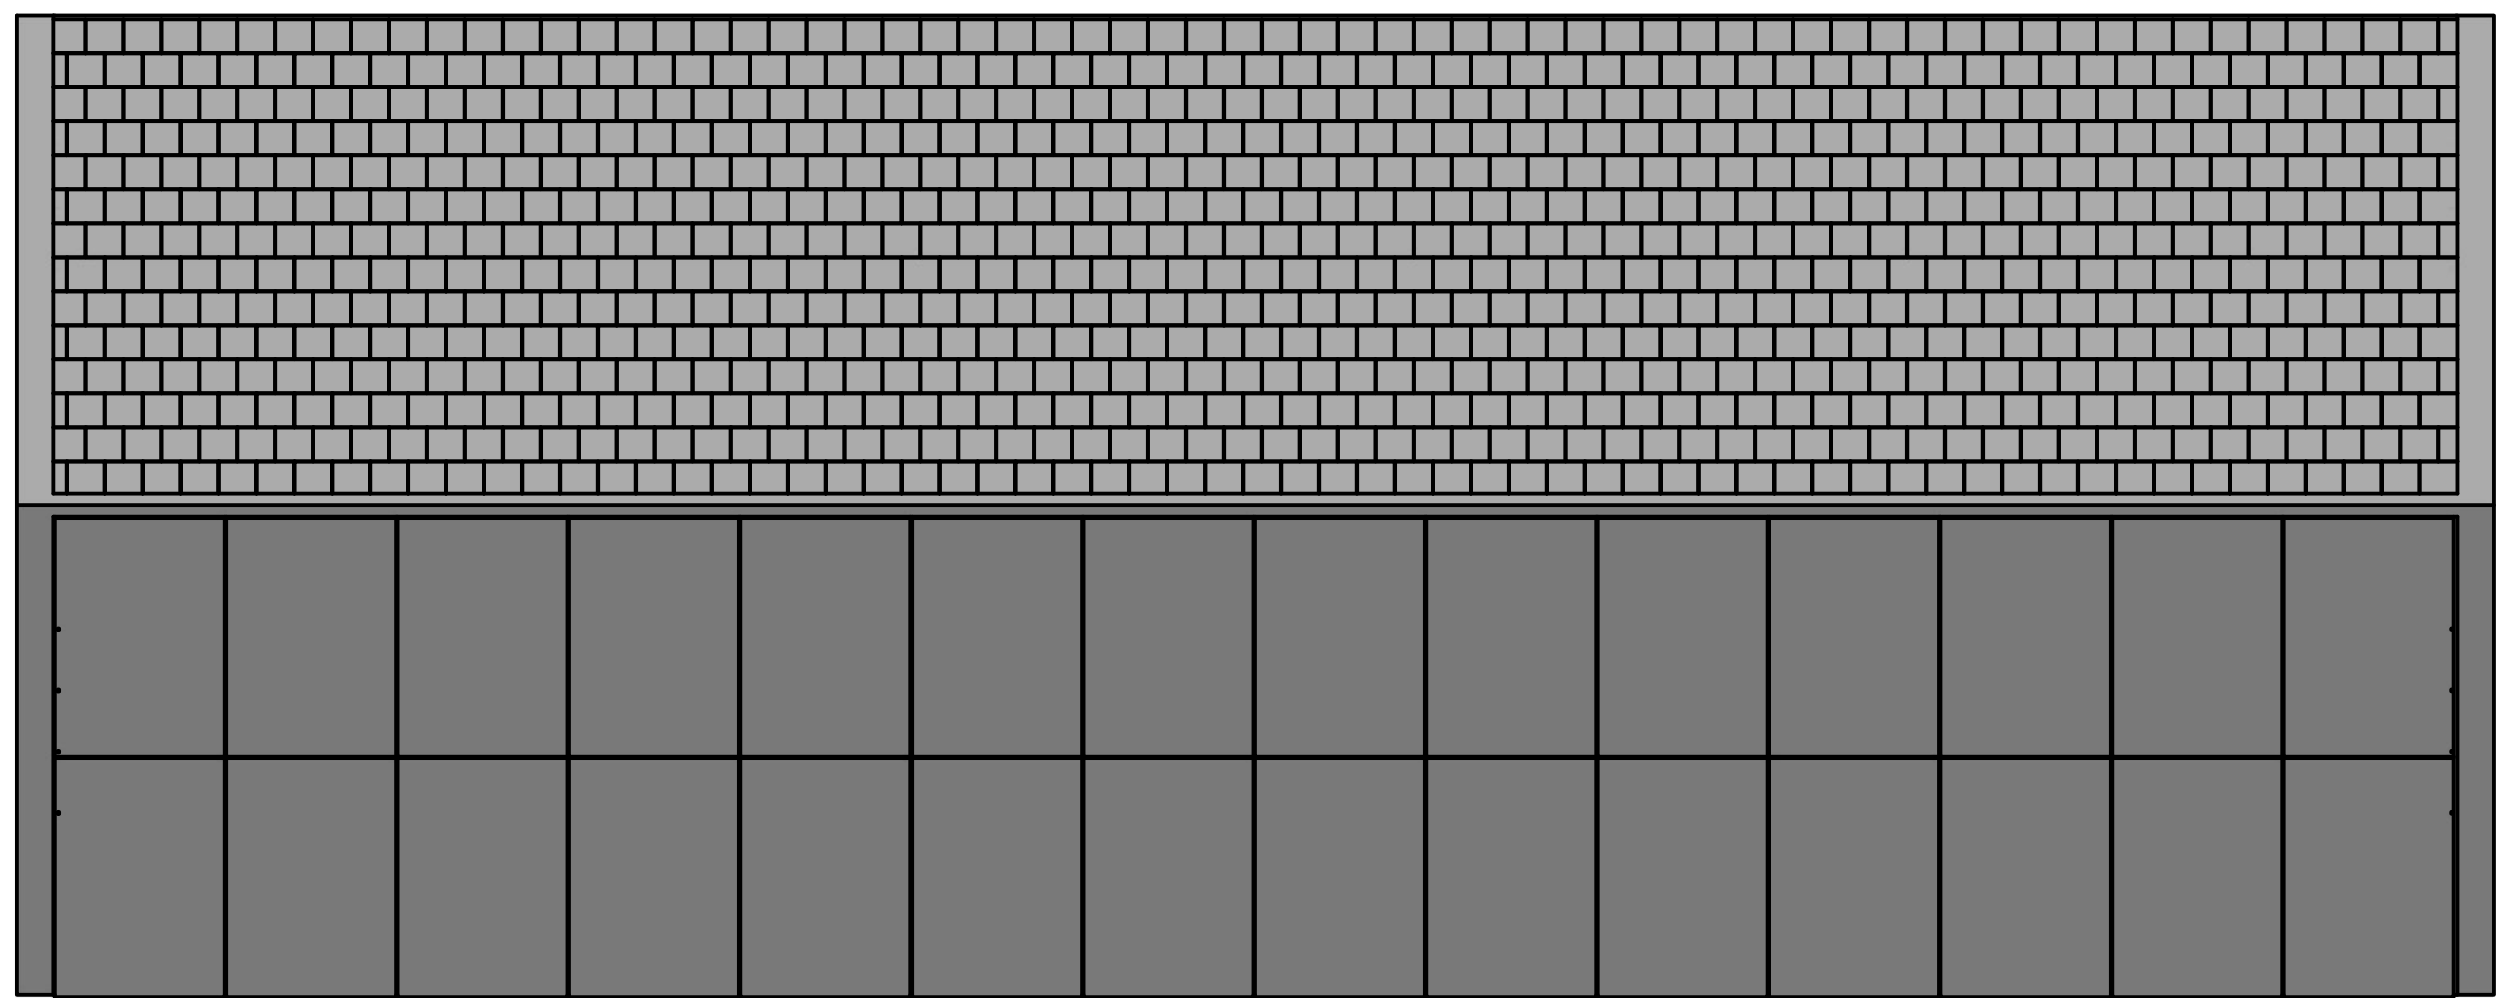
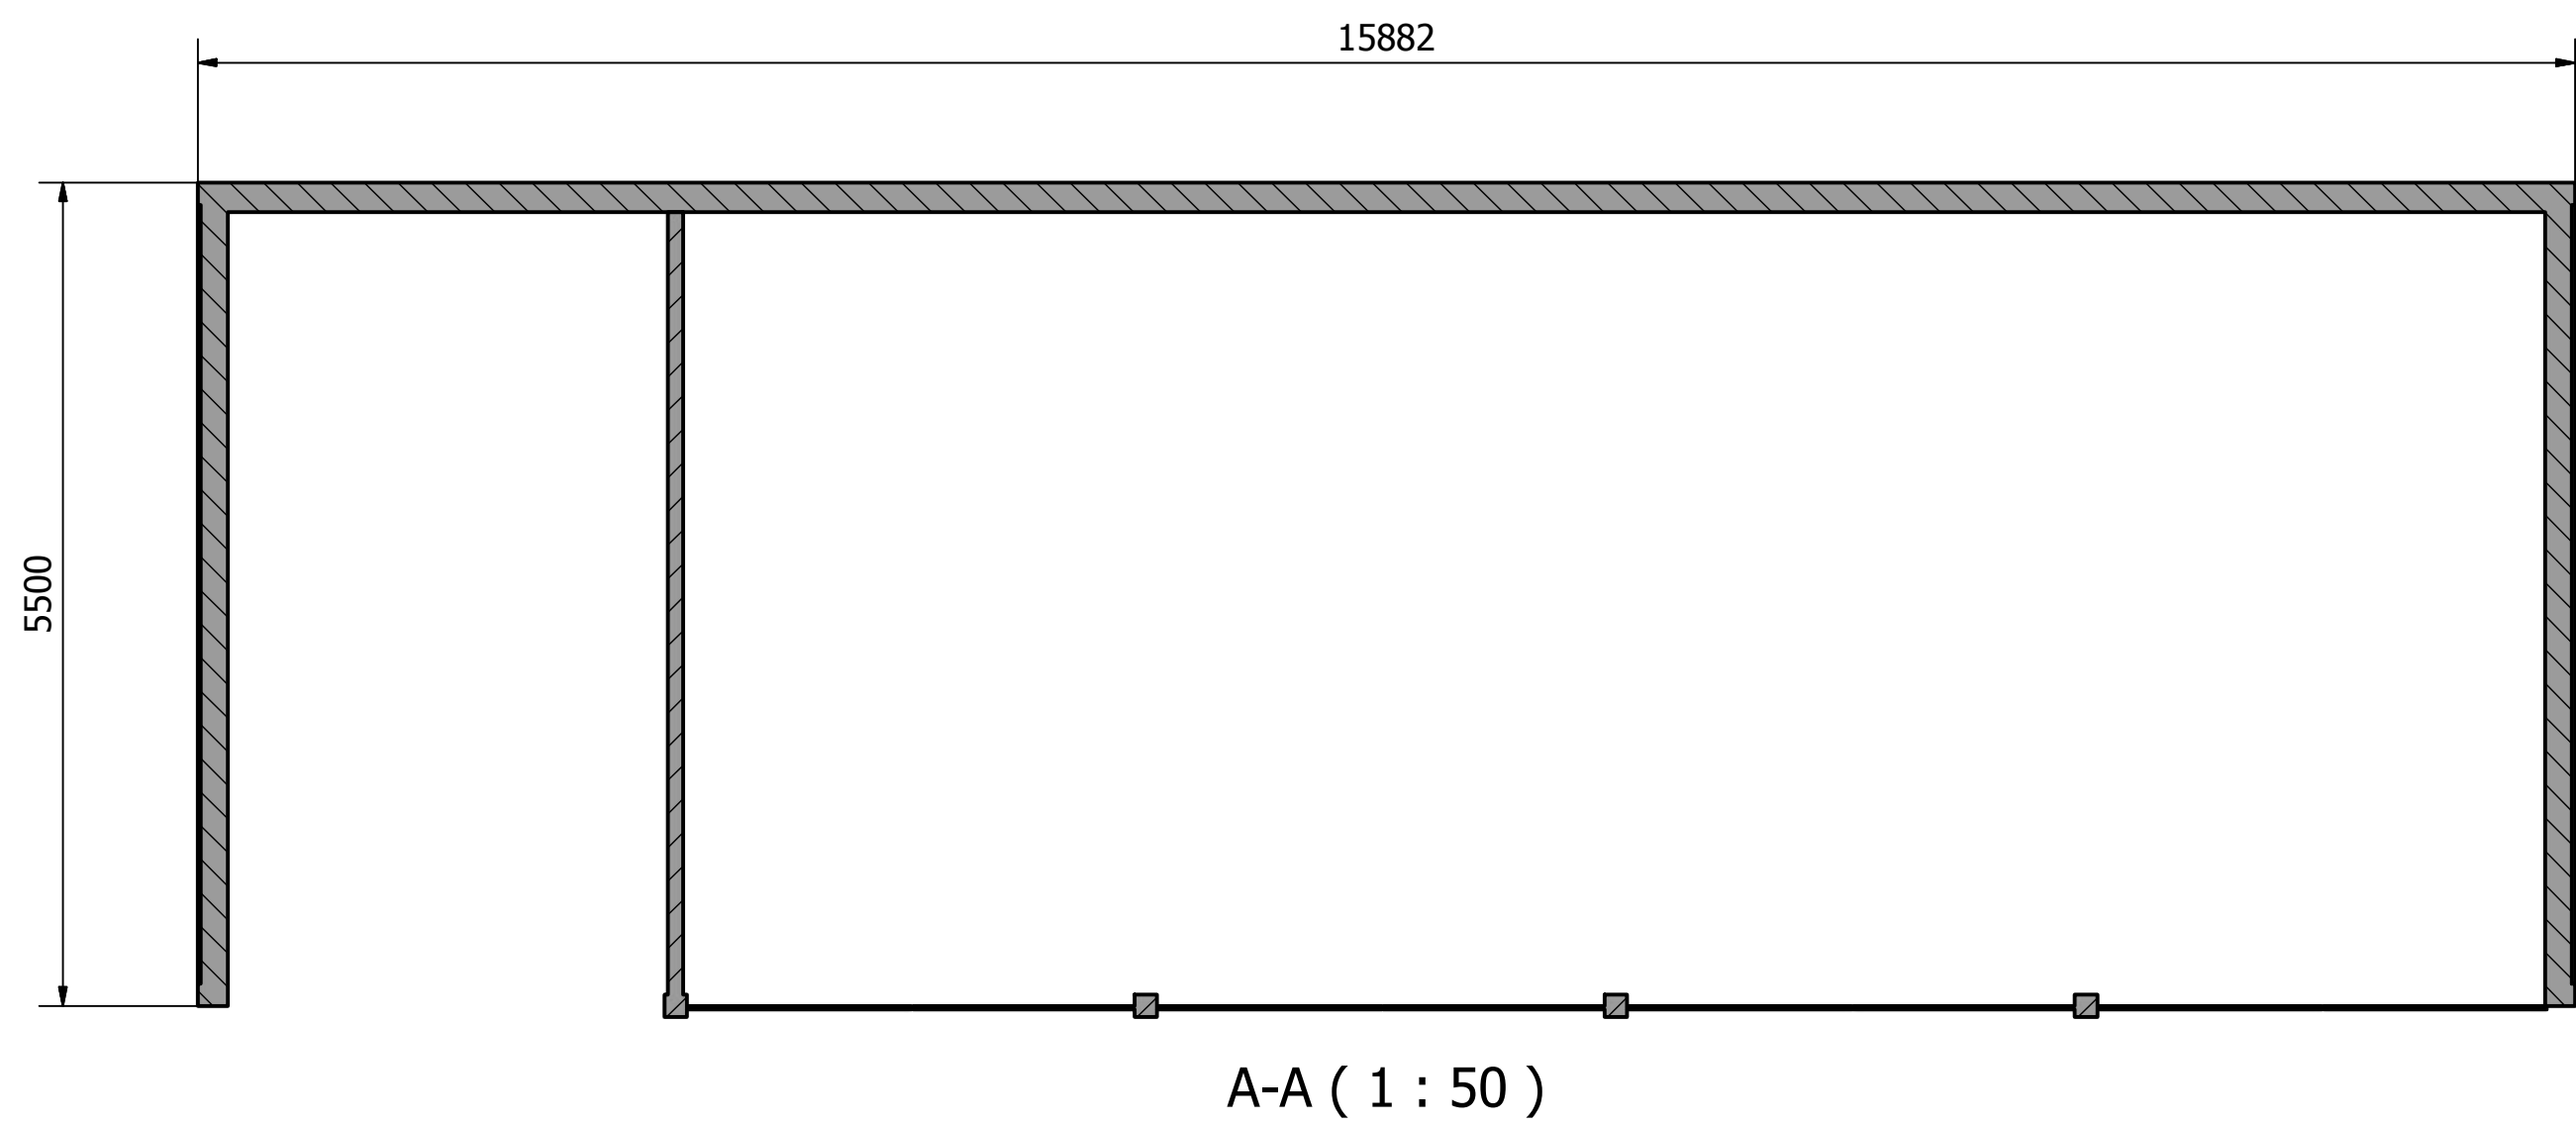
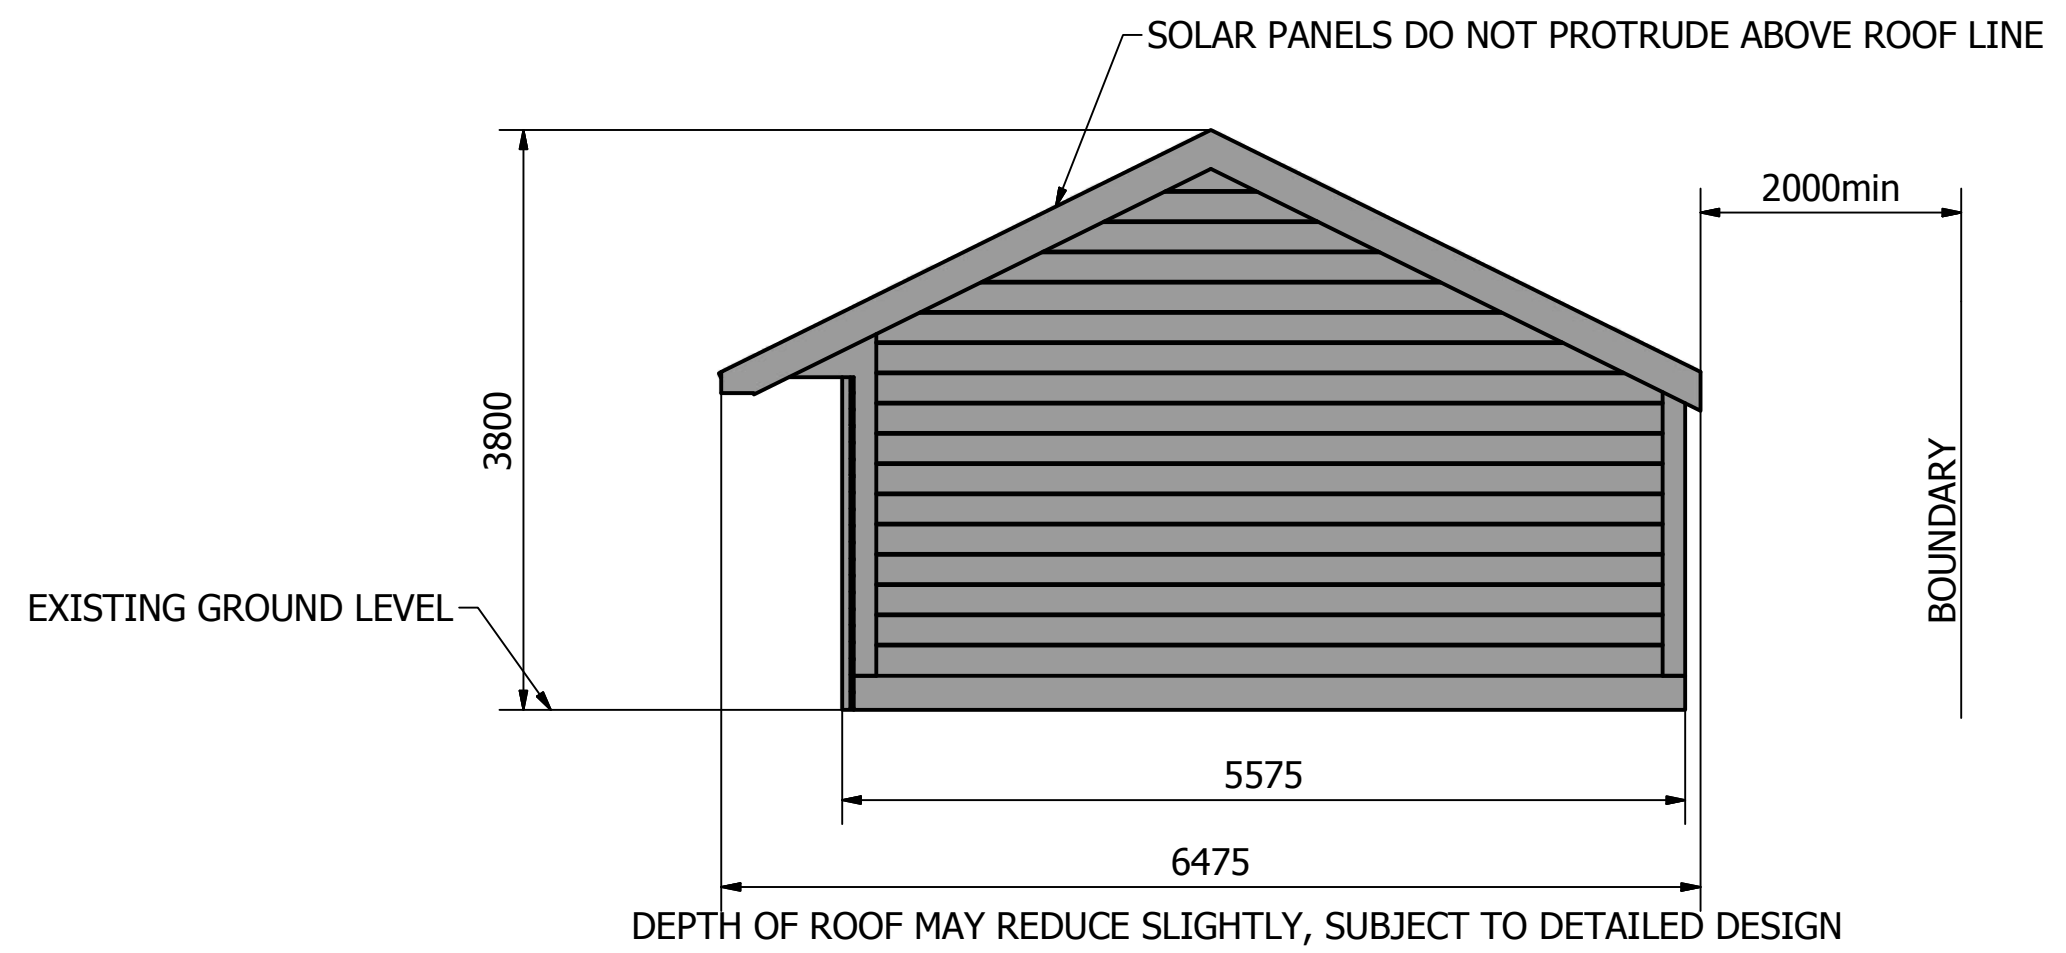
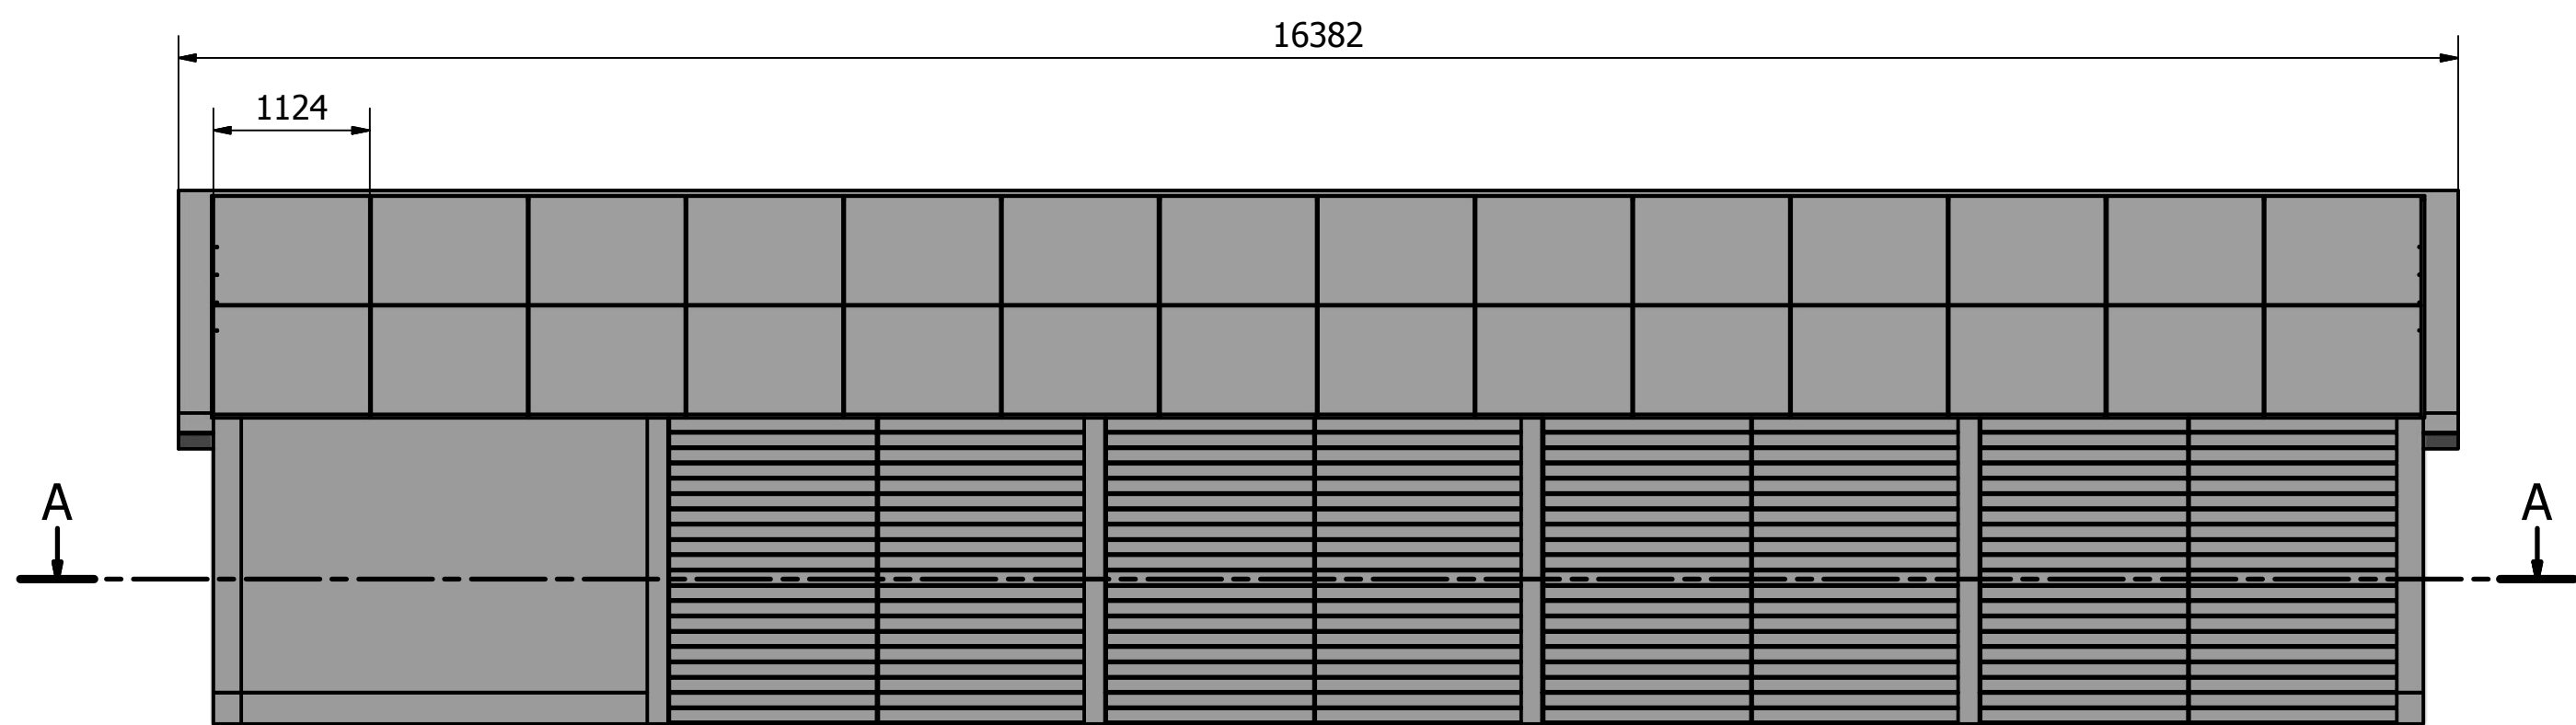


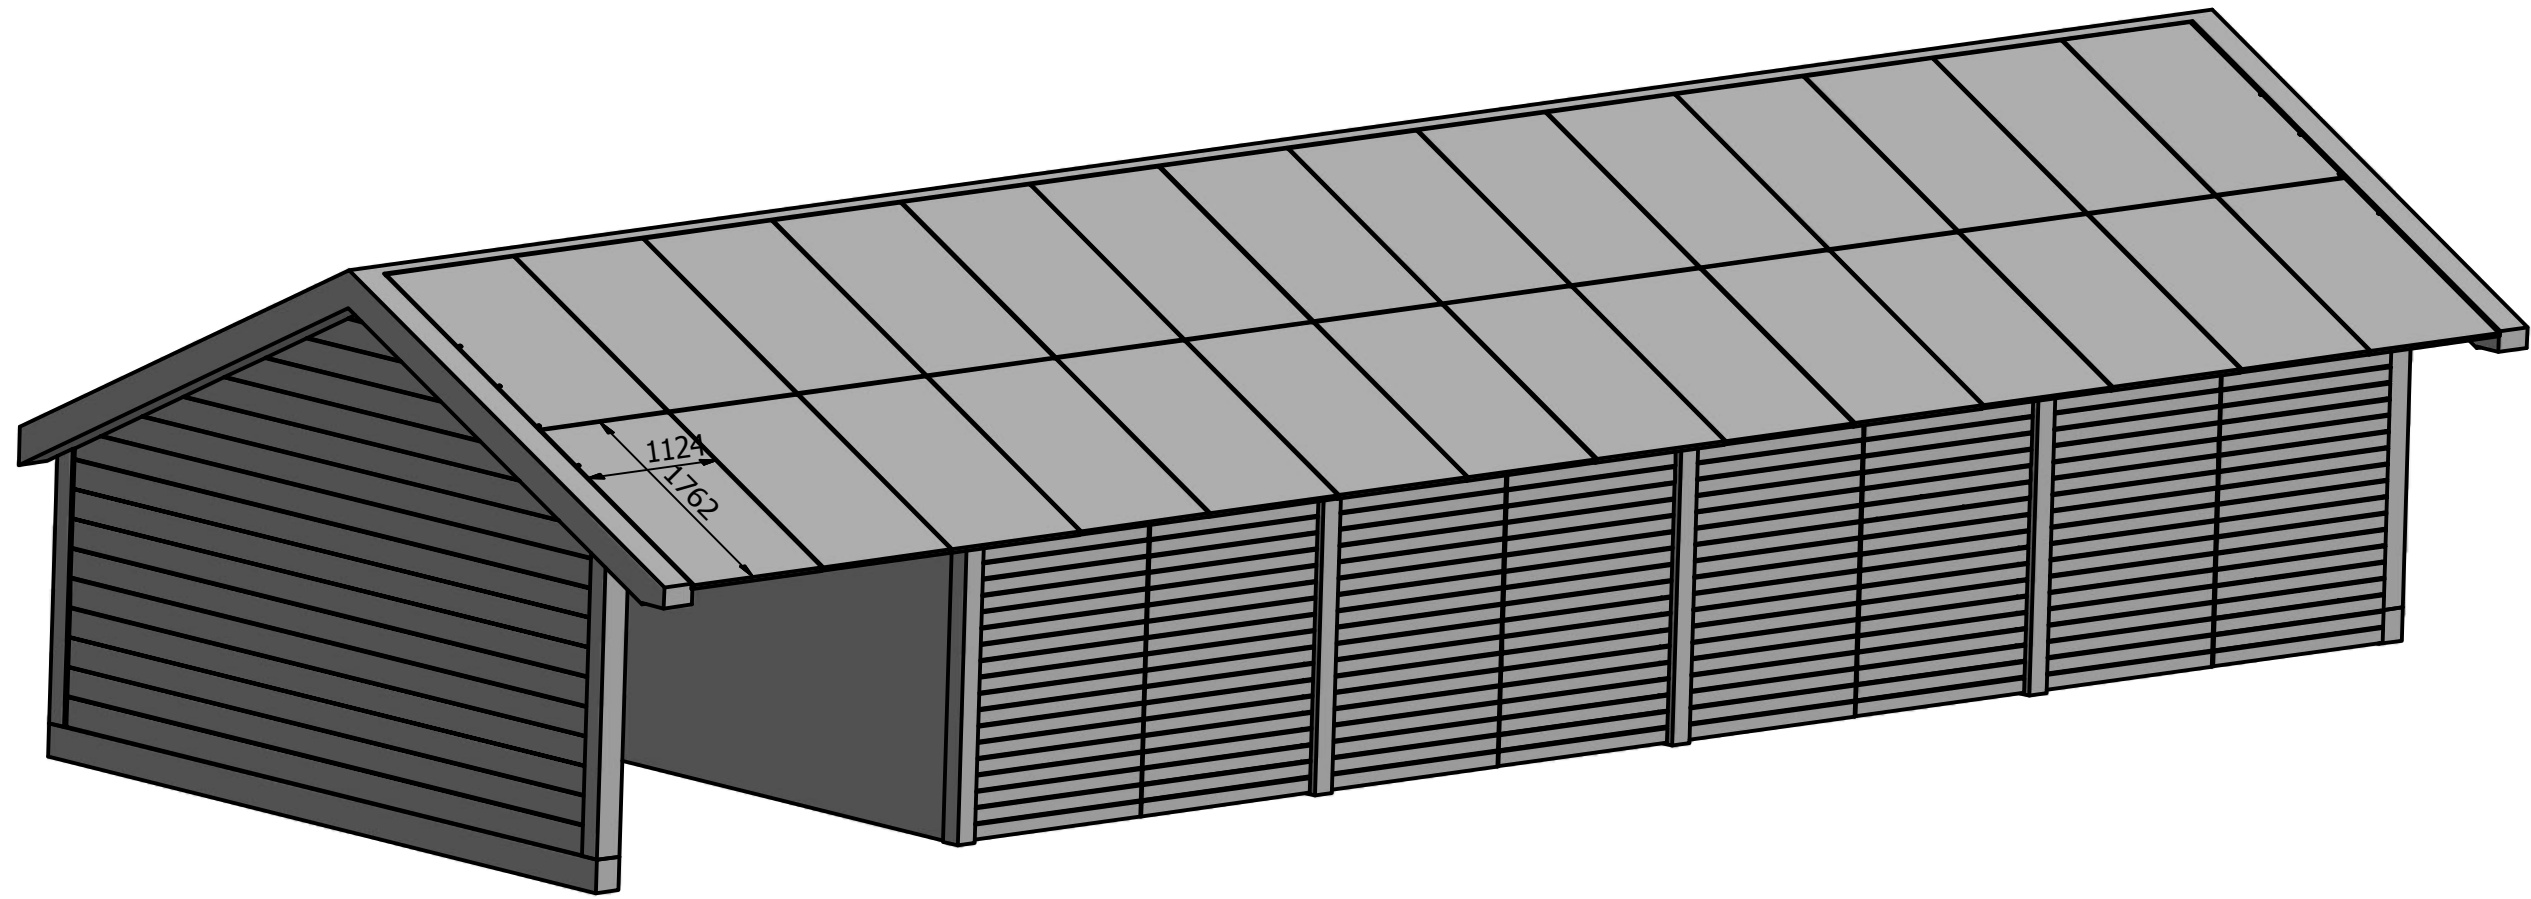

REVISION:

SCALE AS DETAIL AT A1

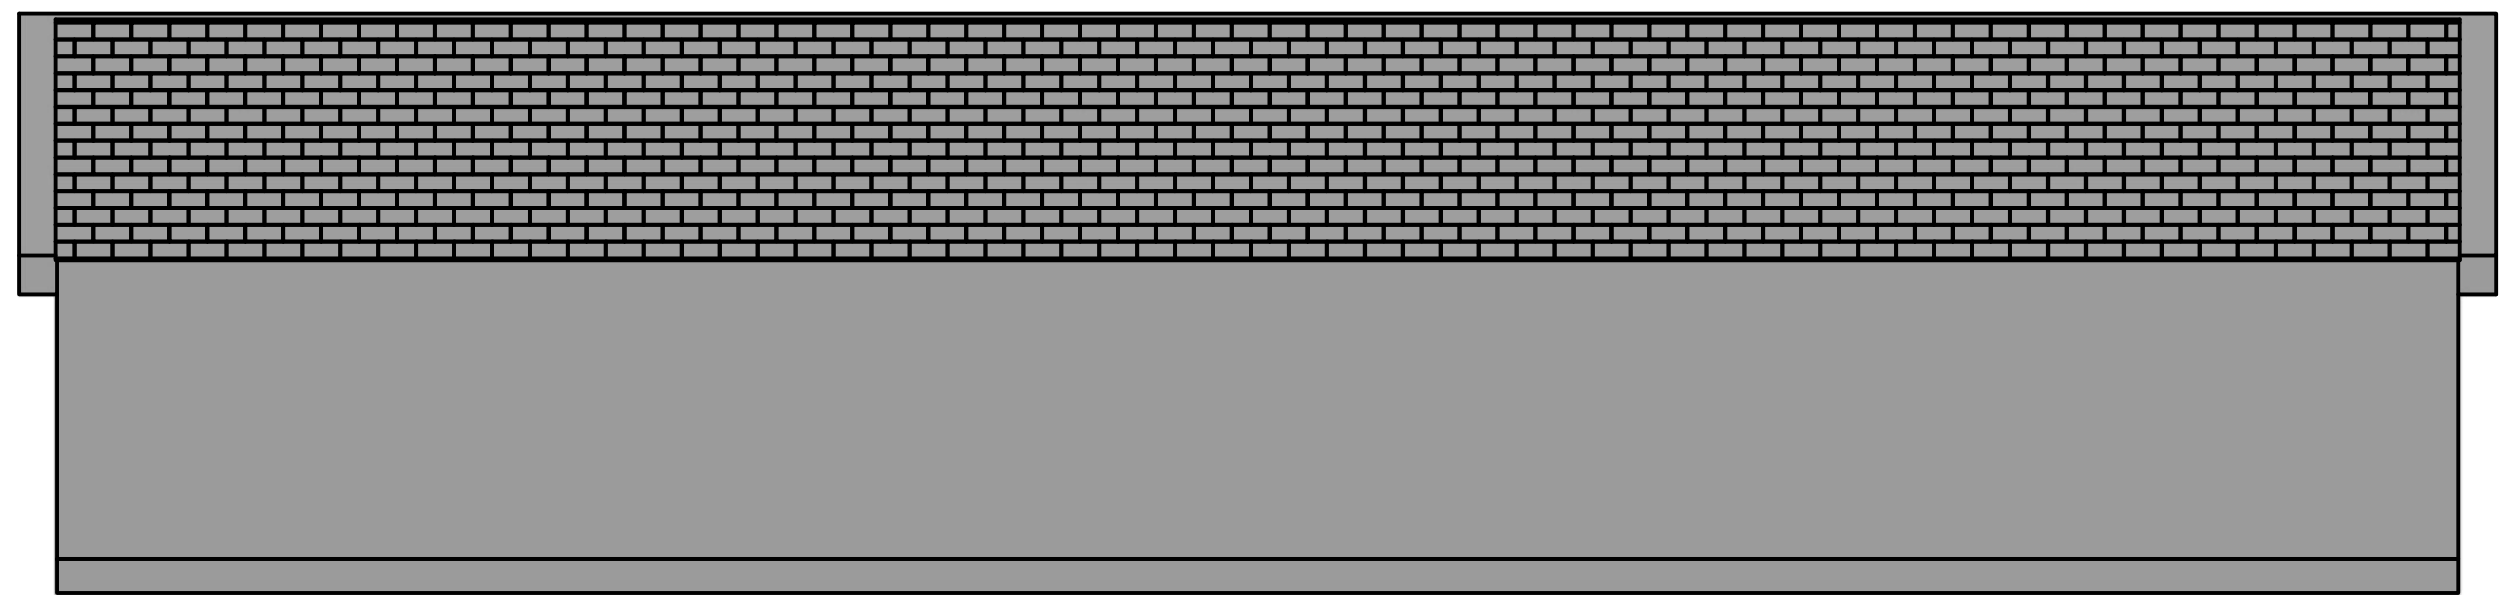

All works are to be carried out by competent personnel in line with the relevant method statement. Forseeable risks that are not normally associated with the nature of the works have been reduced so far as is reasonably practicable, and residual risks are noted on this drawing where applicable.

ARCHITECTS REFERENCES:

DRAWING STATUS: INFORMATION

PROJECT: ROXLEY COTTAGE GARAGE

TITLE: PLANNING DRAWING

MANAGED BY: B BLACKWOOD

CHECKED BY: B BLACKWOOD

SCALE: AS DETAIL

DRAWN: B BLACKWOOD

DATE: 24/03/2026

DRAWING No: BBRX-001

REVISION No: 00