


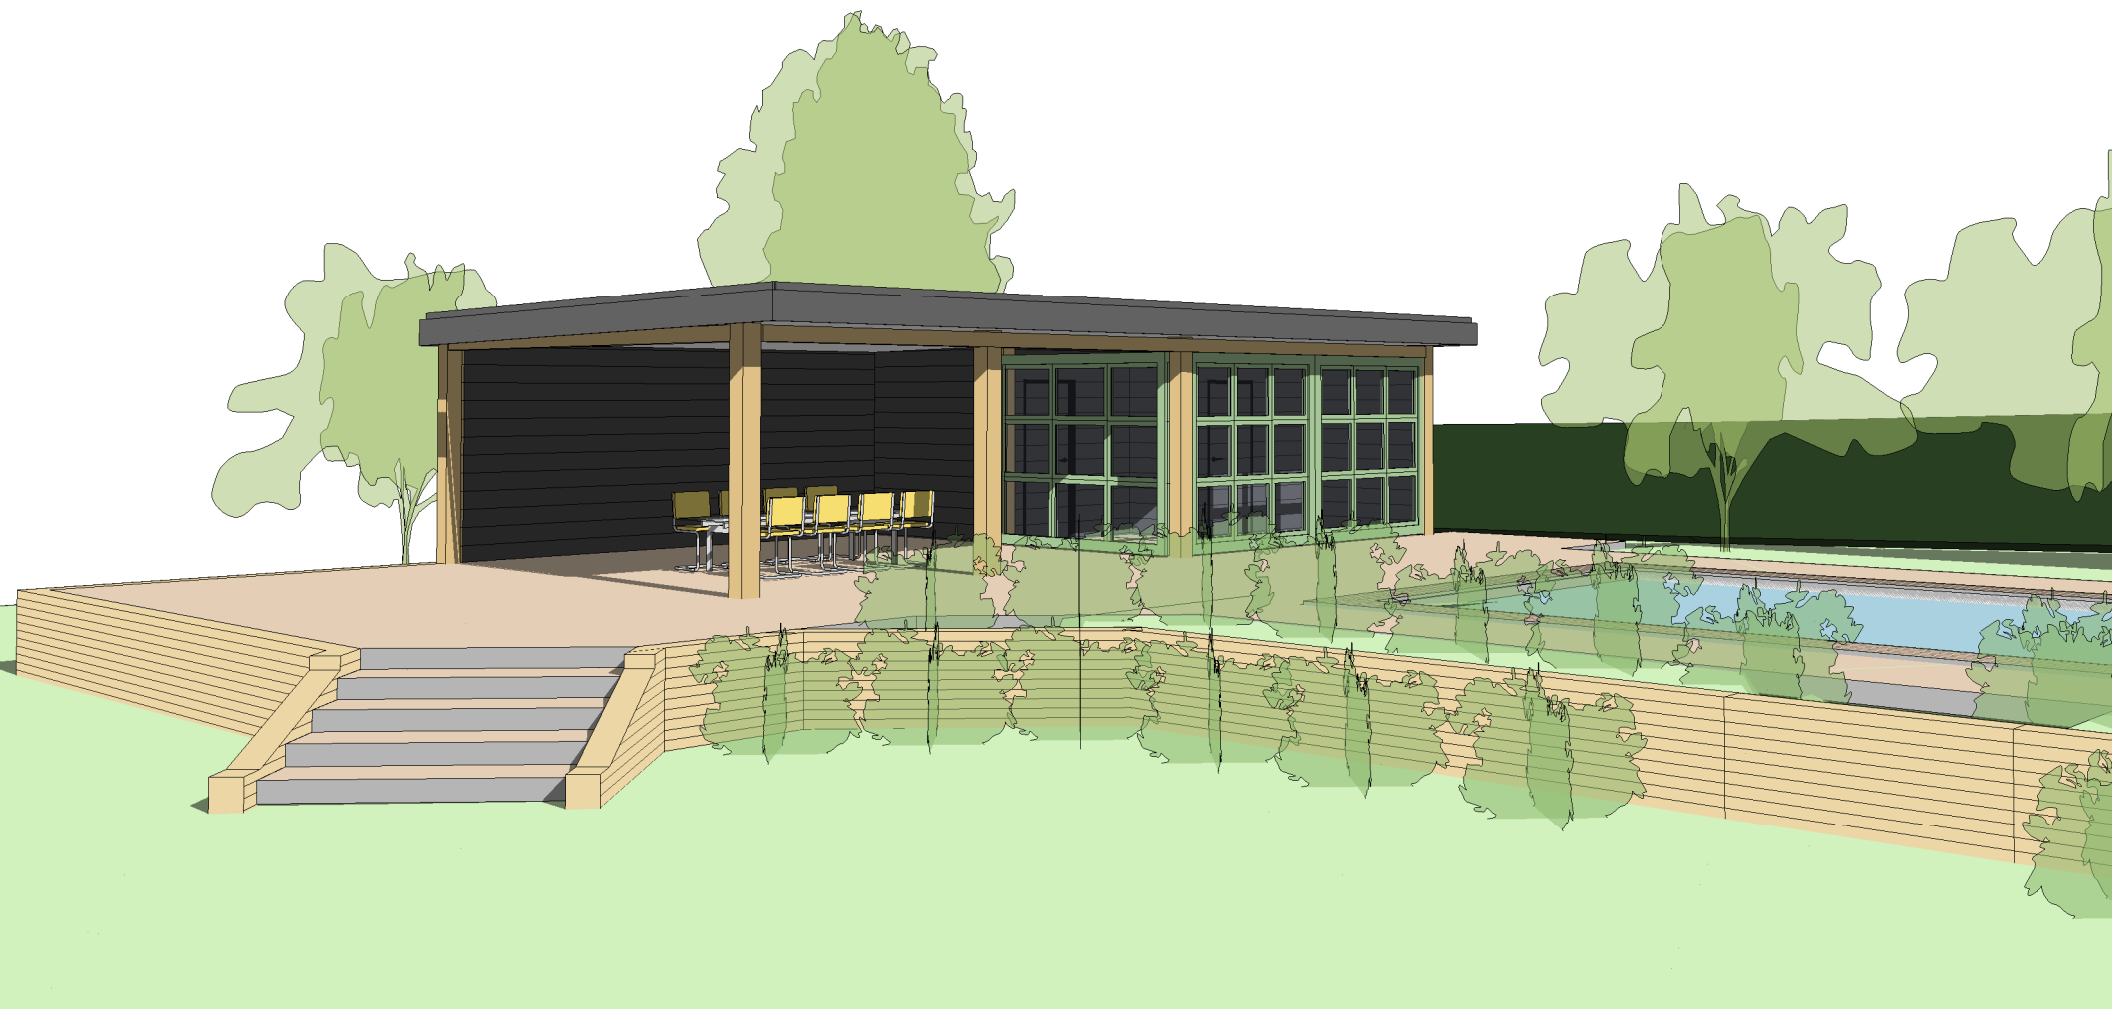

View towards Garden Building

3803 / 18
Revision B

PLANNING

PENTANGLE
DESIGN GROUP