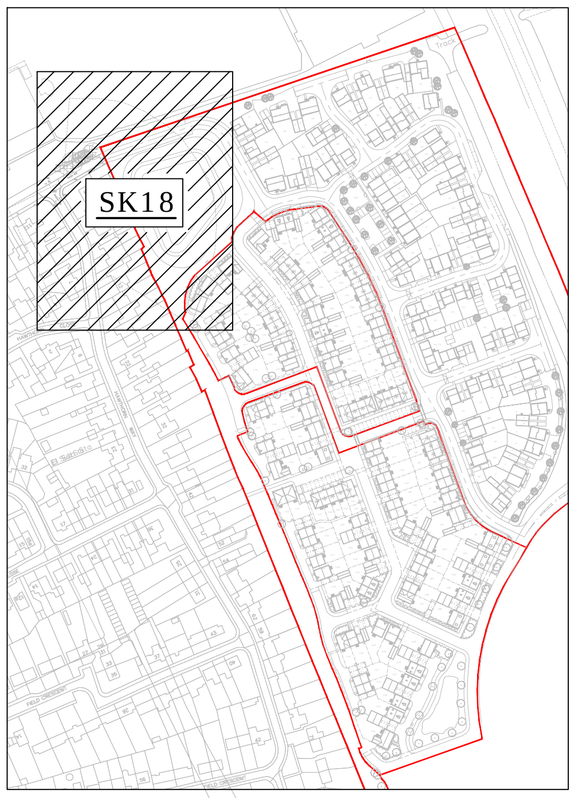

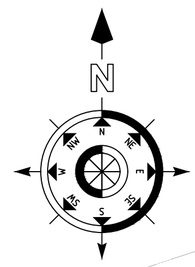

PROPOSED LOCATION OF 600mm HIGH
215mmØ STAINLESS STEEL FINISH
NON-IMPACT AUTOMATIC RISING iBOLLARD
BY FRONTIER PITTS OR SIMILAR APPROVED.

FEEDER PILLAR

PROPOSED LOCATION OF ANPR CAMERA TO LOWER RETRACTABLE BOLLARDS FOR AUTHORISED VEHICLES. ANPR CAMERA LOCATION TO HERTFORDSHIRE HIGHWAYS SPECIFICATION.

BUS ROUTE

BUS ROUTE ONLY. NO VEHICULAR ACCESS TO GARDEN WALK

iBOLLARD



PRINT ACCURACY INDICATOR 50mm 100mm

NOTES

1. THIS DRAWING IS TO BE READ IN CONJUNCTION WITH ALL RELEVANT ENGINEERS, ARCHITECTS AND SPECIALISTS DRAWINGS AND THE SPECIFICATION.
2. DO NOT SCALE FROM THIS DRAWING MANUALLY OR ELECTRONICALLY. WRITTEN PERMISSION MUST BE OBTAINED FROM MLM PRIOR TO SCALING ELECTRONICALLY OR USING THIS ELECTRONIC FILE.

REV	DATE	REVISION	MADE	CHK	APP
P04	15.05.18	UPDATED TO CLIENT COMMENTS	TM	AH	JRC
P03	02.05.18	FEEDER PILLAR ADDED	TM	JRC	JRC
P02	27.04.18	UPDATED TO SUIT HCC COMMMENTS	TM	JRC	JRC
P01	14.03.18	PRELIMINARY ISSUE	TM	JRC	JRC

DRAWING STATUS

PRELIMINARY

SUITABILITY DESCRIPTION

-

MLM Group
North Kiln, Felaw Maltings,
46 Felaw Street, Ipswich,
Suffolk IP2 8PN
Tel: 01473 231100
Website: www.mlmgroup.com

CLIENT

Linden HOMES

PROJECT

NEWMARKET ROAD, ROYSTON

DRAWING TITLE

RETRACTABLE BOLLARD PROPOSED LOCATION

DRAWN/DESIGN	MLM REF	STATUS	REVISION
TM			
SCALE 1:200 @A1	618655	-	P04

PROJECT	ORIGINATOR	VOLUME/ SYSTEM	LEVELS & LOCATIONS	TYPE	ROLE	NUMBER
618655	MLM	ZZ	XX	SK	C	SK18