


Drawings not to be copied without consent of D Pucknell
Contractor responsible for checking dimensions and angles on site

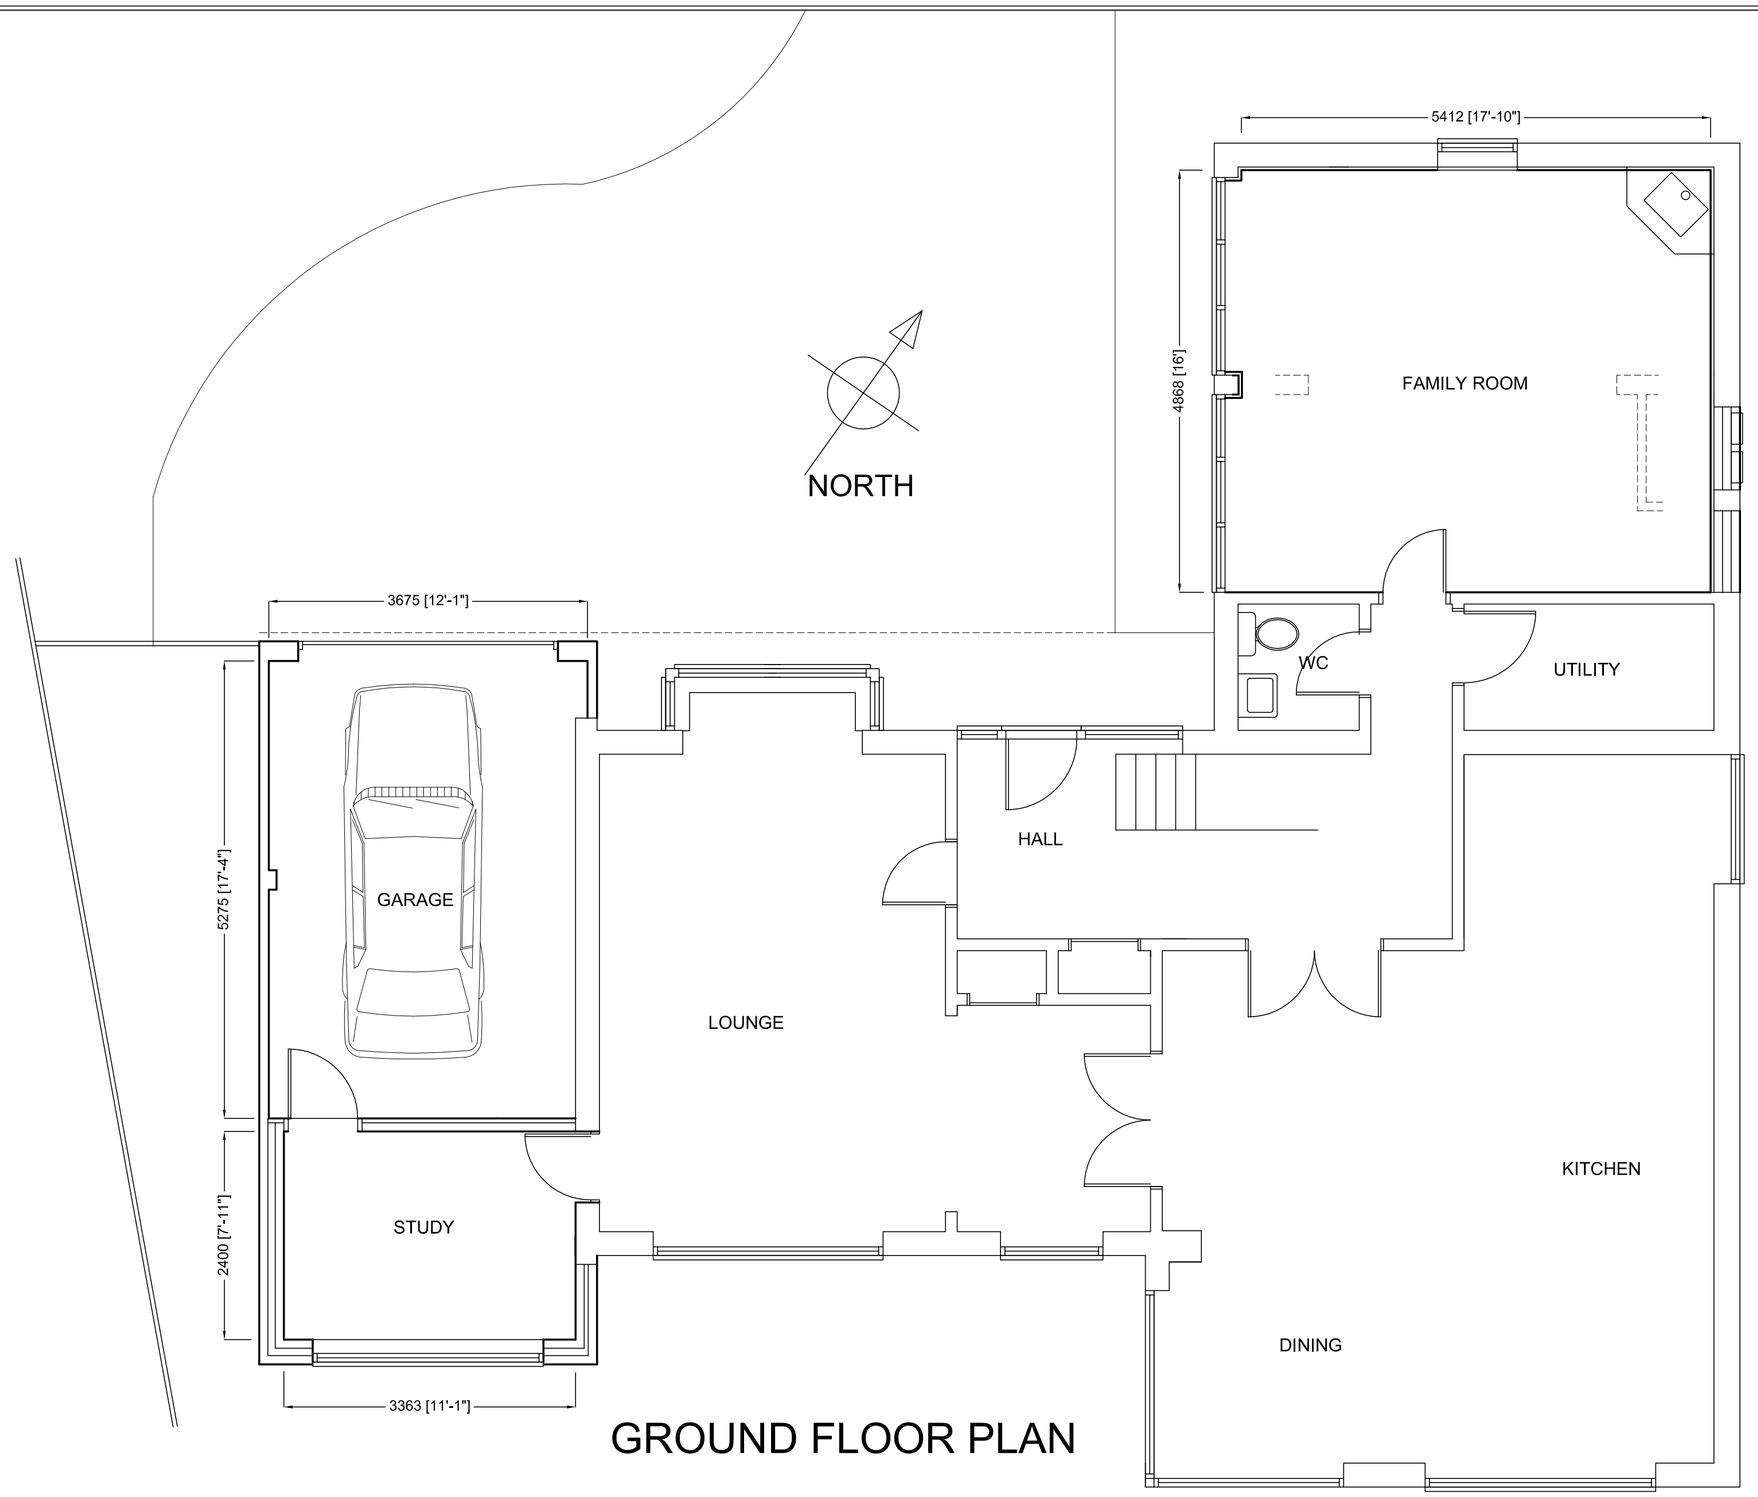


GROUND FLOOR PLAN

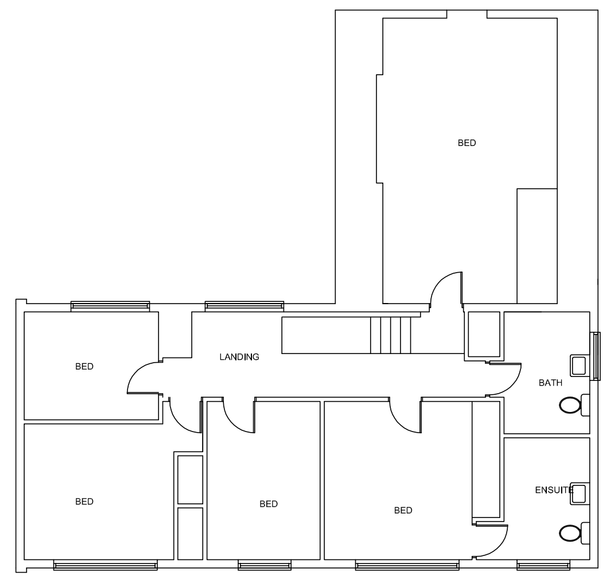


FIRST FLOOR PLAN

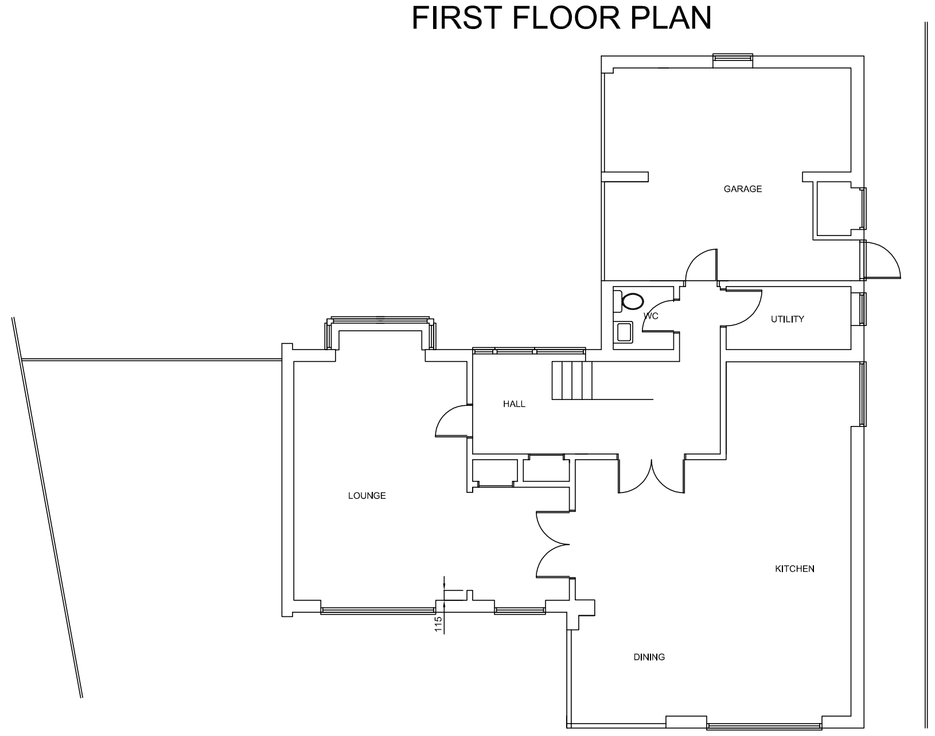


GROUND FLOOR PLAN

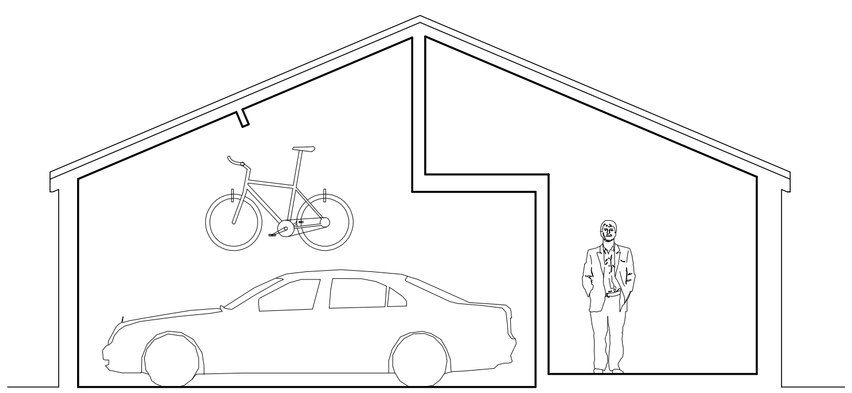


SECTION

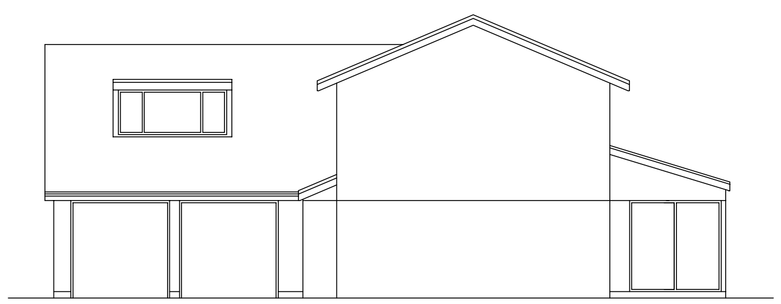


STH WEST ELEVATION

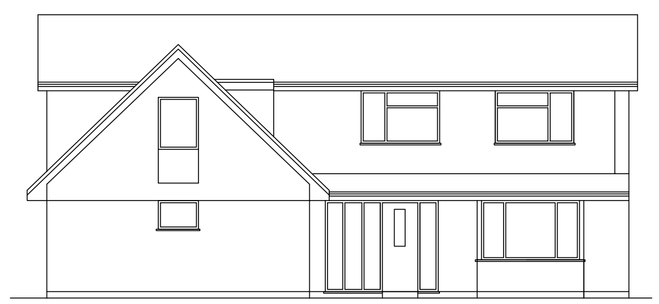

NTH WEST ELEVATION

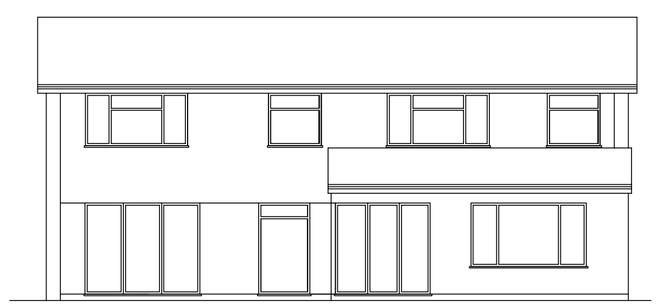

STH EAST ELEVATION

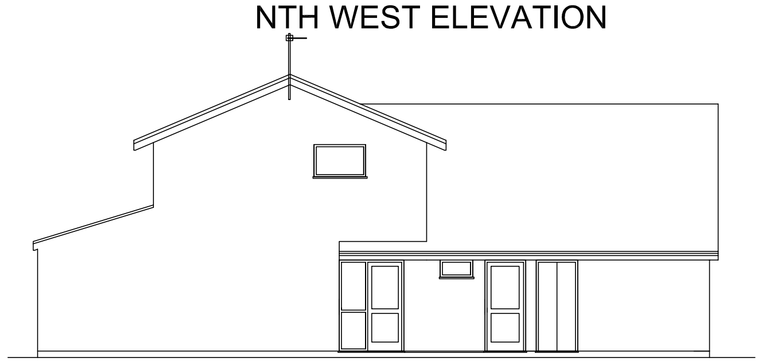

NTH EAST ELEVATION

A Client revisions 1/18

EXTEND

Complete Project Management

68 Queen Street, Hitchin SG4 9TS 01462 436480
E-mail: david.pucknell@sky.com

Client
Mr Mrs Sapsed

Project
49 Auberys
Letchworth
Herts
SG6 3TU

Drawing Title
Garge conversion and
single storey side extension

Scale	Date	Drawn by
1:50	12/17	DP

Dwg. No. DP 984/01

Rev. A