
Drawings not to be copied without consent of D Pucknell
Contractor responsible for checking dimensions and angles on site

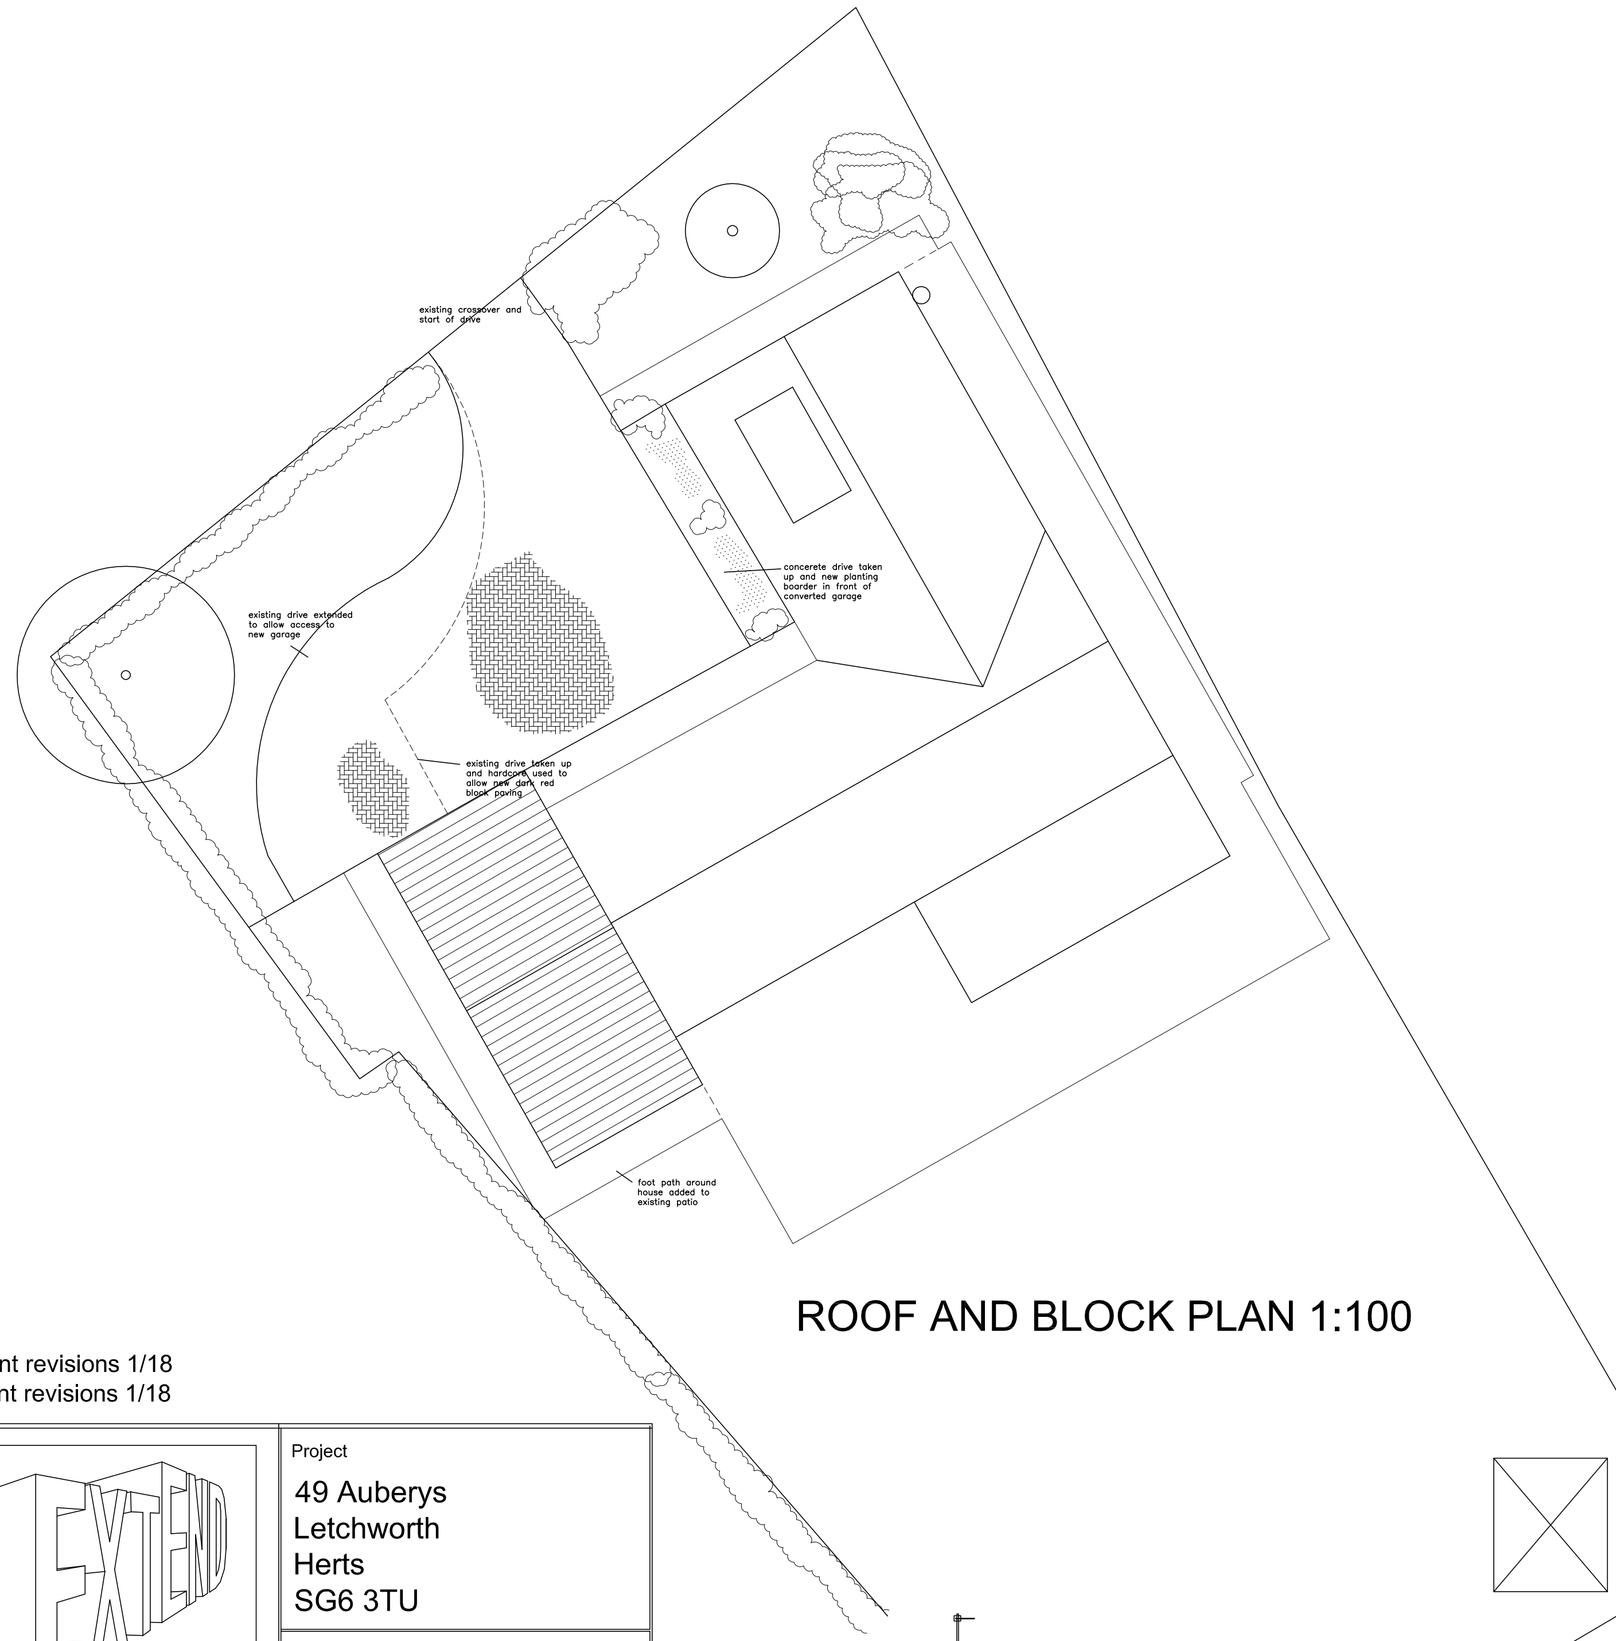

ROOF AND BLOCK PLAN 1:100



NTH WEST ELEVATION



STH EAST ELEVATION

B Client revisions 1/18
A Client revisions 1/18

EXTEND

Complete Project Management

68 Queen Street, Hitchin SG4 9TS 01462 436480
E-mail: david.pucknell@sky.com

Project
49 Auberys
Letchworth
Herts
SG6 3TU


Drawing Title
Garge conversion and single storey side extension

Scale	Date	Drawn by
1:50	12/17	DP


Client
Mr Mrs Sapsed

Dwg. No. DP 984/02

Rev. B

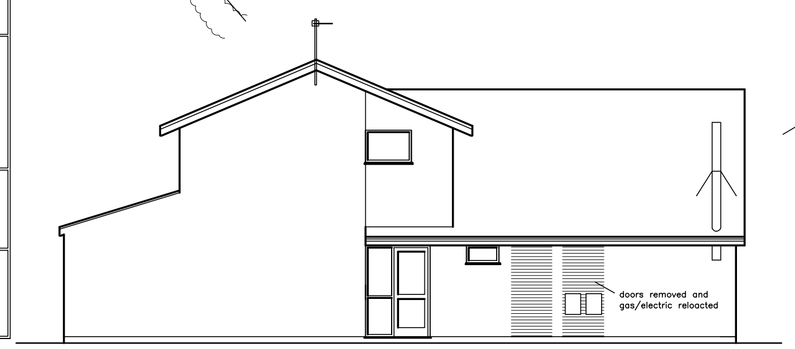

NTH EAST ELEVATION 1:100

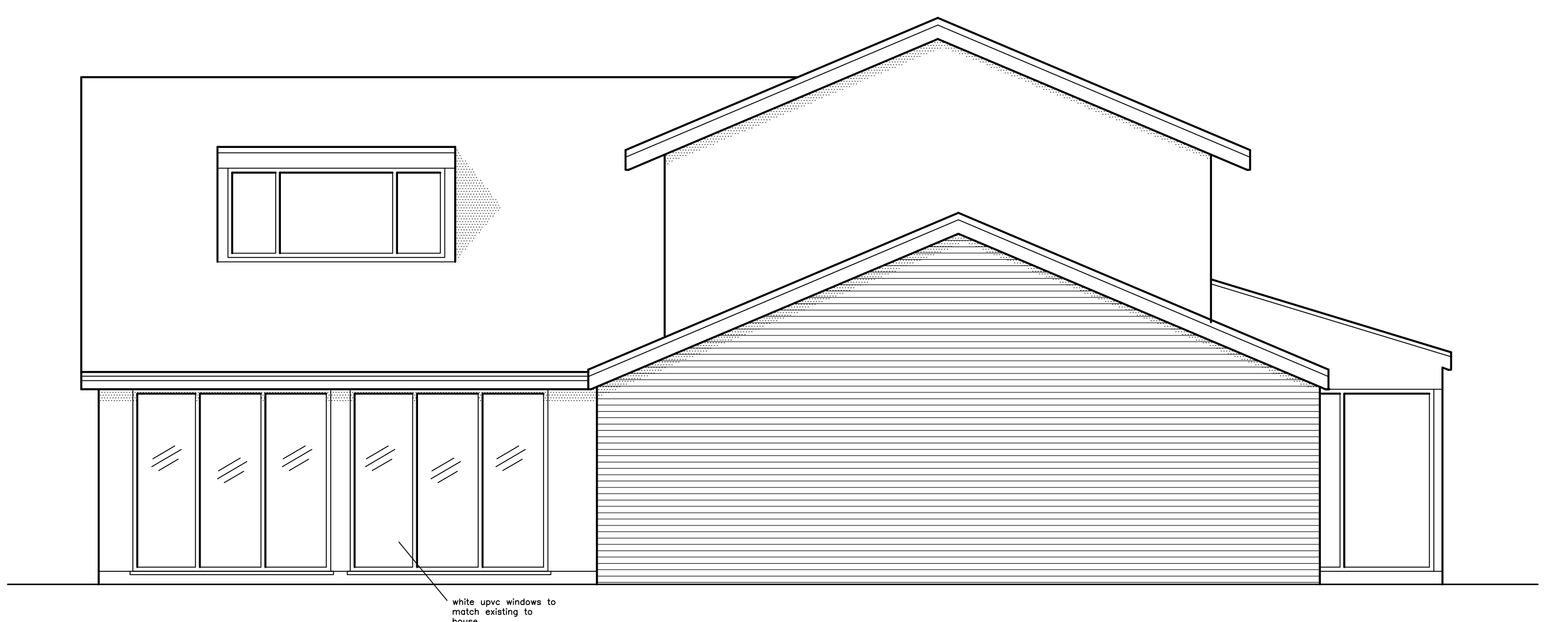

STH WEST ELEVATION

WOODEN GAZEBO 1:100

