
The site and location maps attached to the application was based on a trace off from Google earth, openstreetmap.org and old out of copyright purchased ordnance survey printed maps of Hertfordshire (pre 1960). There is no copyright infringement.

BLOCK PLAN 1:500

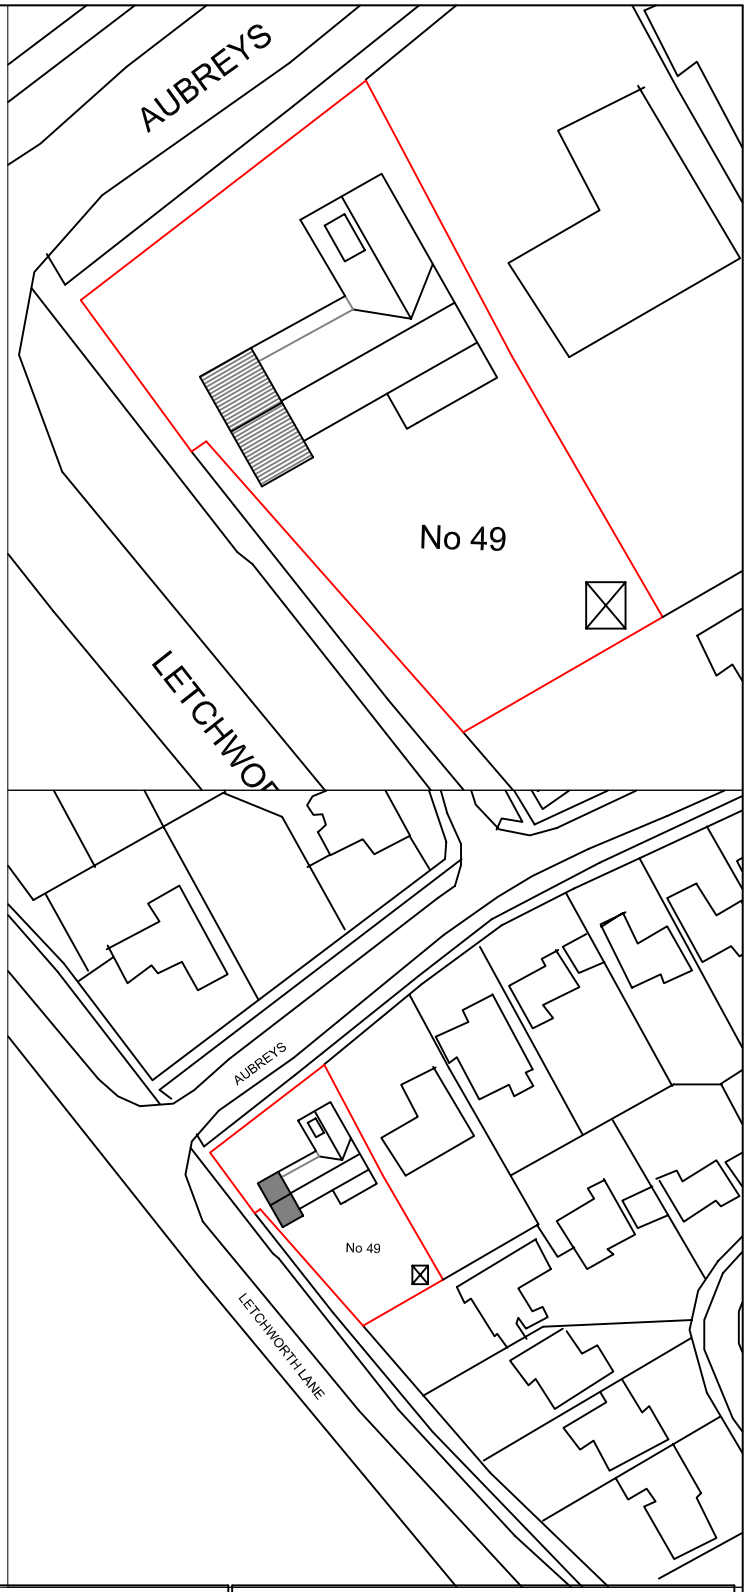

North

Complete Project Management
68 Queen Street, Hitchin.
Tel: (01462) 624391 E-mail: david.pucknell@sky.com

EXTEND

Client
Mr Mrs Sapsed

Project
49 Auberys
Letchworth
Herts
SG6 3TU

Drawing Title
Location

Scale	Date	Drawn by
	01/18	DP

Dwg. No.	Rev.
DP 984/03	