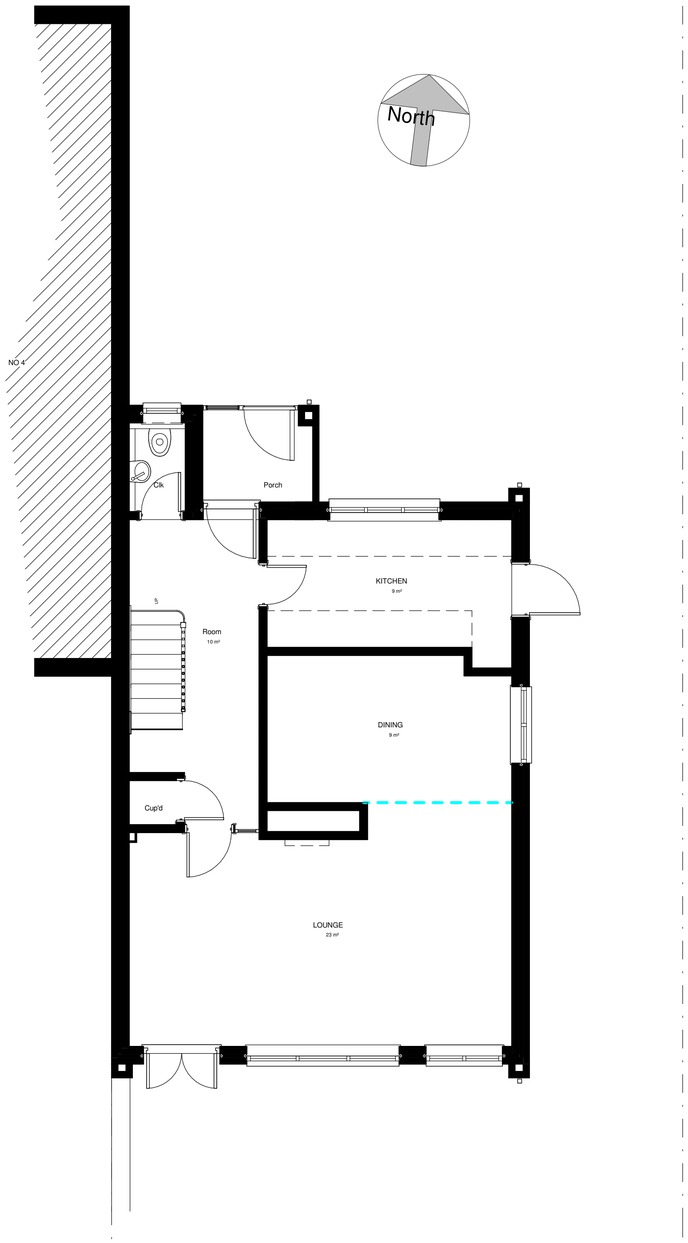

1 Existing Ground Floor Plan

1 : 50

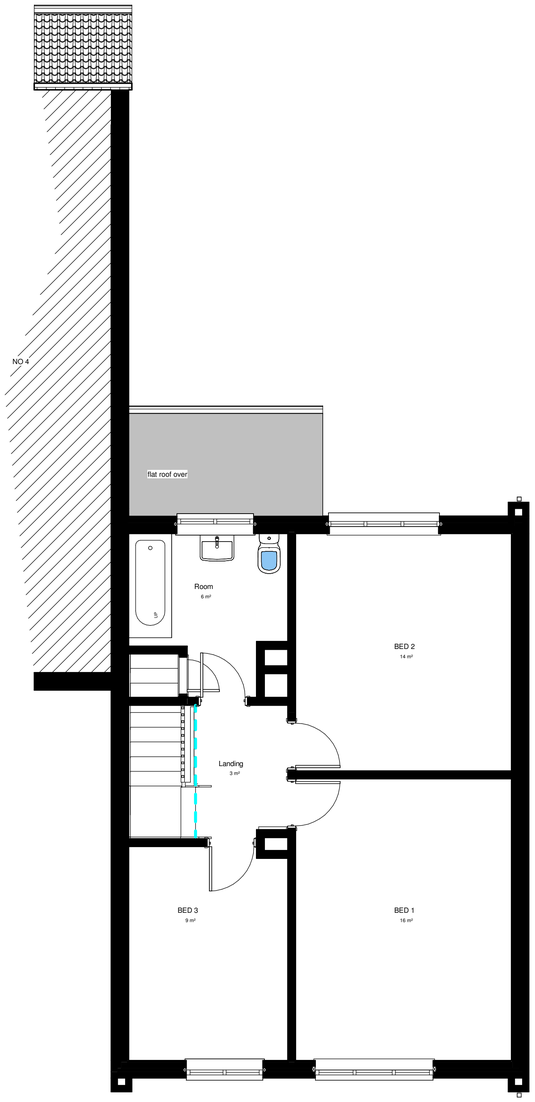

2 Existing First Floor Plan

1 : 50

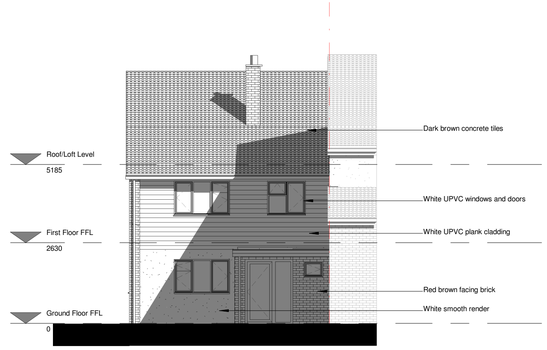

3 Existing North Elevation

1 : 100



4 Existing East Elevation

1 : 100



5 Existing South Elevation

1 : 100

0m 1m 2m 3m 4m 5m

VISUAL SCALE 1:50 @ A1

0m 2m 4m 6m 8m 10m

VISUAL SCALE 1:100 @ A1

DO NOT SCALE FROM THIS DRAWING

This drawing is expressly for the purpose for use as part of the Building Regulations application and should not be used for construction

key plan

rev

by chkd

date

amendments

project **5 Winston Close, Hitchin**

title As Existing Plans, Elevations

date 17/01/18

drawn by MAN checked by NA

drawing status Project Status

scale As indicated @ A1

drawing no 18 100

client ref. Mr & Mrs Childs

MNArchitect

100 Benslow Lane
Hitchin
Herts
SG49RA
07789 734432
marknewstead73@gmail