



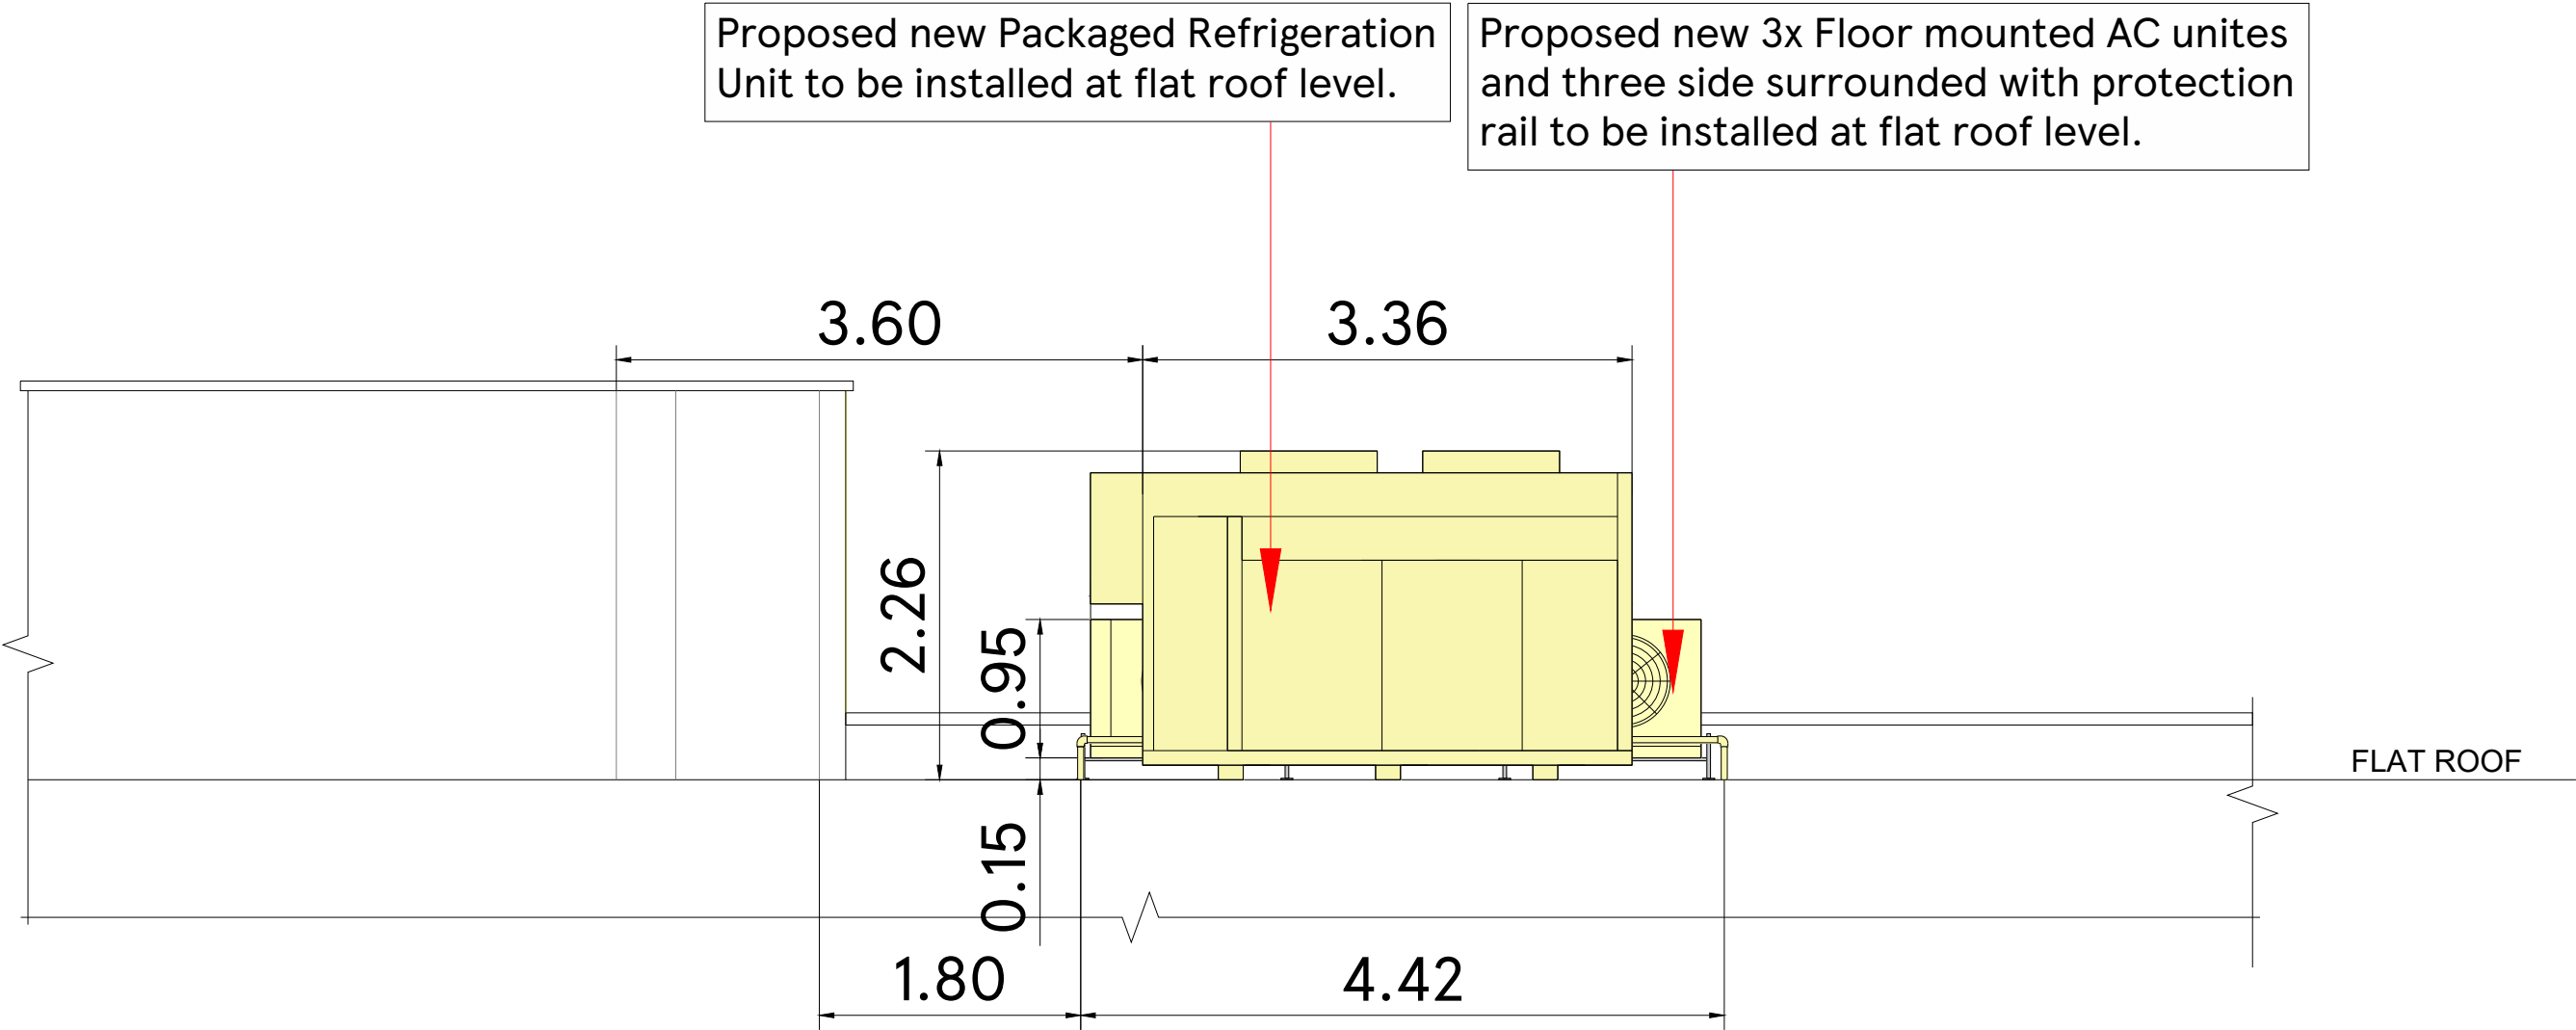


ELEVATION AT A

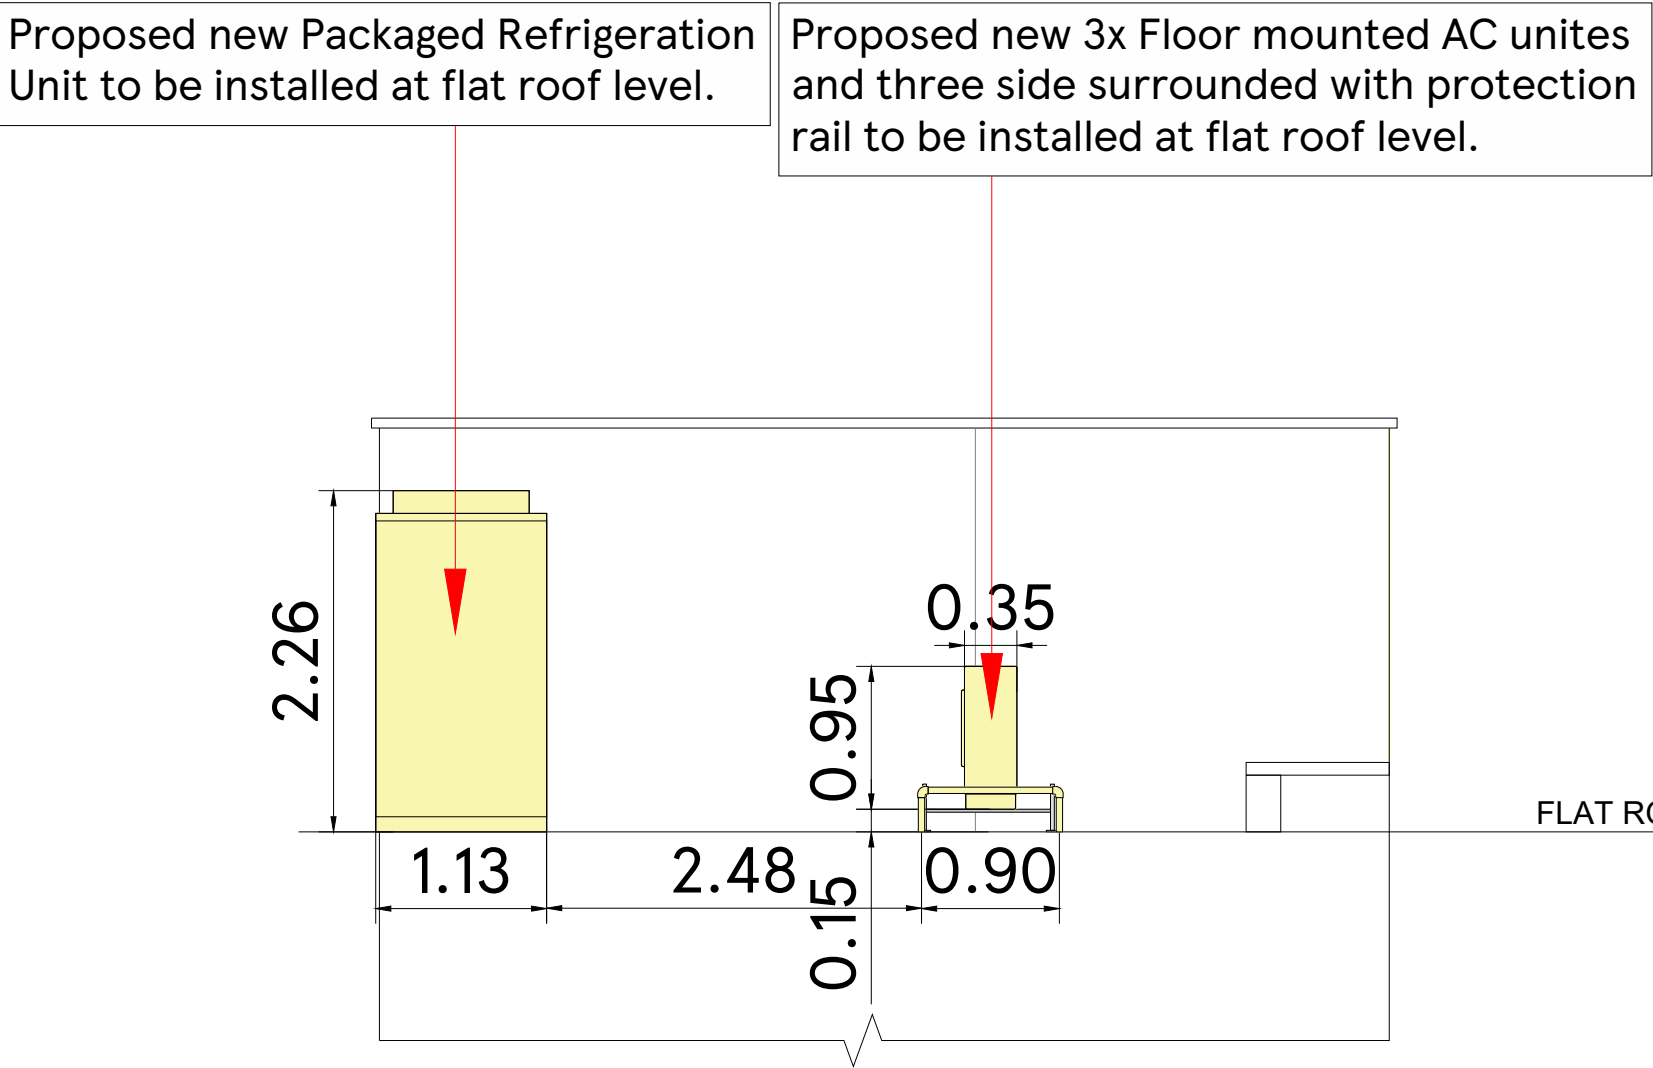

ELEVATION AT B

SCALE BAR

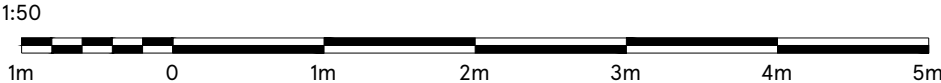

DRAWING NO
03_3289_03F

SCALE
1:50@A2

CHECKED BY
ANUSHA
DRAWN BY
PRIYANKA

DATE
04.05.2026

STORE TYPE
EXPRESS

STORE NAME
HITCHIN

CONTENT
PROPOSED ELEVATION_PLANT