





EXISTING SOUTH ELEVATION

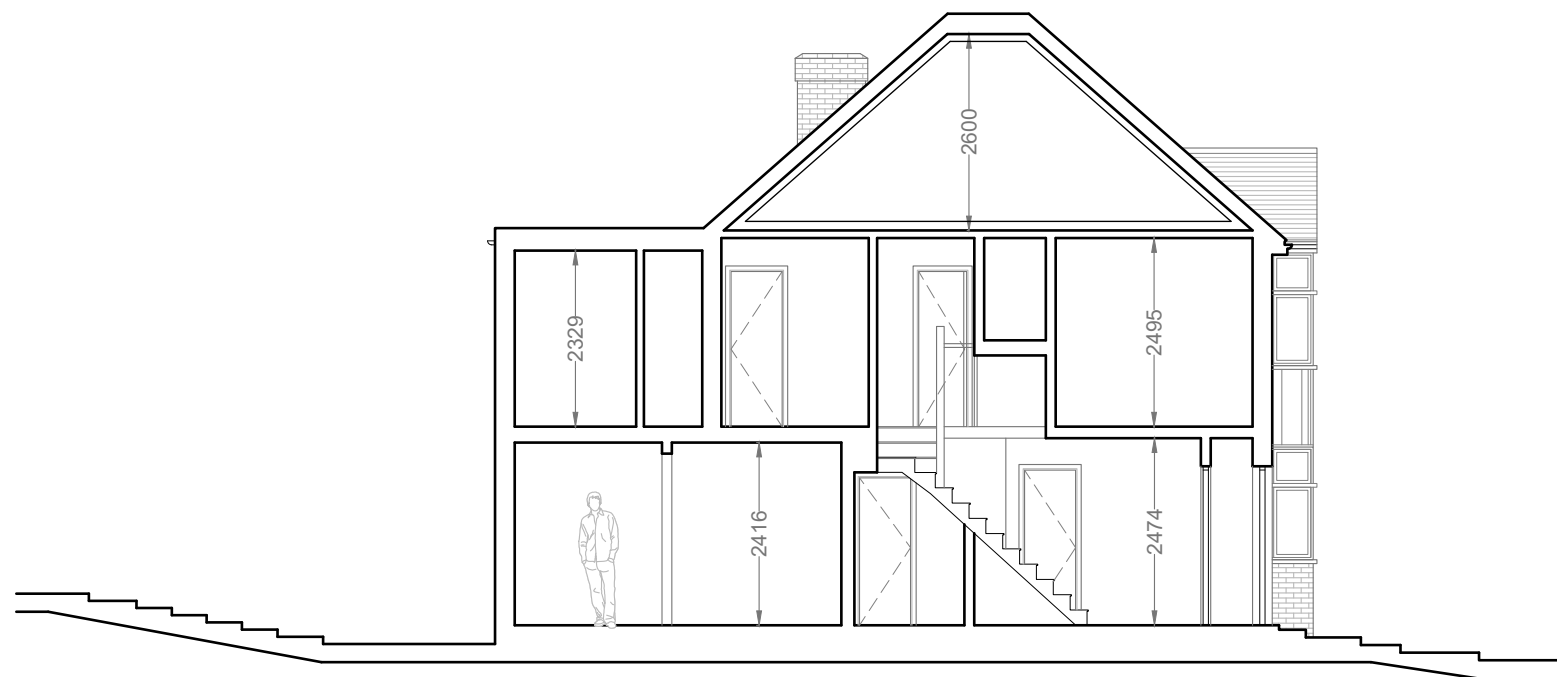

EXISTING SECTION A-A

NOTE: Survey information regarding N°s 41 and 45 of West Hill has been taken from ordnance survey maps, aerial images and photography

NOTE: All the works must be certified by an approved building control inspector and Thames Water prior to works commencing
Do not scale from this drawing

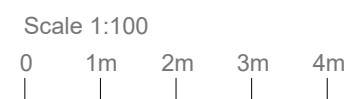

43 WEST HILL

SG5 2HY, HERTFORDSHIRE

EXISTING

REAR ELEVATION - SECTION

DATE	06-02-25
FILE	43 West Hill_06-02-25_0
LAYOUT	4
SCALE	1:100
PAPER	A3

DRAWING TO BE READ IN CONJUNCTION WITH THE SPECIFICATION AND ALL RELEVANT DRAWINGS
DO NOT SCALE FROM THIS DRAWING
CONTRACTOR TO CHECK ALL DIMENSIONS ON SITE
PLANT TO BE ADVISED OF ANY DISCREPANCIES BETWEEN THIS DRAWING AND SITE CONDITIONS IMMEDIATELY