


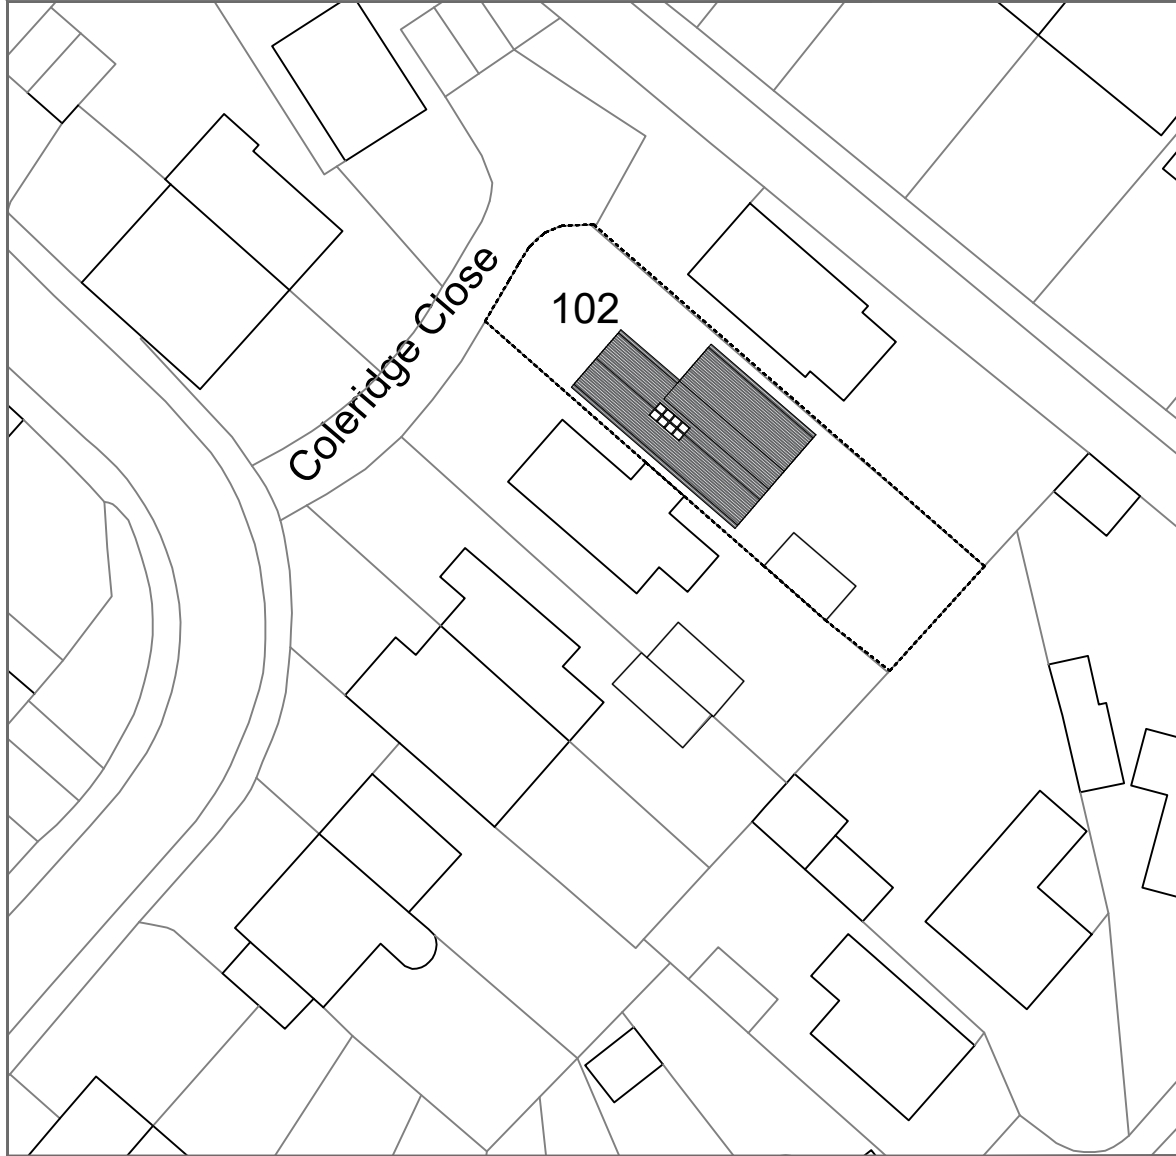

**Charlotte
Fausset
Architect**

MFA ARB RIBA

30 Shillington Rd, Pirton, Hitchin,
Herts, SG5 3QL Tel : 07815570717

client

Georgia & James

address

102 Coleridge Close
Hitchin
SG4 0QY

title

**Site
Plan**

dwg no & revision

COLE-10-002

date

rev0:07.05.26

scale

0 5m 10m 15m 20m

Scale 1 : 500 at A4

