




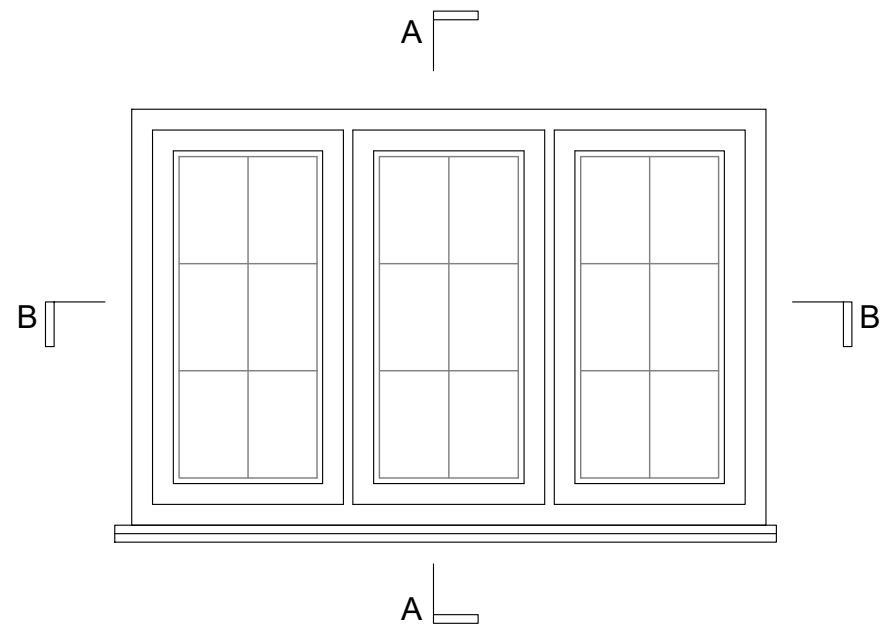

Elevation on window
1:20

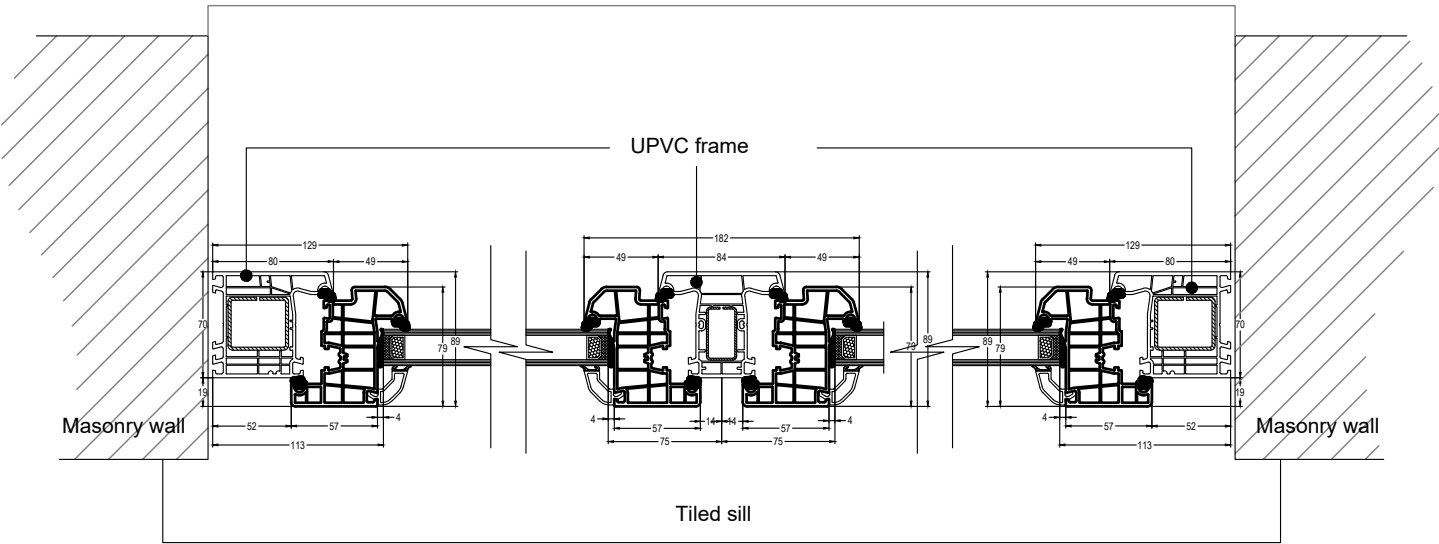

Plan detail of window
1:5

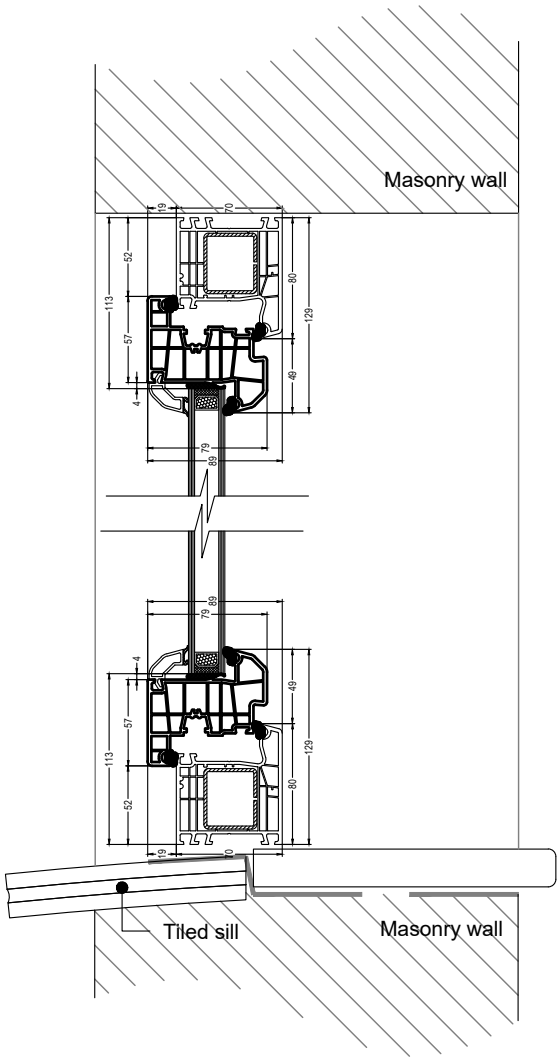

Section detail of window
1:5



SCALE BAR

Project	64 Stockens Green, Knebworth, Herts.	
Title	Details of proposed windows	

Client	Knebworth Tenants Ltd		
Drawn	BF	Checked	
Scale	1:5 and 1:20@A3	Approved	
© Copyright reserved			

 Lines & Squares Ltd 81 London Road Knebworth Herts SG3 6HG		
Project No. LS816	Drawing No. P05	-