

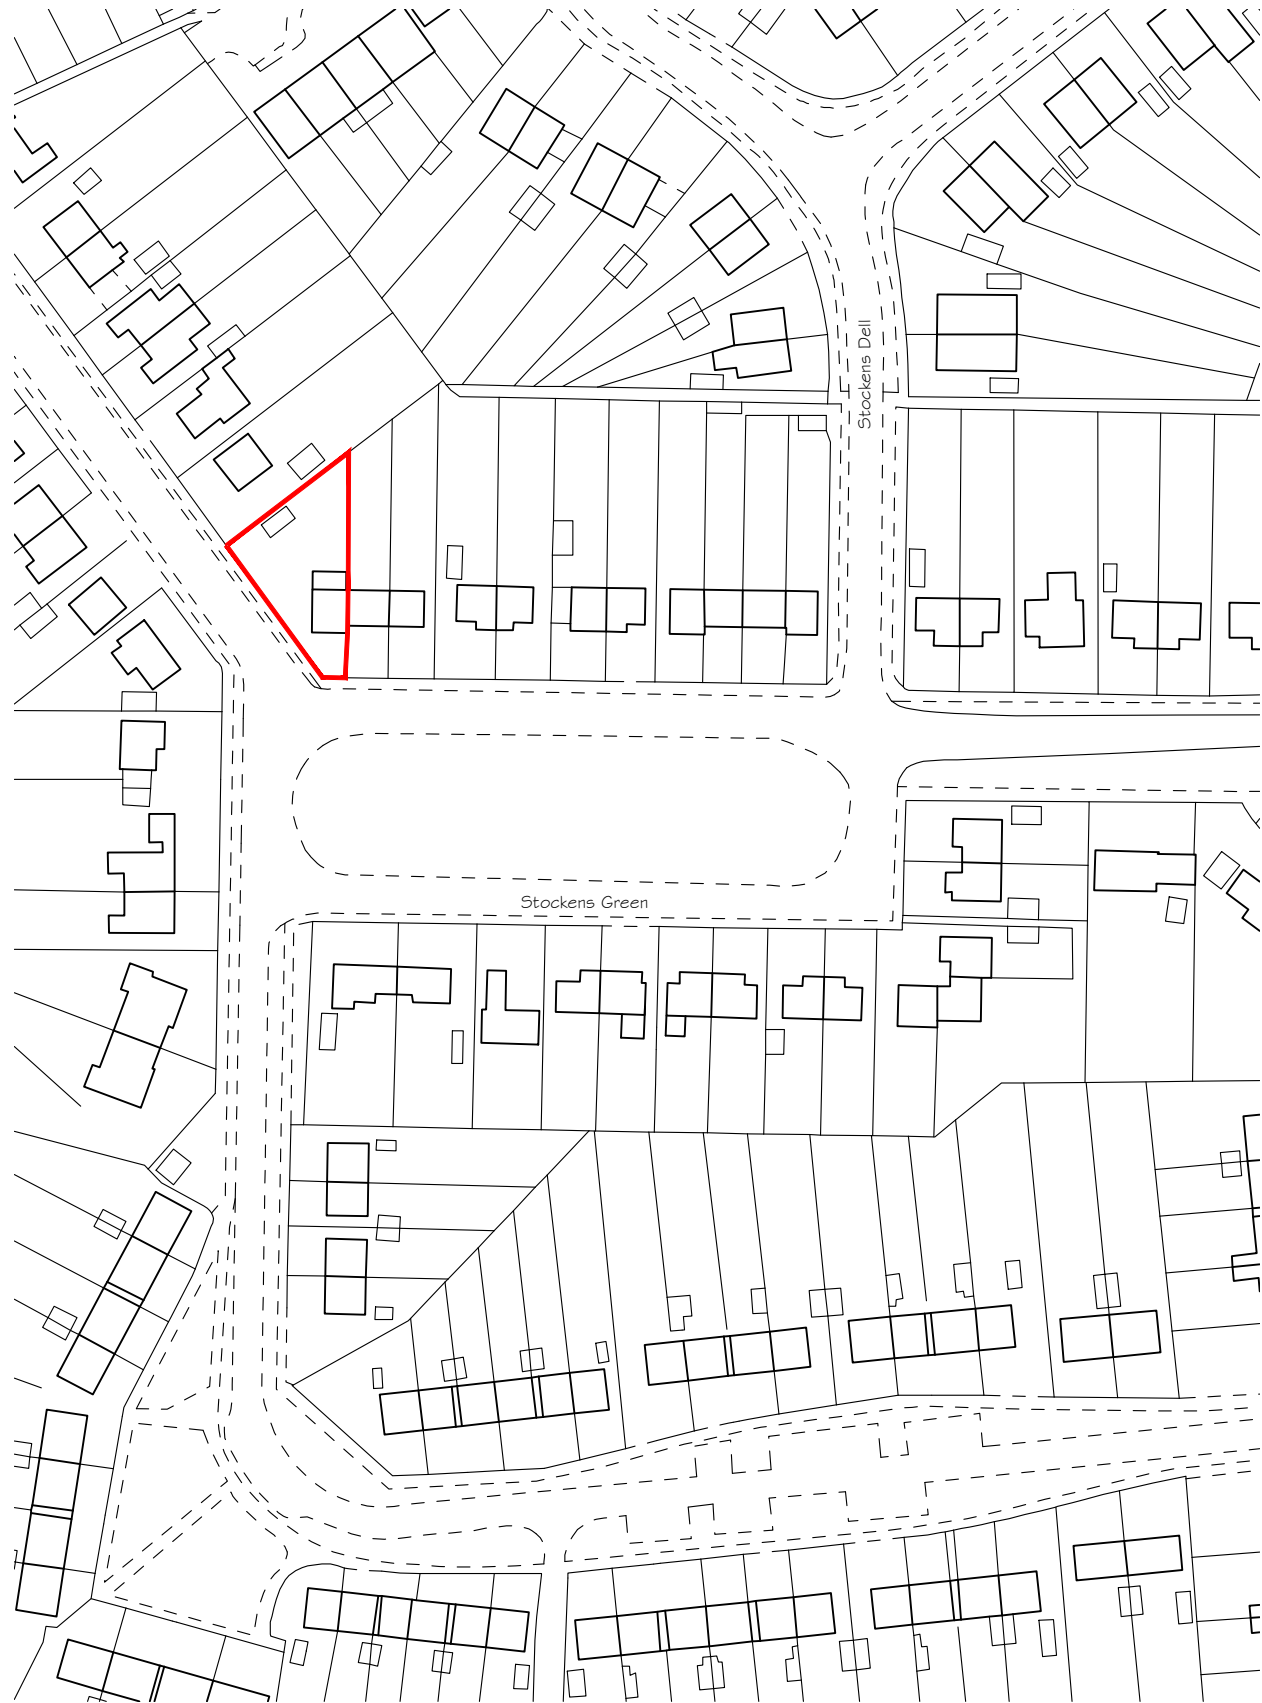
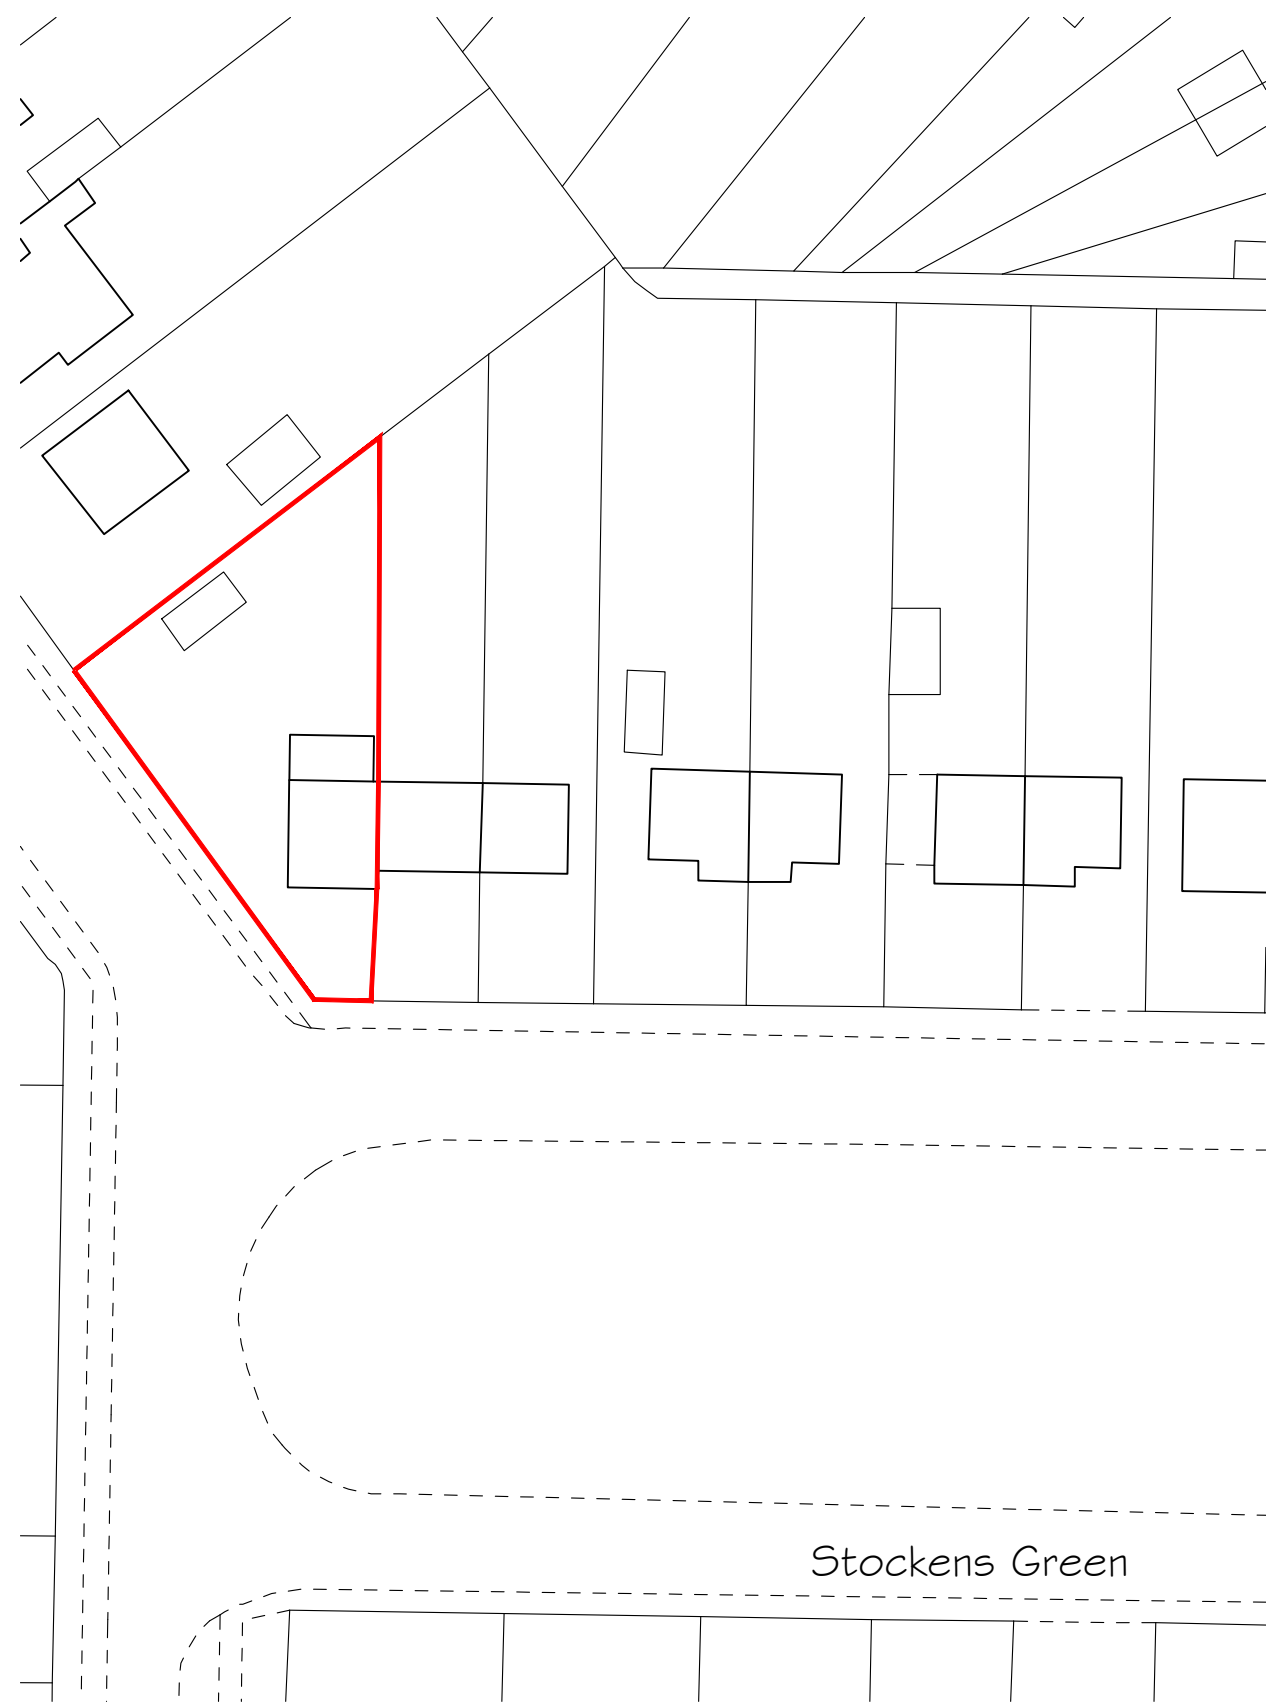


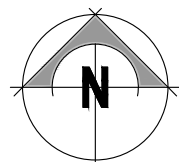

Location Plan 1:1250

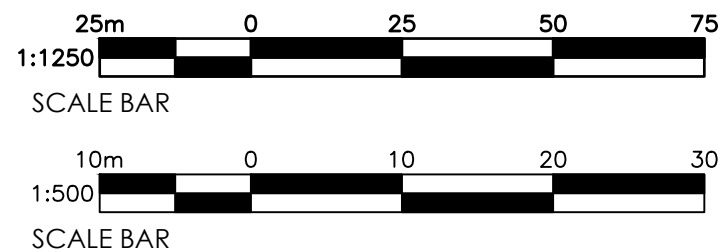

Block Plan 1:500

Project	64 Stockens Green, Knebworth, Herts.		
Title	Location and block plans		

Client	Knebworth Tenants Ltd		
Drawn	BF	Checked	
Scale	1:1250@A3 1:500@A3	Approved	
© Copyright reserved			

 Lines & Squares Ltd 81 London Road Knebworth Herts SG3 6HG		
Project No. LS816	Drawing No. P01	A