

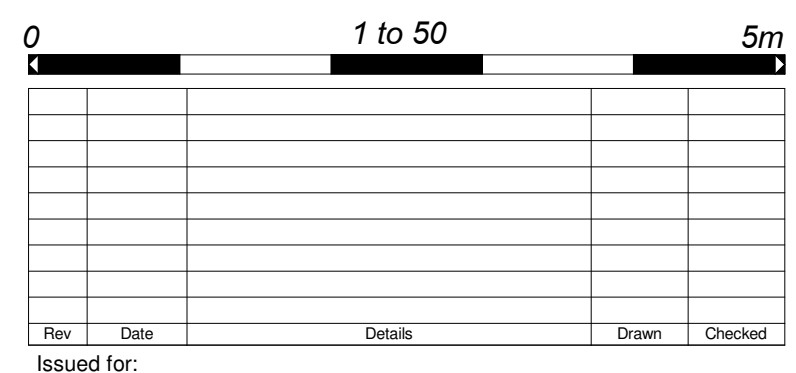
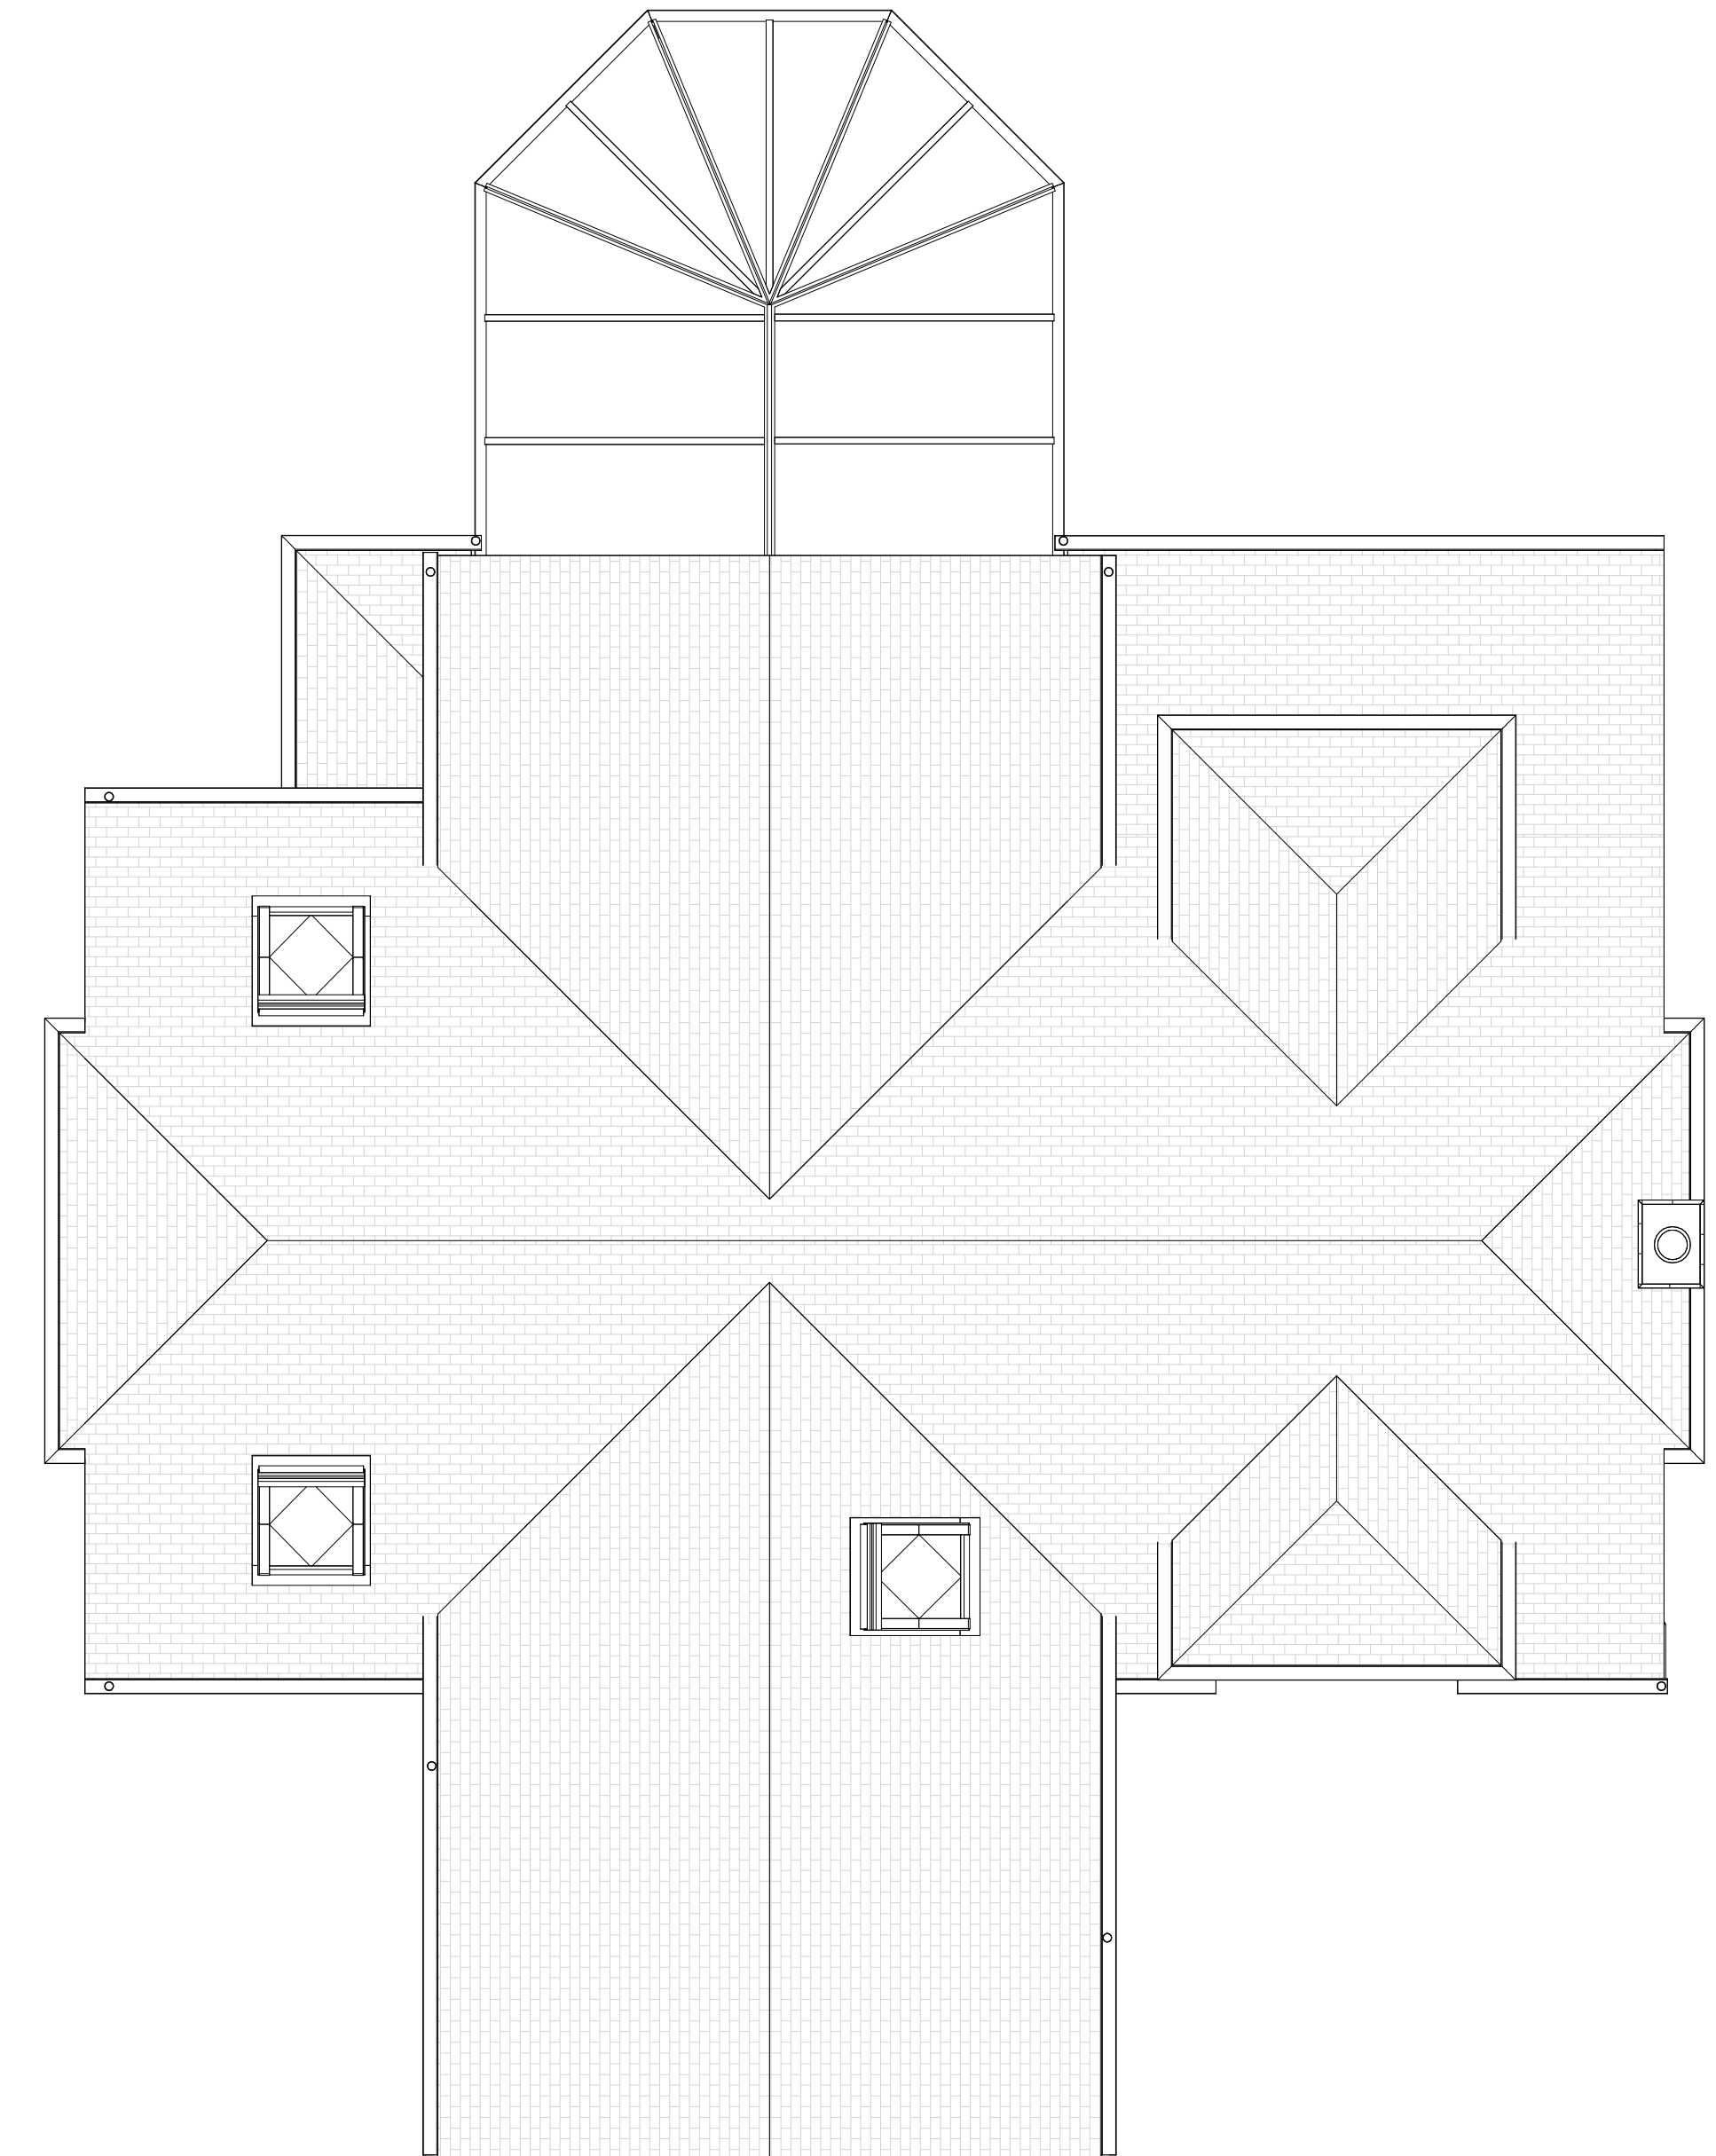


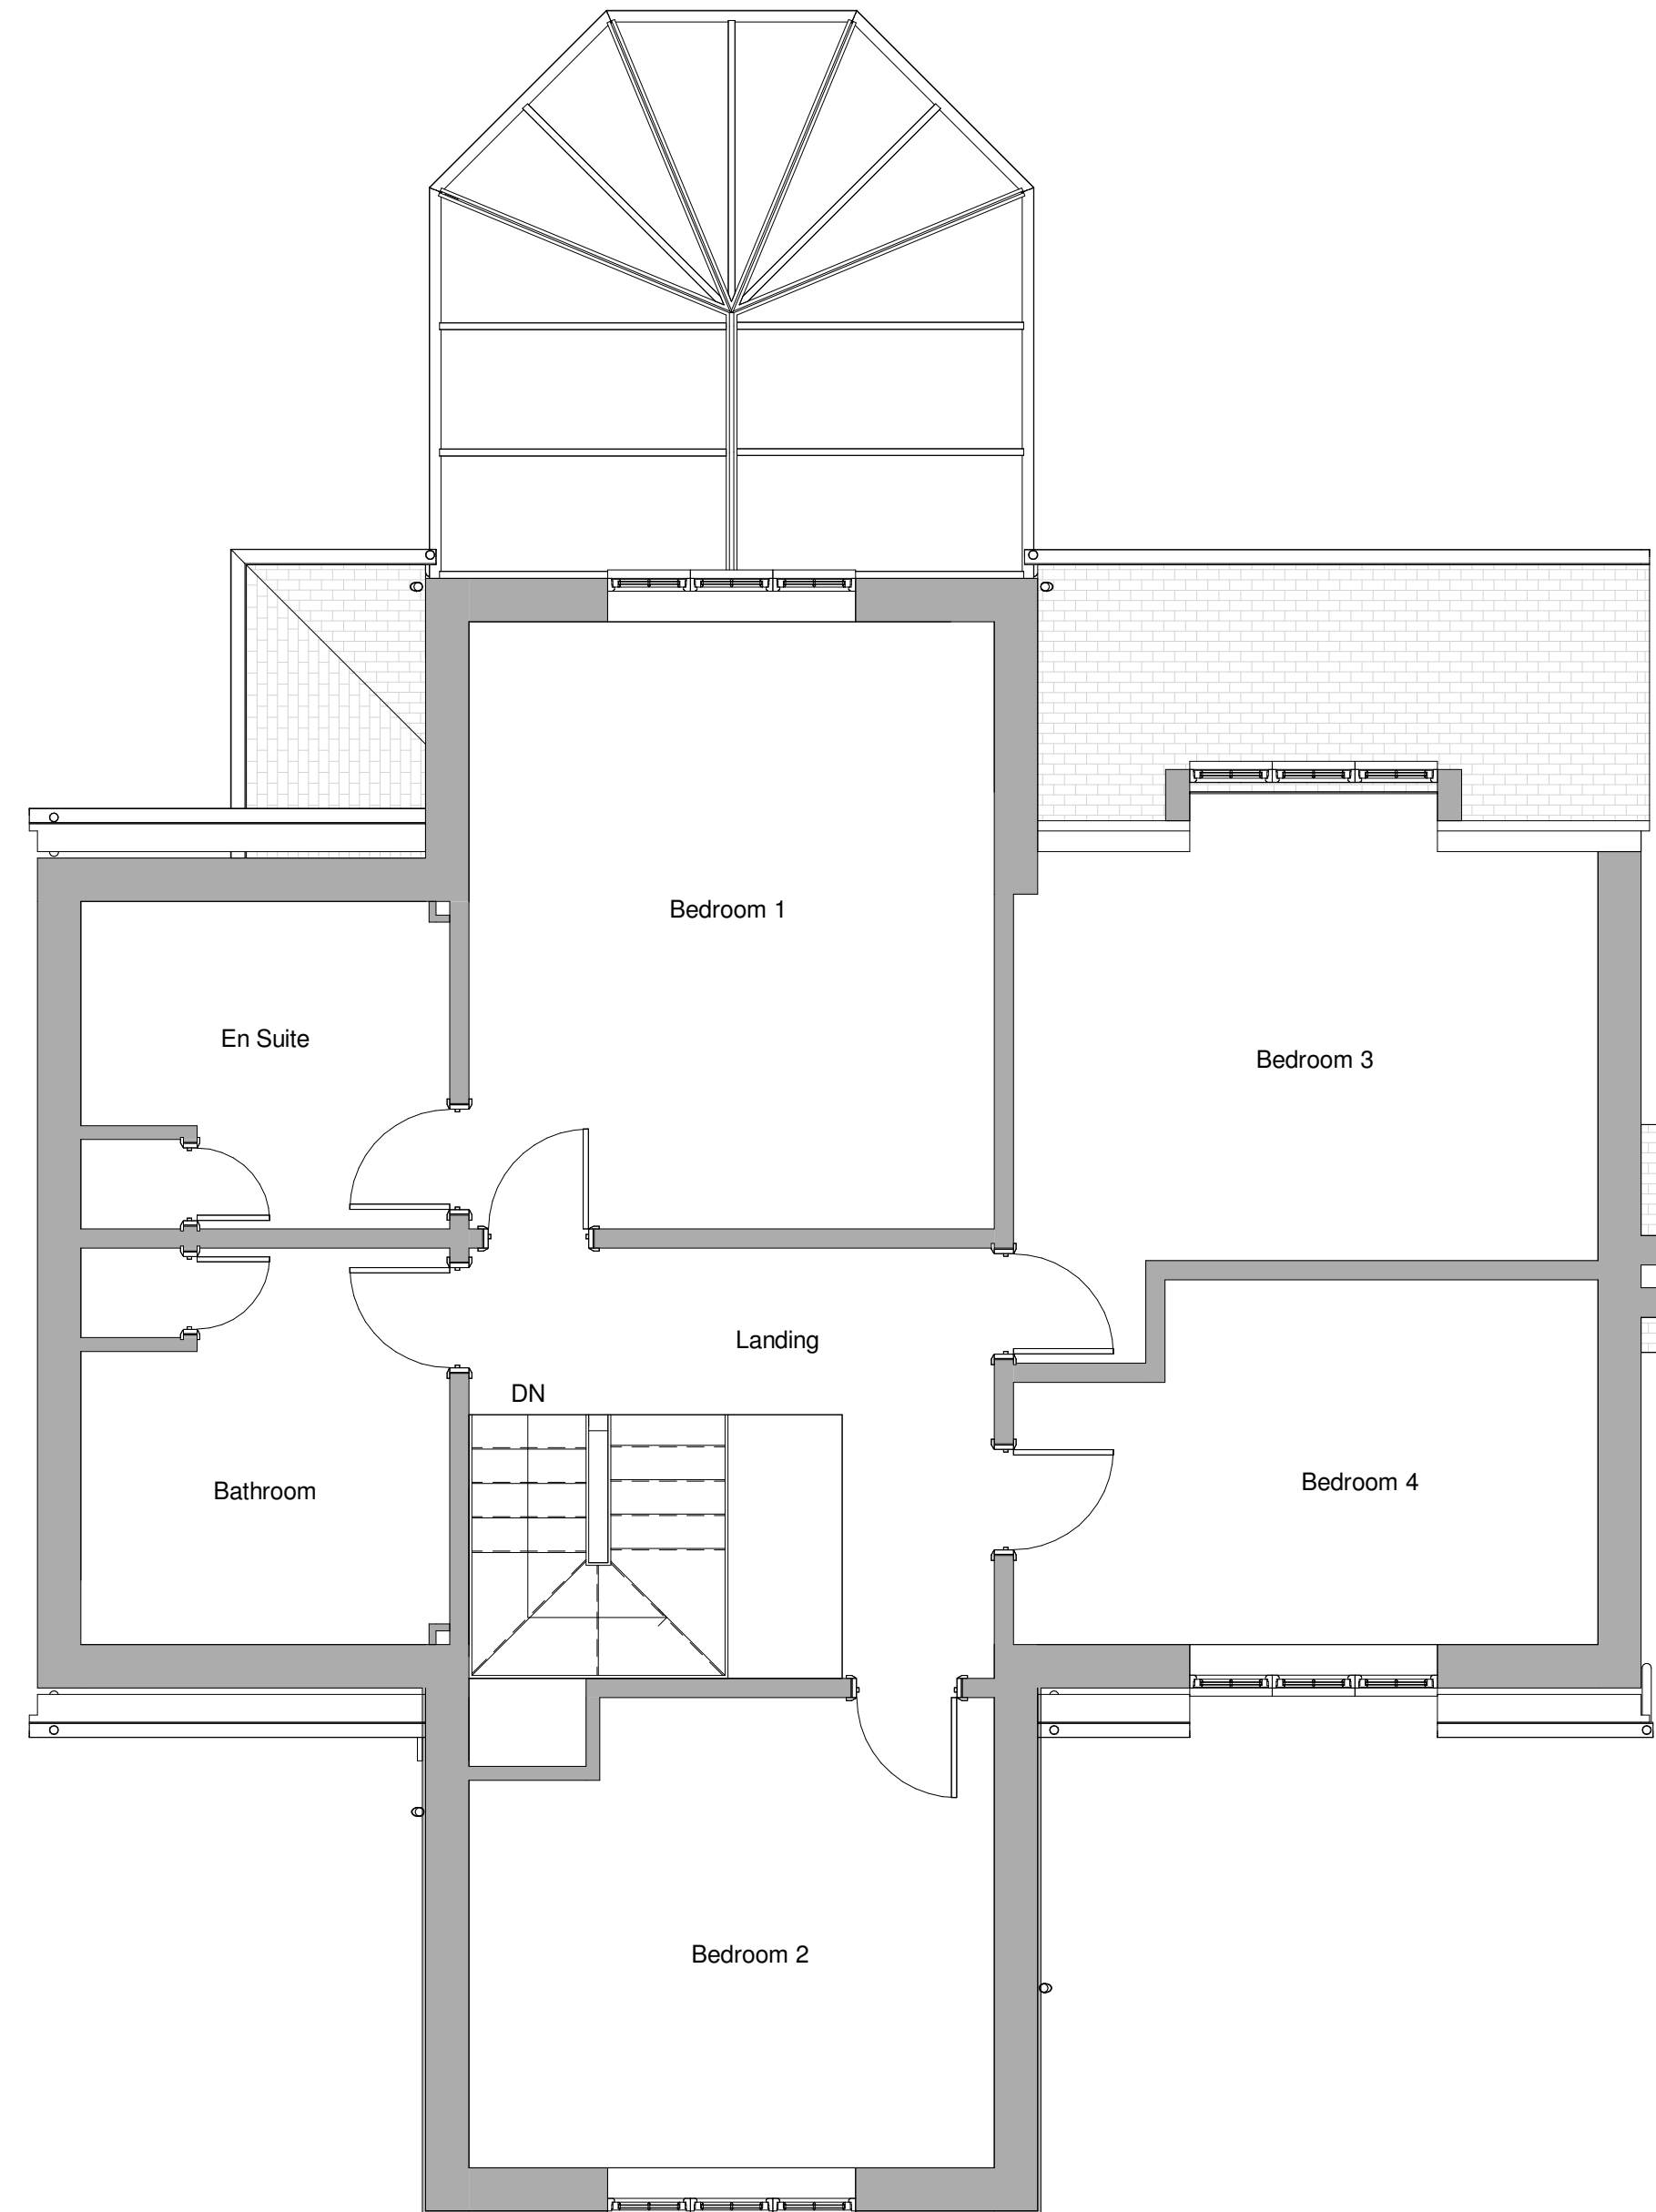

Project/Client:	Project No:
6 Cashio Lane	Project Number
	Dwg No:
	A100
	Rev:
Drawing:	Scale:
Existing Plans	1 : 50 @A1
	Drawn By: Date:
	Author
	Checked By: Date:
	Checker

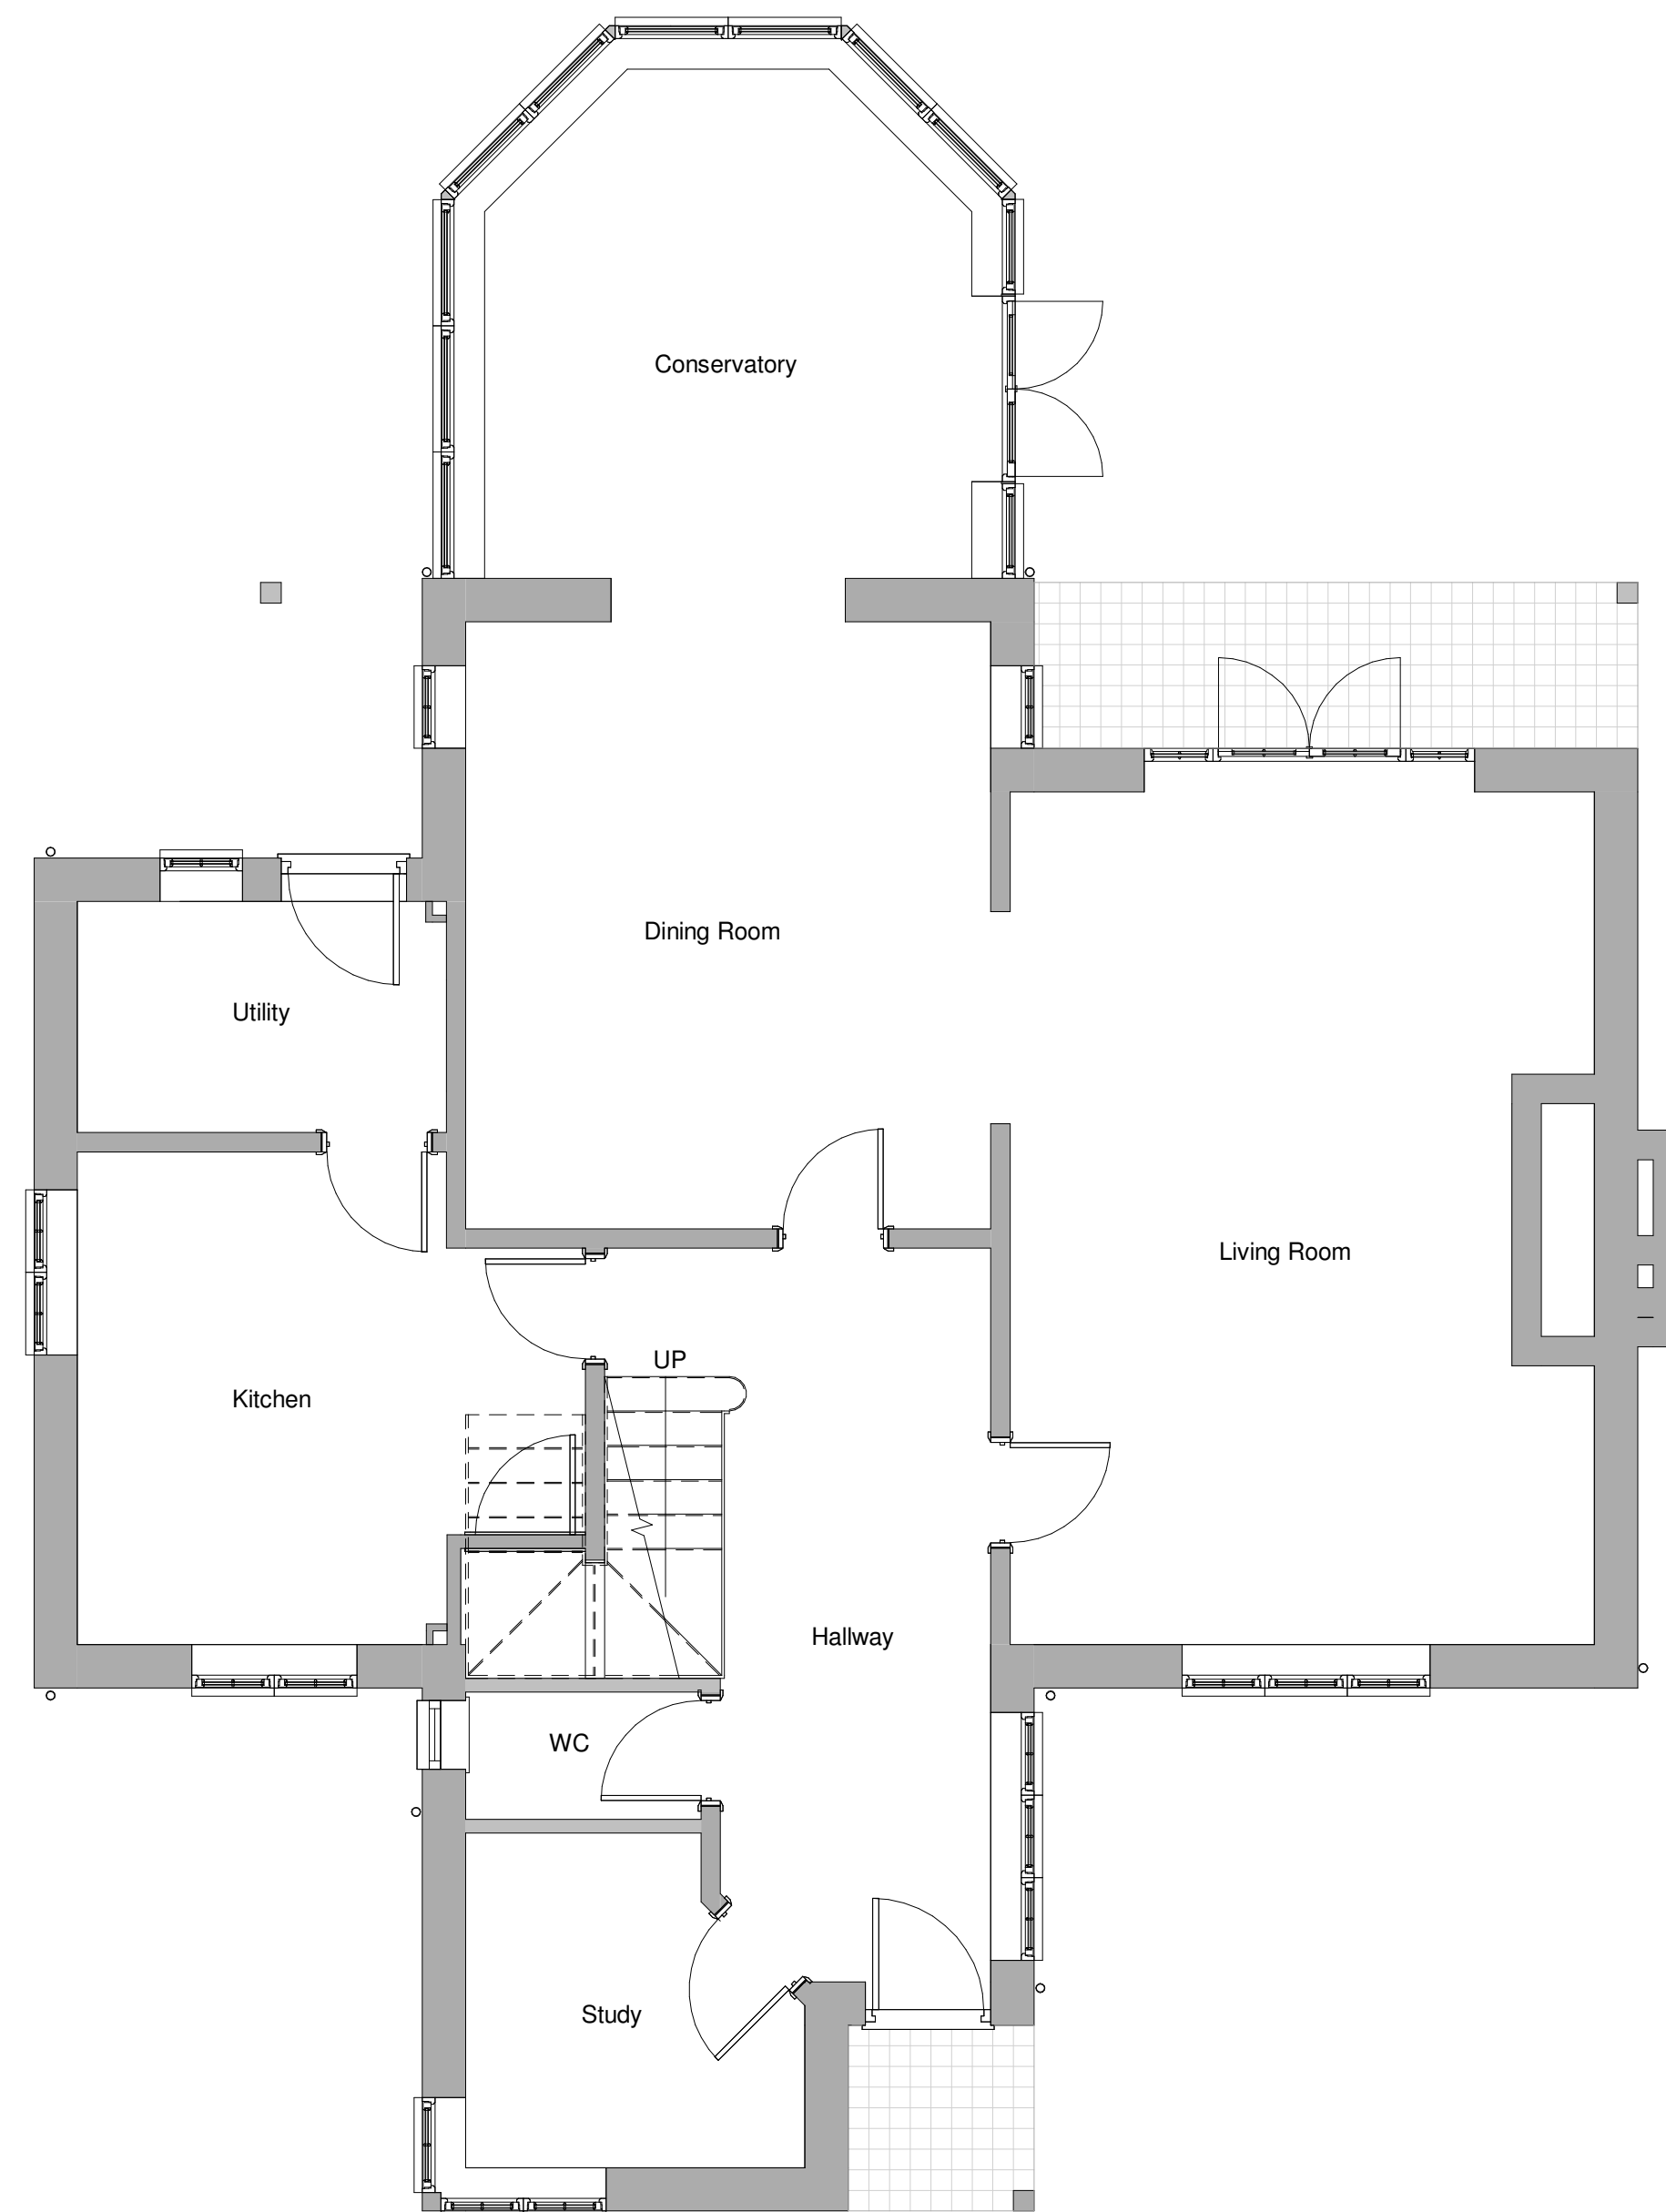

D.Chandler Architectural Design Ltd
Devonshire Business Centre, Works Rd, Letchworth, SG6 1GJ
Tel : 07901 864 742 - Email : daniel@dcarchitectural.org