


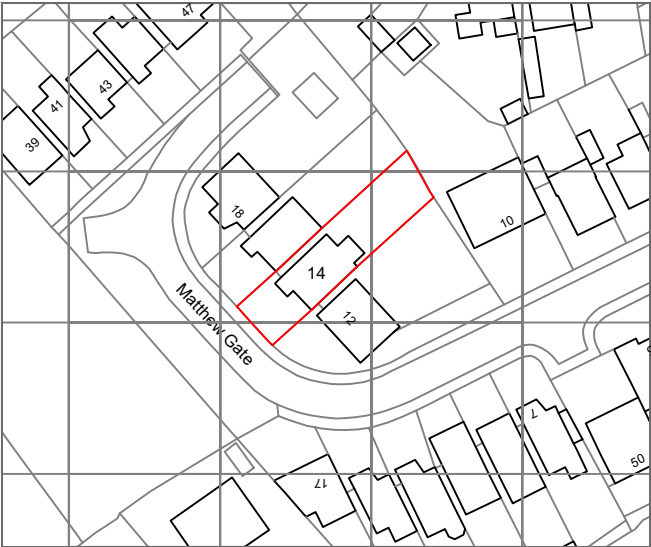

**Charlotte
Fausset
Architect**

ARB MFA RIBA

30 Shillington Rd, Pirton, Hitchin,
Herts, SG5 3RE Tel : 07815570717

client

**Neetal & Pete
Noyce**

address

**14 Matthew Gate
Hitchin
SG4 9EQ**

title

**Location
Plan**


dwg no & revision

**MATT-10-001
Rev : 0**

date

16.06.26

scale

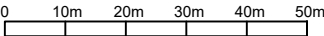

Scale 1 : 1250 at A4

