



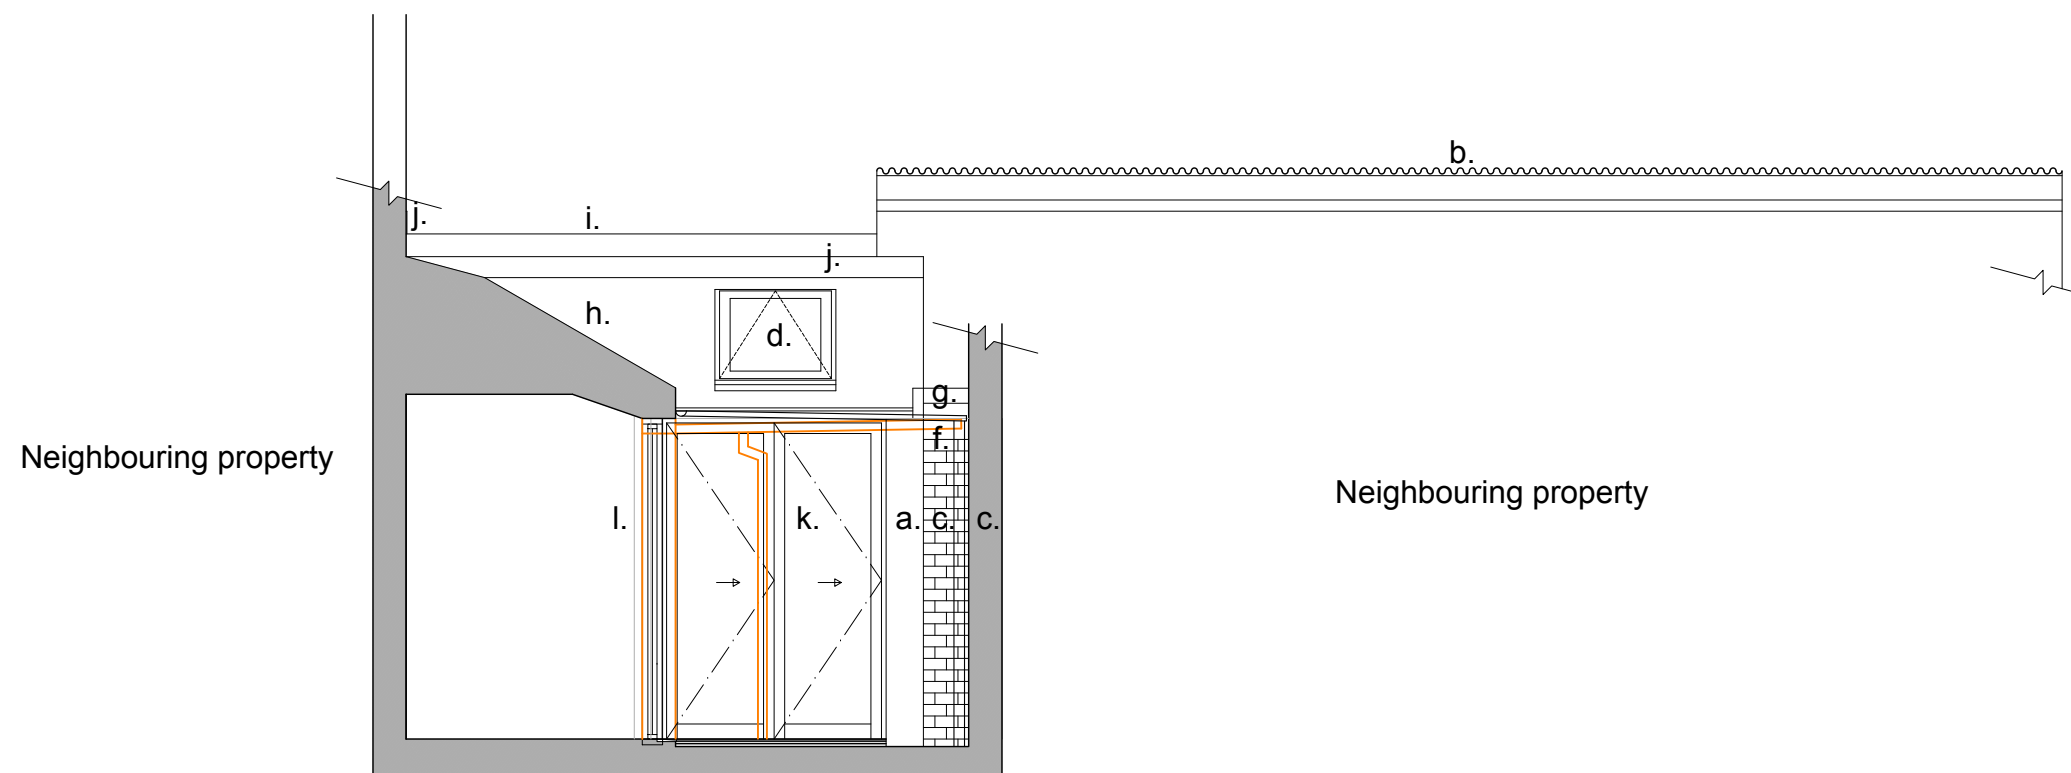

Proposed Section A

Notes:

- a. Existing render wall to remain
- b. Existing roof to be replaced and indicative solar panels above for future installing (dotted line)
- c. Existing rooflight to remain
- d. New operable rooflight
- e. Existing brickwall to remain
- f. New zinc downpipe
- g. New zinc gutter
- h. Existing slate roof to remain
- i. Existing ridge to remain
- j. Existing lead work to be replaced if necessary
- k. New double glazed bi-fold door
- l. New double glazed sliding door

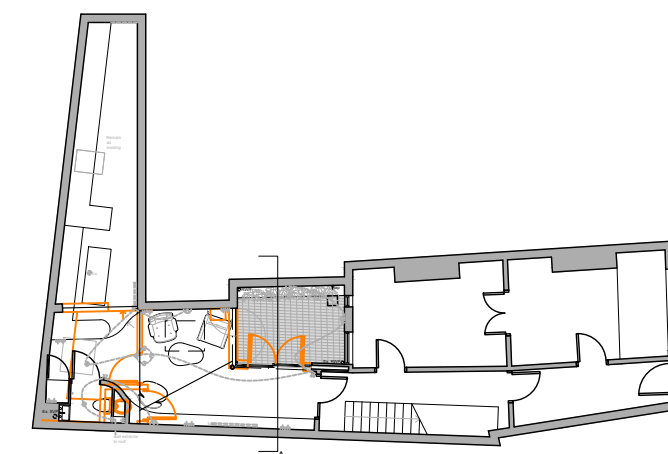

Key Plan (S=1:200)

Note: This drawing is copyright.
 Note: These layouts are preliminary until further surveys are undertaken.
 Note: Scale and boundaries are indicative.
 Note: Ownership boundary indicative based on OS data.
 Note: Red dotted line is shown as site boundary.
 Note: Elevation key plan not to scale.

Suite 4a, 30 Bancroft
 Hitchin, SG5 1LE
 01462 236866
 michael@michaelcollinsarchitects.com
 www.michaelcollinsarchitects.com

Michael Collins Architect LLP

24a Bucklersbury

Job No. 230 Proposed Section A with Downtakings

Stage: Stage 2
 Status: Planning Application

024

REVISION: Scale 1:50 @:A3