


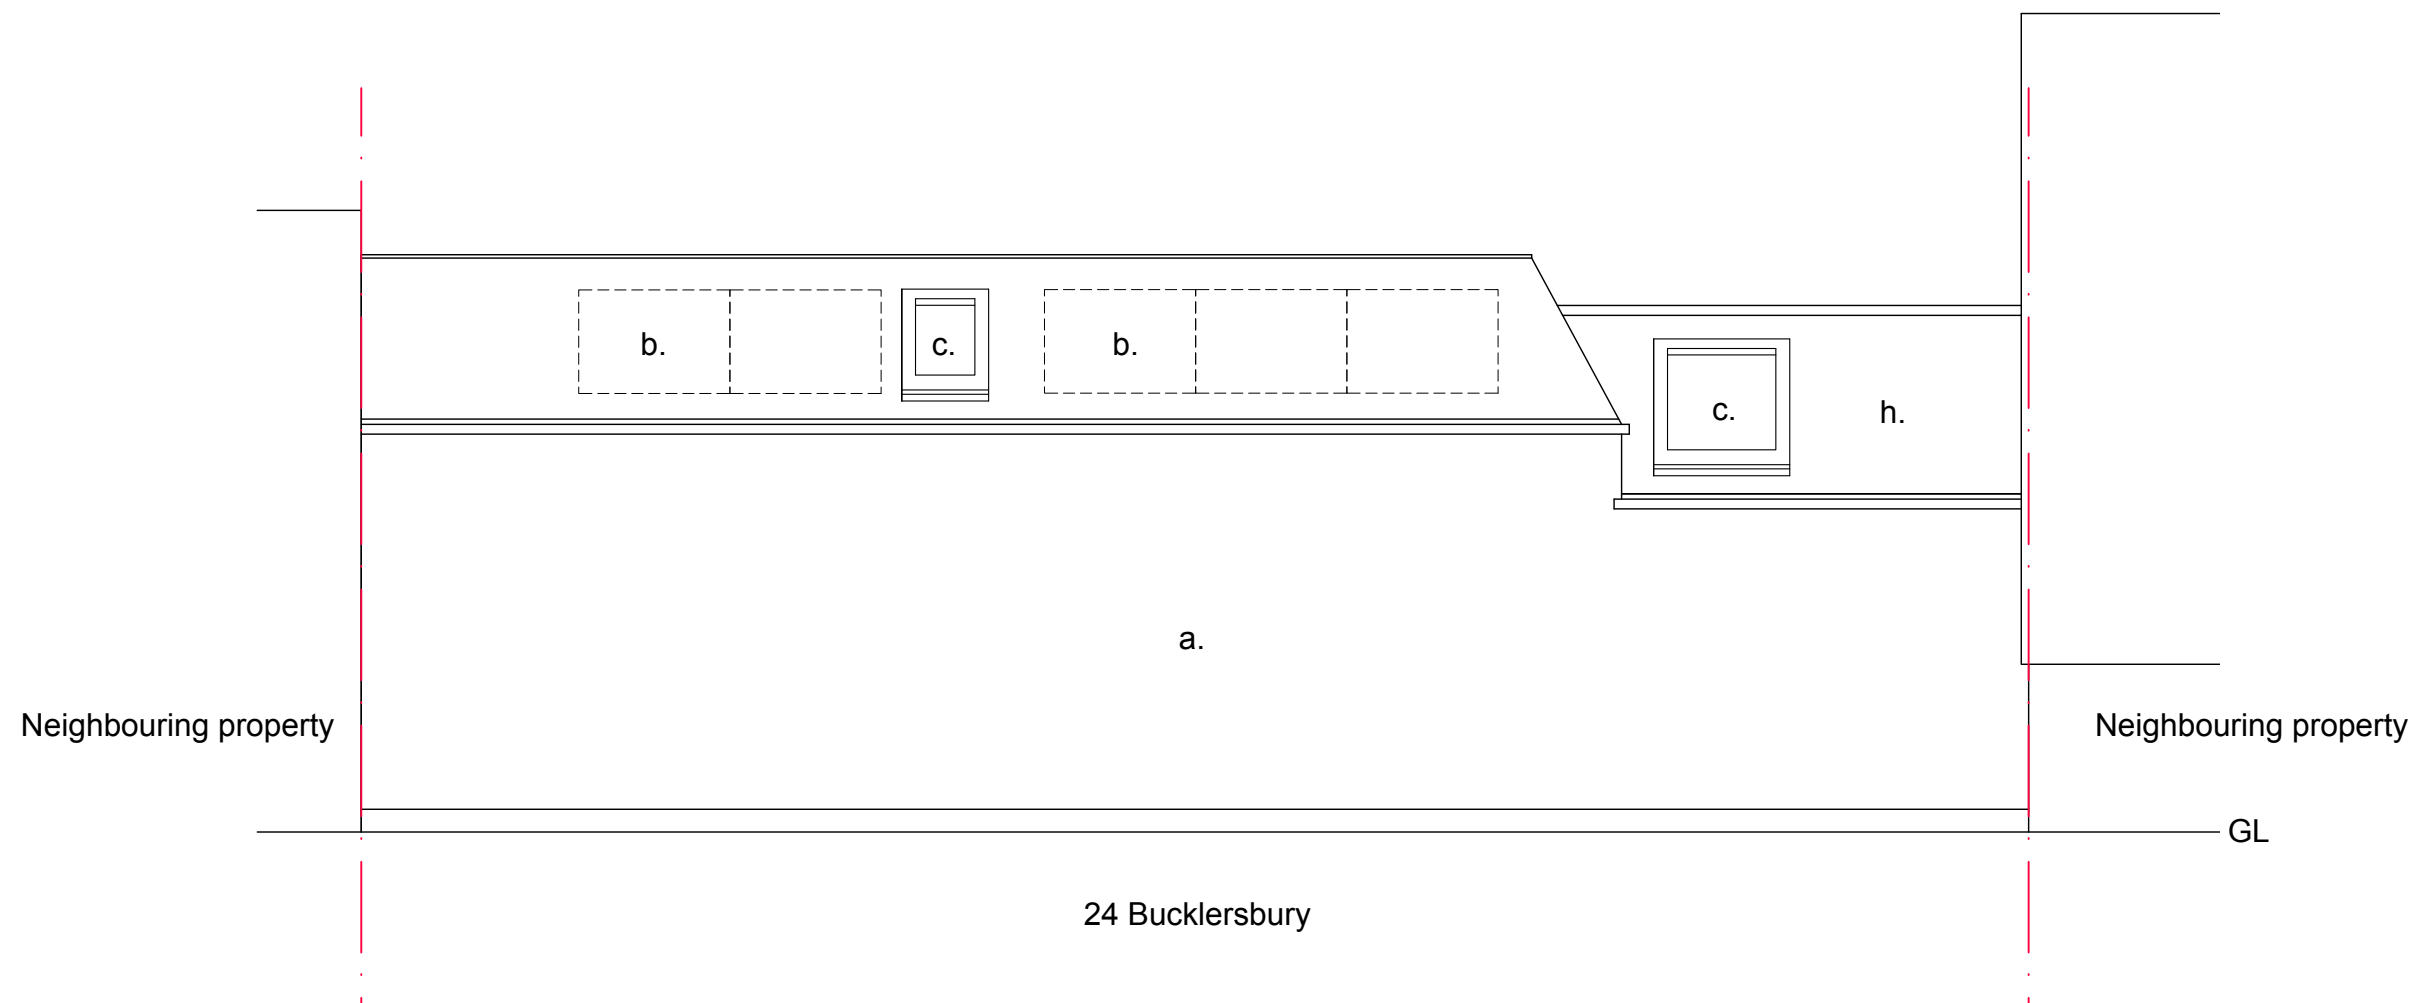

Notes:

Proposed rear elevation

- a. Existing render wall to remain
- b. Existing roof to be replaced and indicative solar panels above for future installing (dotted line)
- c. Existing rooflight to remain
- d. New openable rooflight
- e. Existing brickwall to remain
- f. New zinc downpipe
- g. New zinc gutter
- h. Existing slate roof to remain
- i. Existing ridge to remain
- j. Existing lead work to be replaced if necessary
- k. New double glazed bi-fold door
- l. New double glazed sliding door



Suite 4a, 30 Bancroft
Hitchin, SG5 1LE
01462 236866
michael@michaelcollinsarchitects.com
www.michaelcollinsarchitects.com

Note: This drawing is copyright.
Note: These layouts are preliminary until further surveys are undertaken.
Note: Scale and boundaries are indicative.
Note: Ownership boundary indicative based on OS data.
Note: Red dotted line is shown as site boundary.
Note: Elevation key plan not to scale.

Michael Collins Architect LLP

24 Bucklersbury

Job No.
230 Proposed Rear Elevation

Stage: Stage 2
Status: Planning Application

023

REVISION: Scale
1:50 @:A3