



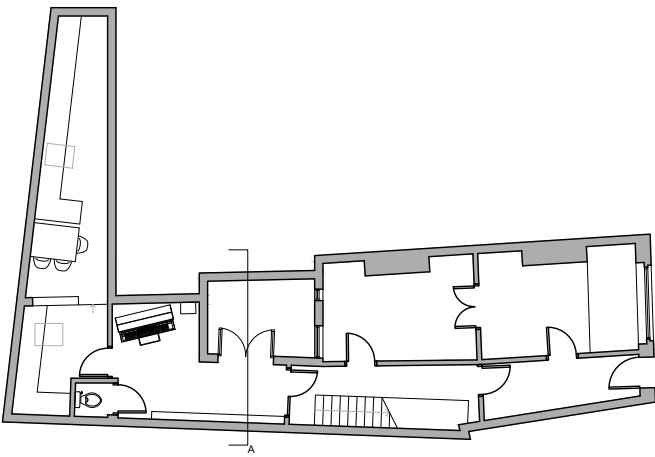

Notes:

- a. Existing render wall
- b. Existing roof
- c. Existing brick wall
- d. Existing ridge
- e. Existing fibre-cement roof
- f. Existing internal space
- g. Existing gutter and downpipe
- h. Existing French door

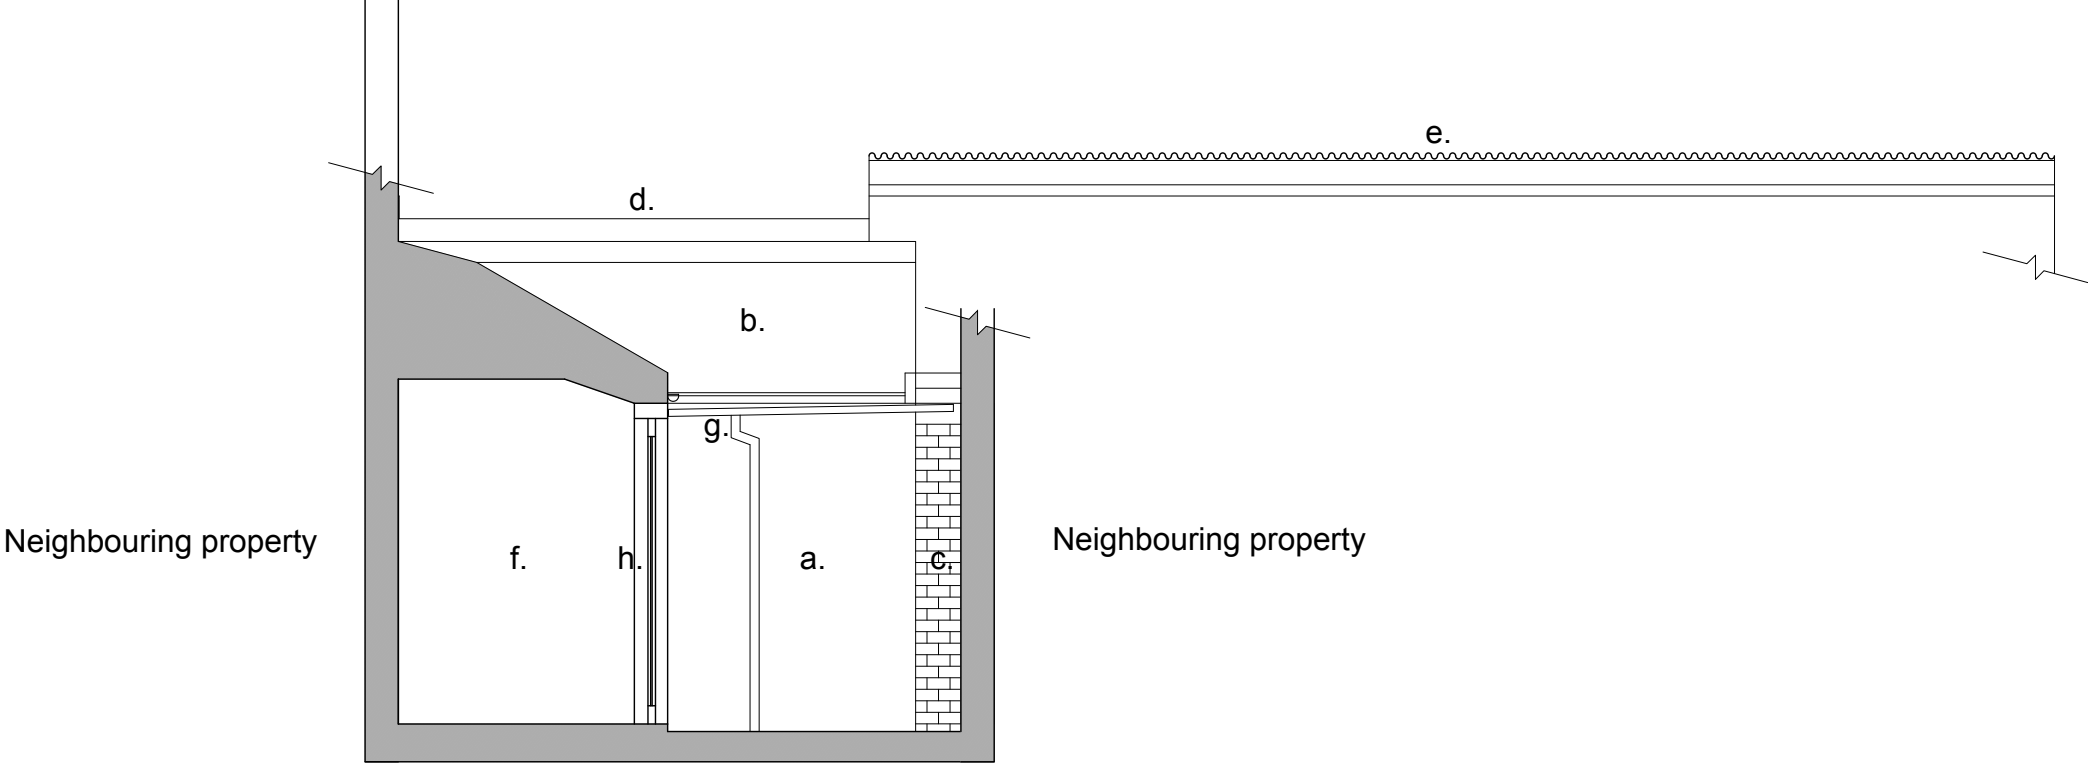

Suite 4a, 30 Bancroft
Hitchin, SG5 1LE
01462 236866
michael@michaelcollinsarchitects.com
www.michaelcollinsarchitects.com

Note: This drawing is copyright.
Note: These layouts are preliminary until further surveys are undertaken.
Note: Scale and boundaries are indicative.
Note: Ownership boundary indicative based on OS data.
Note: Red dotted line is shown as site boundary.
Note: Elevation key plan not to scale.

Michael Collins Architect LLP

24a Bucklersbury
Job No. 230 Existing Section A
Stage: Stage 2
Status: Planning Application

004
REVISION: Scale 1:50 @:A3