


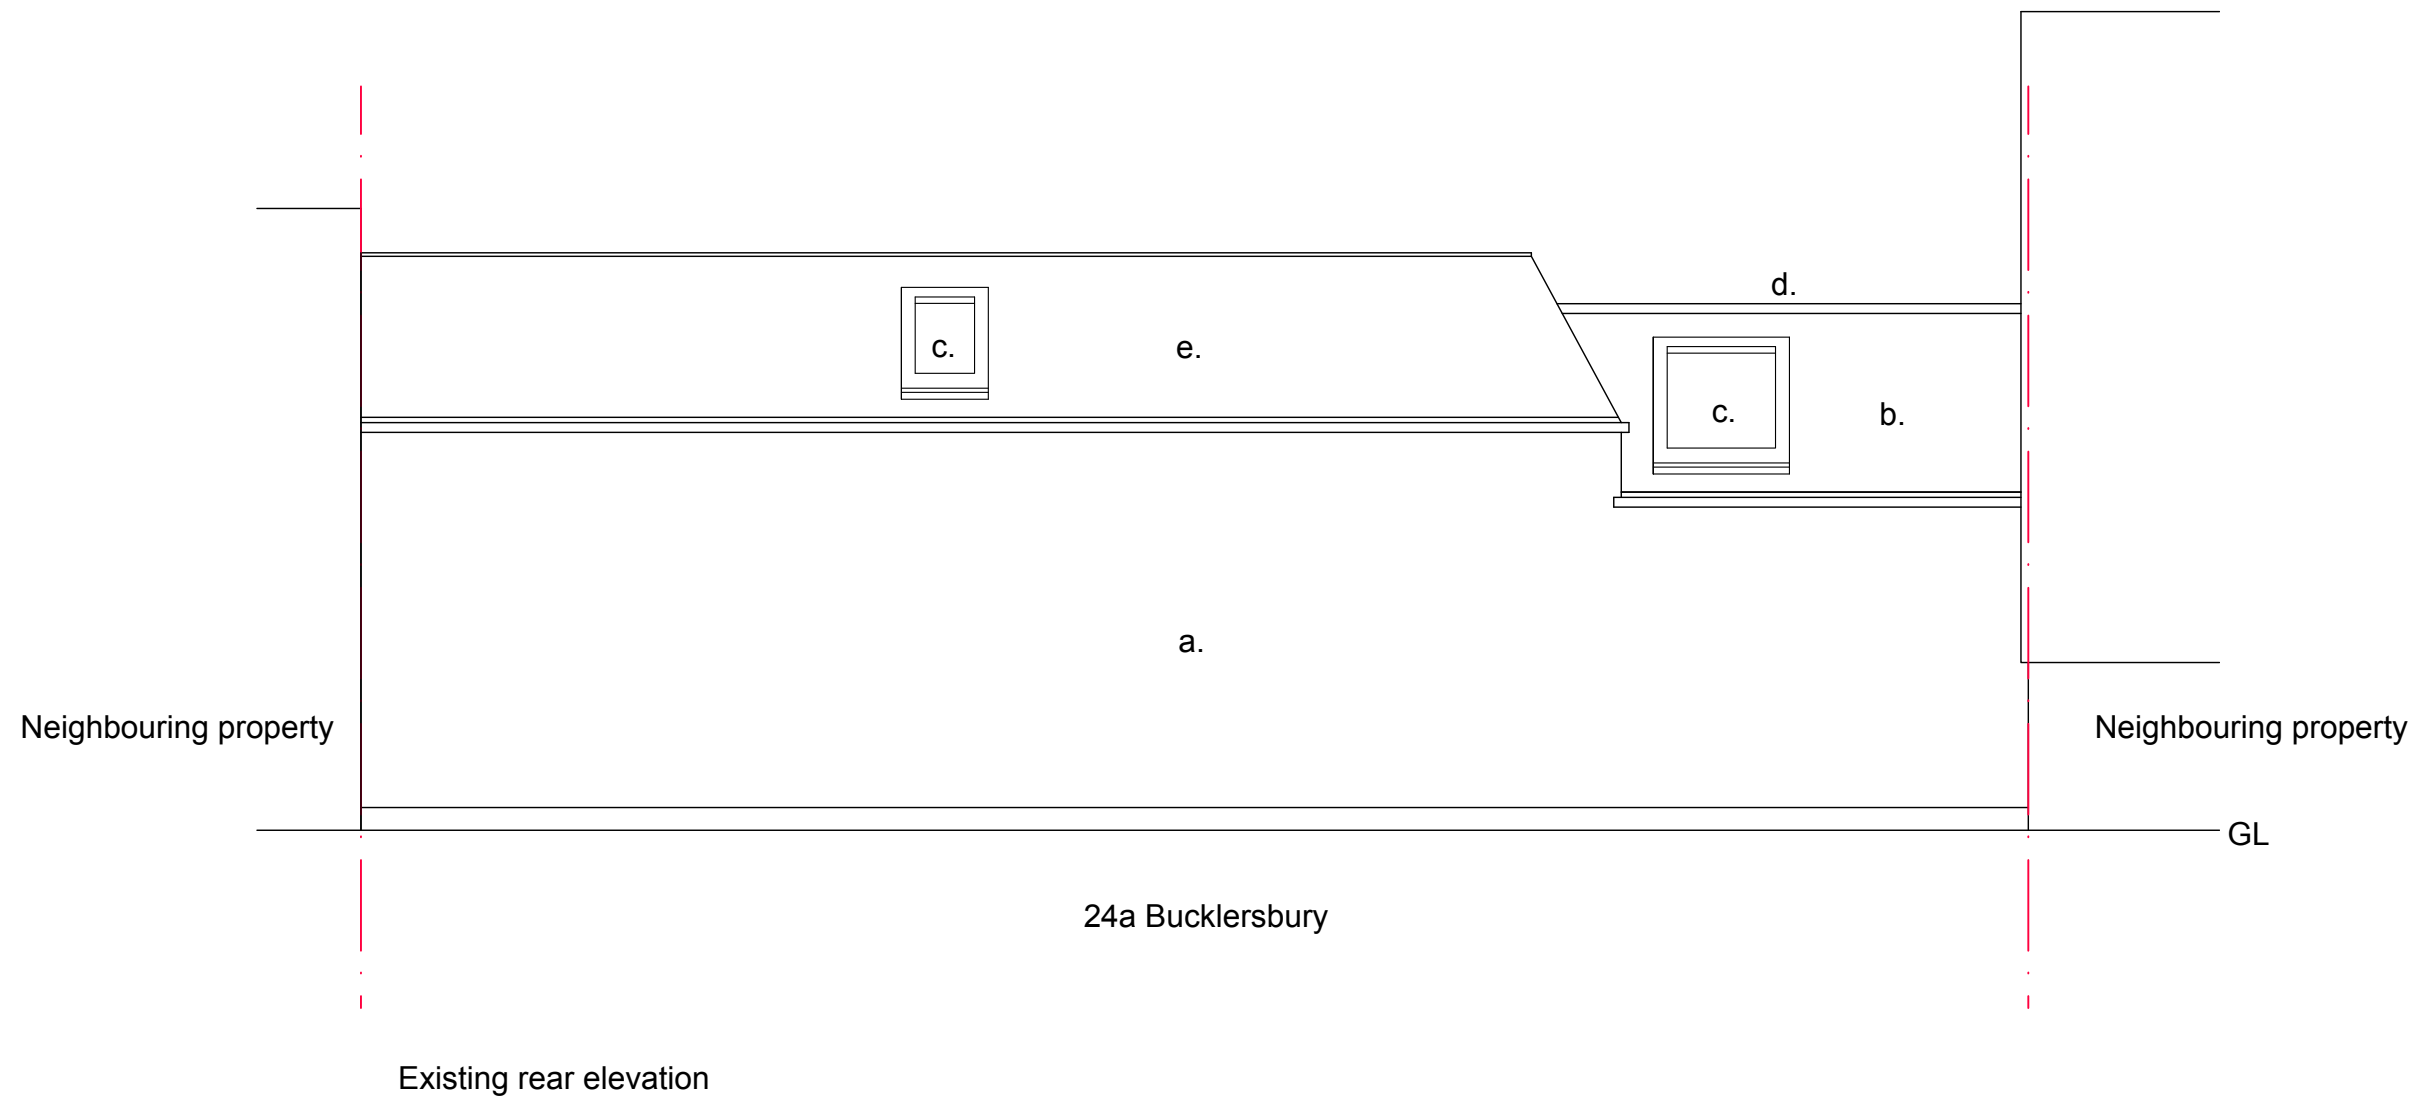

Notes:

- a. Existing render wall
- b. Existing slate roof
- c. Existing rooflights
- d. Existing ridge to remain
- e. Existin fibre-cement roof



Suite 4a, 30 Bancroft  
Hitchin, SG5 1LE  
01462 236866  
michael@michaelcollinsarchitects.com  
www.michaelcollinsarchitects.com

Note: This drawing is copyright.  
Note: These layouts are preliminary until further surveys are undertaken.  
Note: Scale and boundaries are indicative.  
Note: Ownership boundary indicative based on OS data.  
Note: Red dotted line is shown as site boundary.  
Note: Elevation key plan not to scale.

Michael Collins Architect LLP

24a Bucklersbury

Job No.  
**230** Existing Rear  
Elevation

Stage: Stage 2  
Status: Planning Application

**003**

REVISION: Scale  
1:50 @:A3