

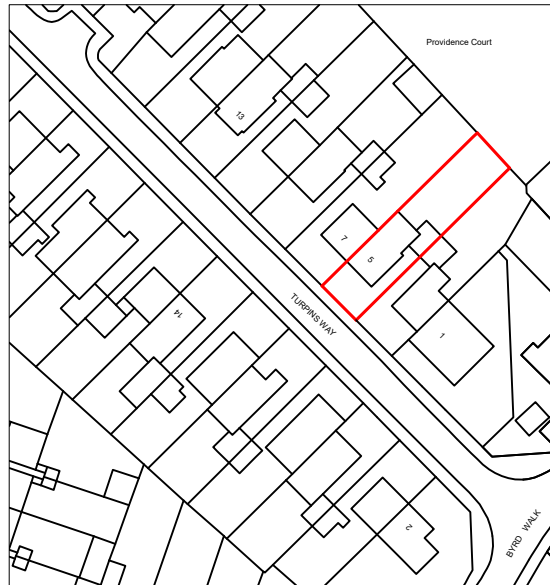


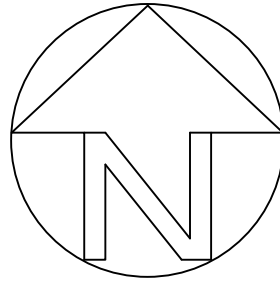

LOCATION PLAN

Notes

All drawings to be signed off by building control before the commencement of any works. If works commence on a Building Notice, the Builder/property owner commences works at their own risk and ELA Design (or its Officer's) cannot accept and liability whatsoever for these works carried out.

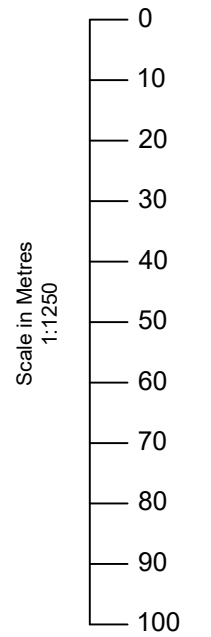

O/S licence number			
100060020			
Rev	Date	Details	By
A	03/04/25	Revision A	CE
Project: Loft Extension			
Drawing: Site Location Plan			
Address: 5 Turpin's Way, Baldock, SG7 6LW			
Drawing N°: ELA/18			Rev: A
A3 Scale: 1:1250	Drawn By: CE	Job No: 3240	Date: 03/04/25
 www.ela-design.co.uk		ELA Design Beechcroft Riverside Avenue Broxbourne Herts EN10 6RA Tel:- 07979510821	