




Proposed Streetscene

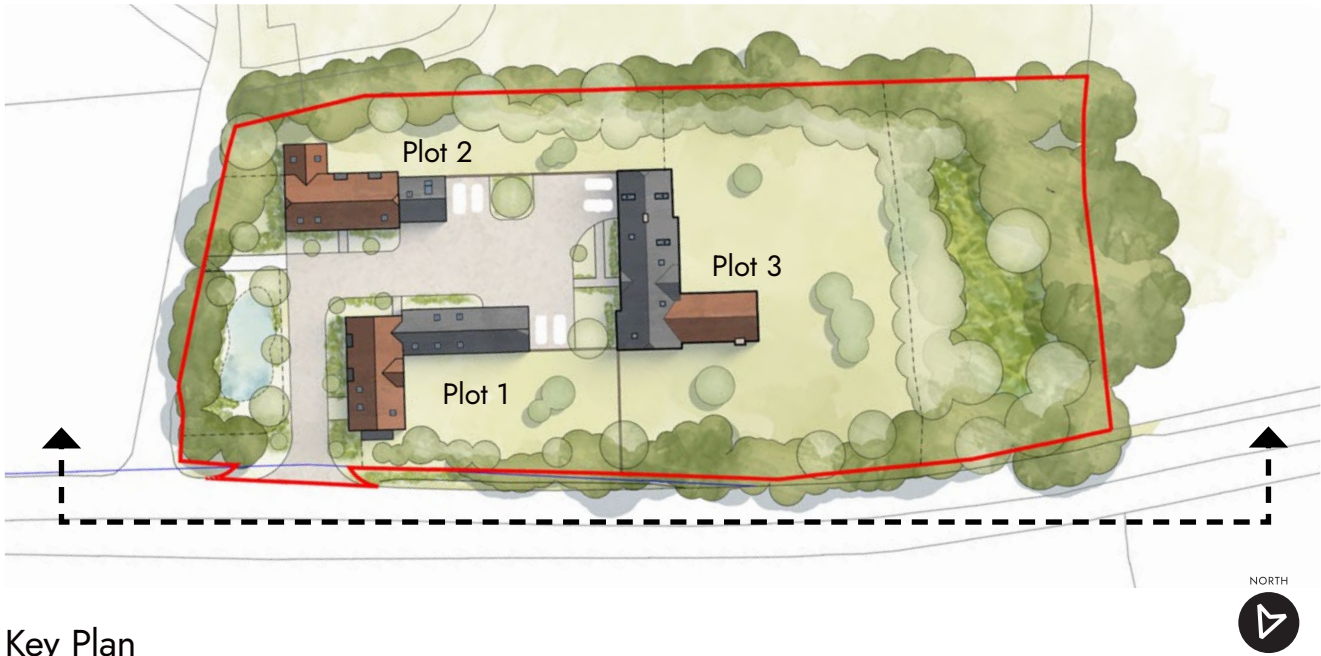

Key Plan

P01	Original Issue by Scene	OBL	08.04.26
Rev	Description	Initials	Date

Tuthill's Yard

// Proposed Street Scene

Client Name Rockwell Homes
Site Address Tuthill's Yard,
Therefield
Royston
SG8 9TT

Drawn by OBL **Checked by** BKM
Scale 1:200 @ A2 **Date** 08.04.2026
Scene Ref. 1549B **Rev no.** P01
Drawing no. THSYD-SCN-XX-XX-DR-A-20.010-A3

