

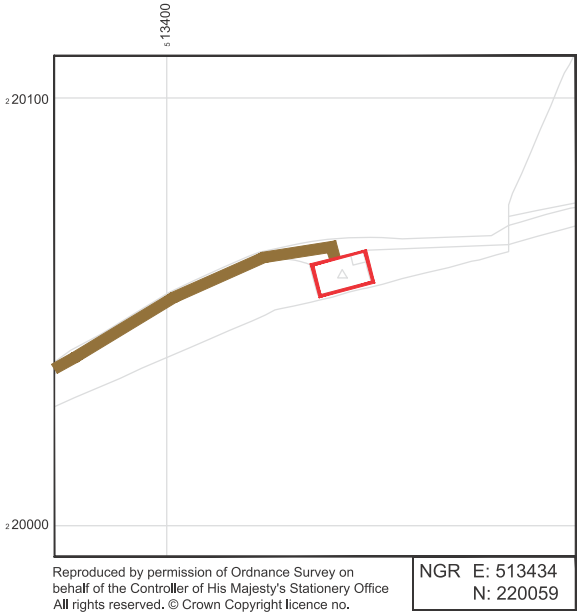


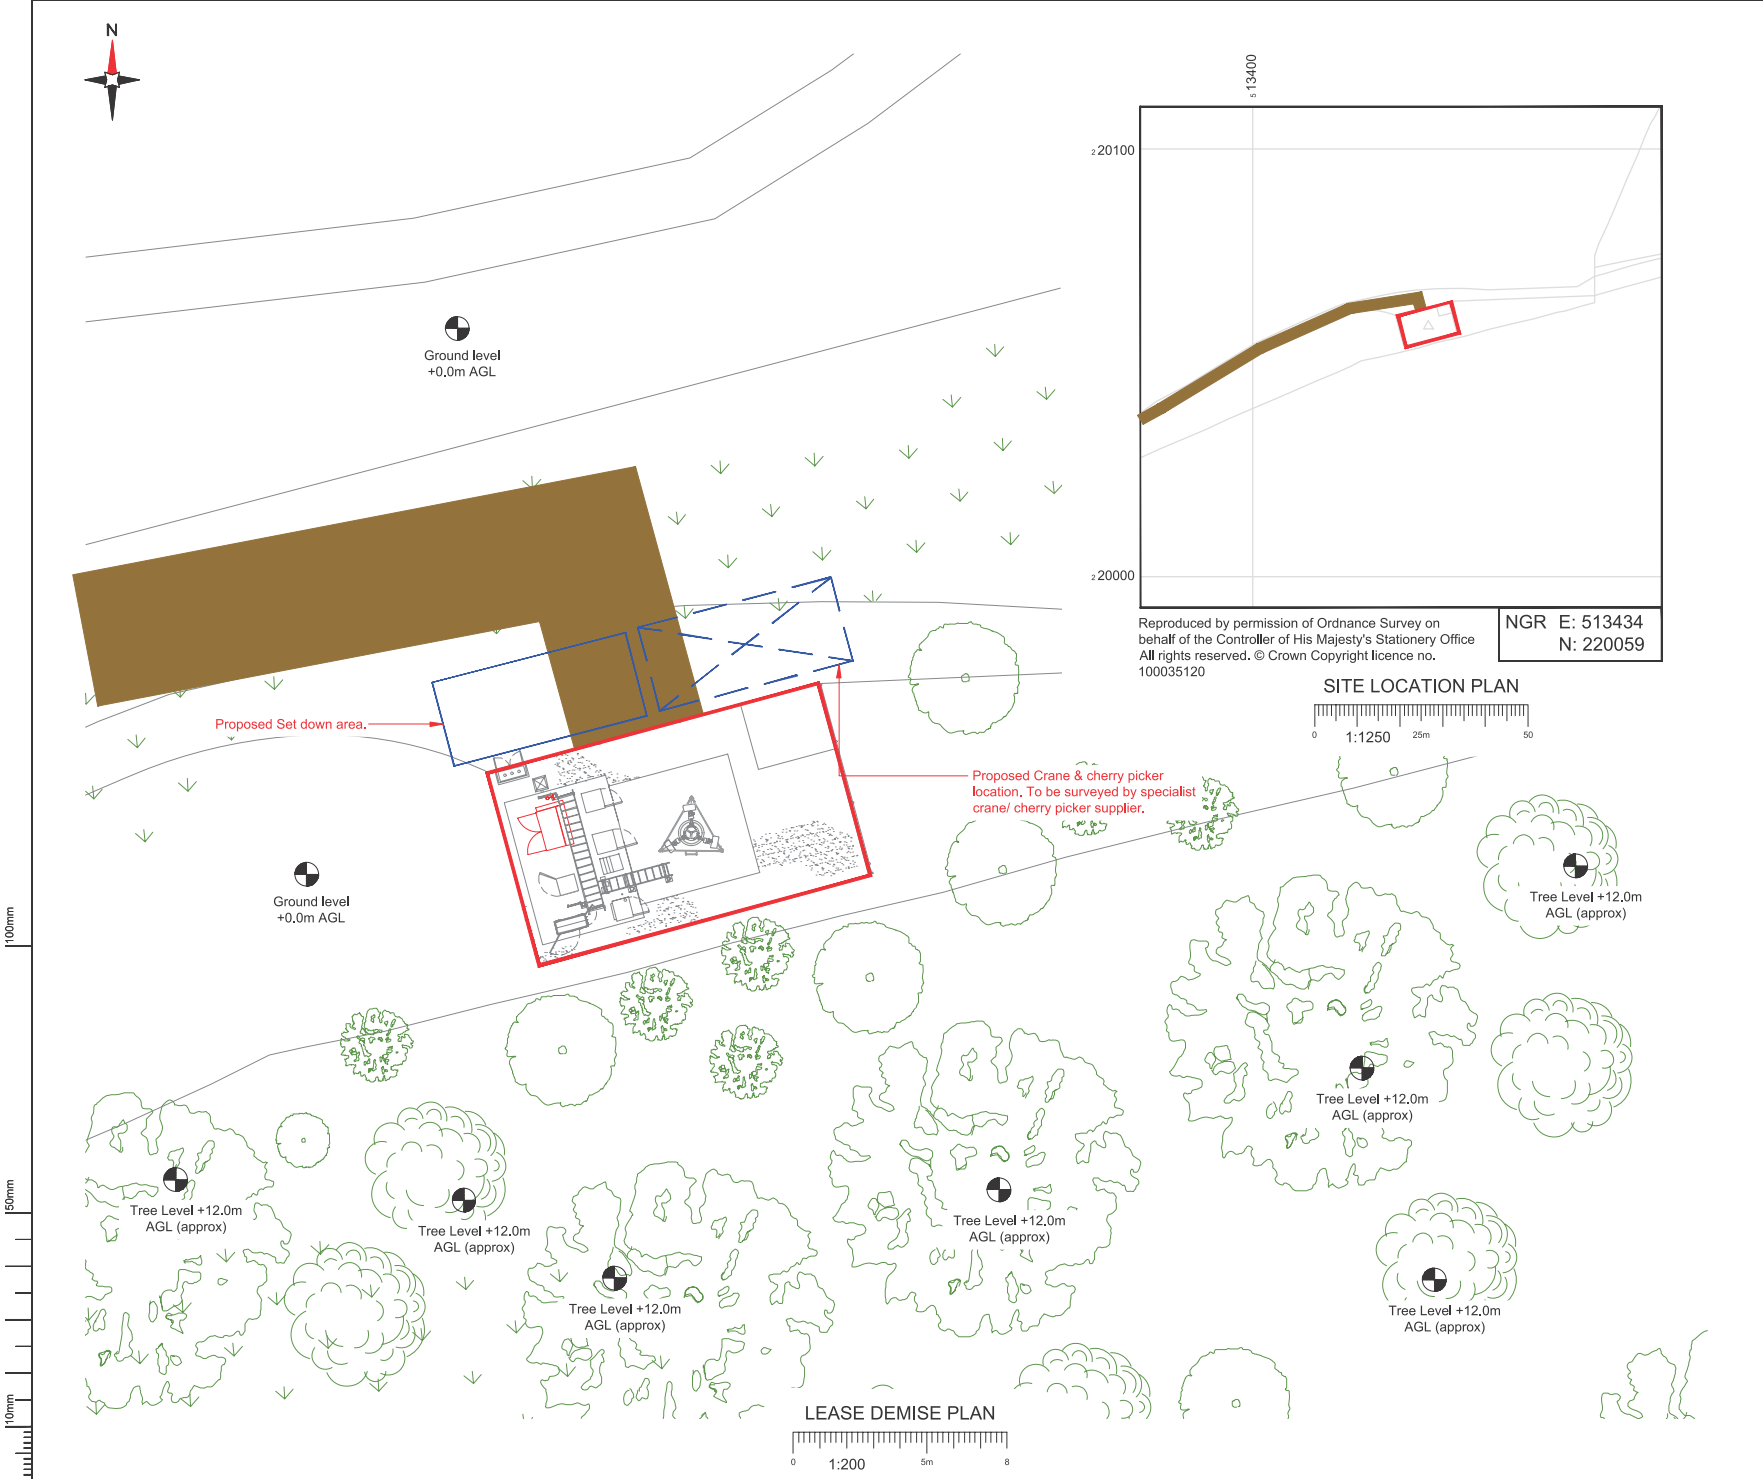

Reproduced by permission of Ordnance Survey on behalf of the Controller of His Majesty's Stationary Office
All rights reserved. © Crown Copyright licence no. 100035120

NGR E: 513434
N: 220059

SITE LOCATION PLAN

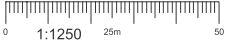

LEASE DEMISE PLAN



NEW CODE:

Demise:	Outlined in Red	
Access Route:	Solid Brown	
Set Down Area:	Outlined in Blue	
Crane Area:	Dashed in Blue	

Master:	MBNL / EE / H3G:	Project:	Purpose of Issue:	Issue:
MO01	EE	Vendor Swap	General Arrangement	A
Date:	17/10/2024	Revision / Upgrade Description:	First Issue	
Drawn:	DBDA	Checked:	J. Worrall	
Approved:	G. J. Edgar			



Hatfield Business Park
Hatfield
Hertfordshire
AL10 9BW

Tel: 01707 315000
Fax: 01707 319001

Design Consultant & Principal Contractor:



WALDON TELECOM
WEST LODGE
STATION APPROACH
WEST BYFLEET
SURREY
KT14 6NG

TEL : 01932 411011
FAX : 01932 411012

Site Name:	WITHSTOCKS WOOD		
Site ID:	1205920		
Address:	SITE SITUATED AT LAWRENCE END ESTATE CHILTERN GREEN ROAD LUTON HERTFORDSHIRE LU2 8PF		
Title:	004 LEASE DEMISE		
Project:	VENDOR SWAP		
Purpose of Issue:	GENERAL ARRANGEMENT		
EE Cell ID:	16892	MBNL Cell ID:	NHE065
3UK Cell ID:	LU0407		
Master Drawing No:	1205920_NHE065_16892_LU0407_M001_EE_VS_GA_A		
Issue:	A		