


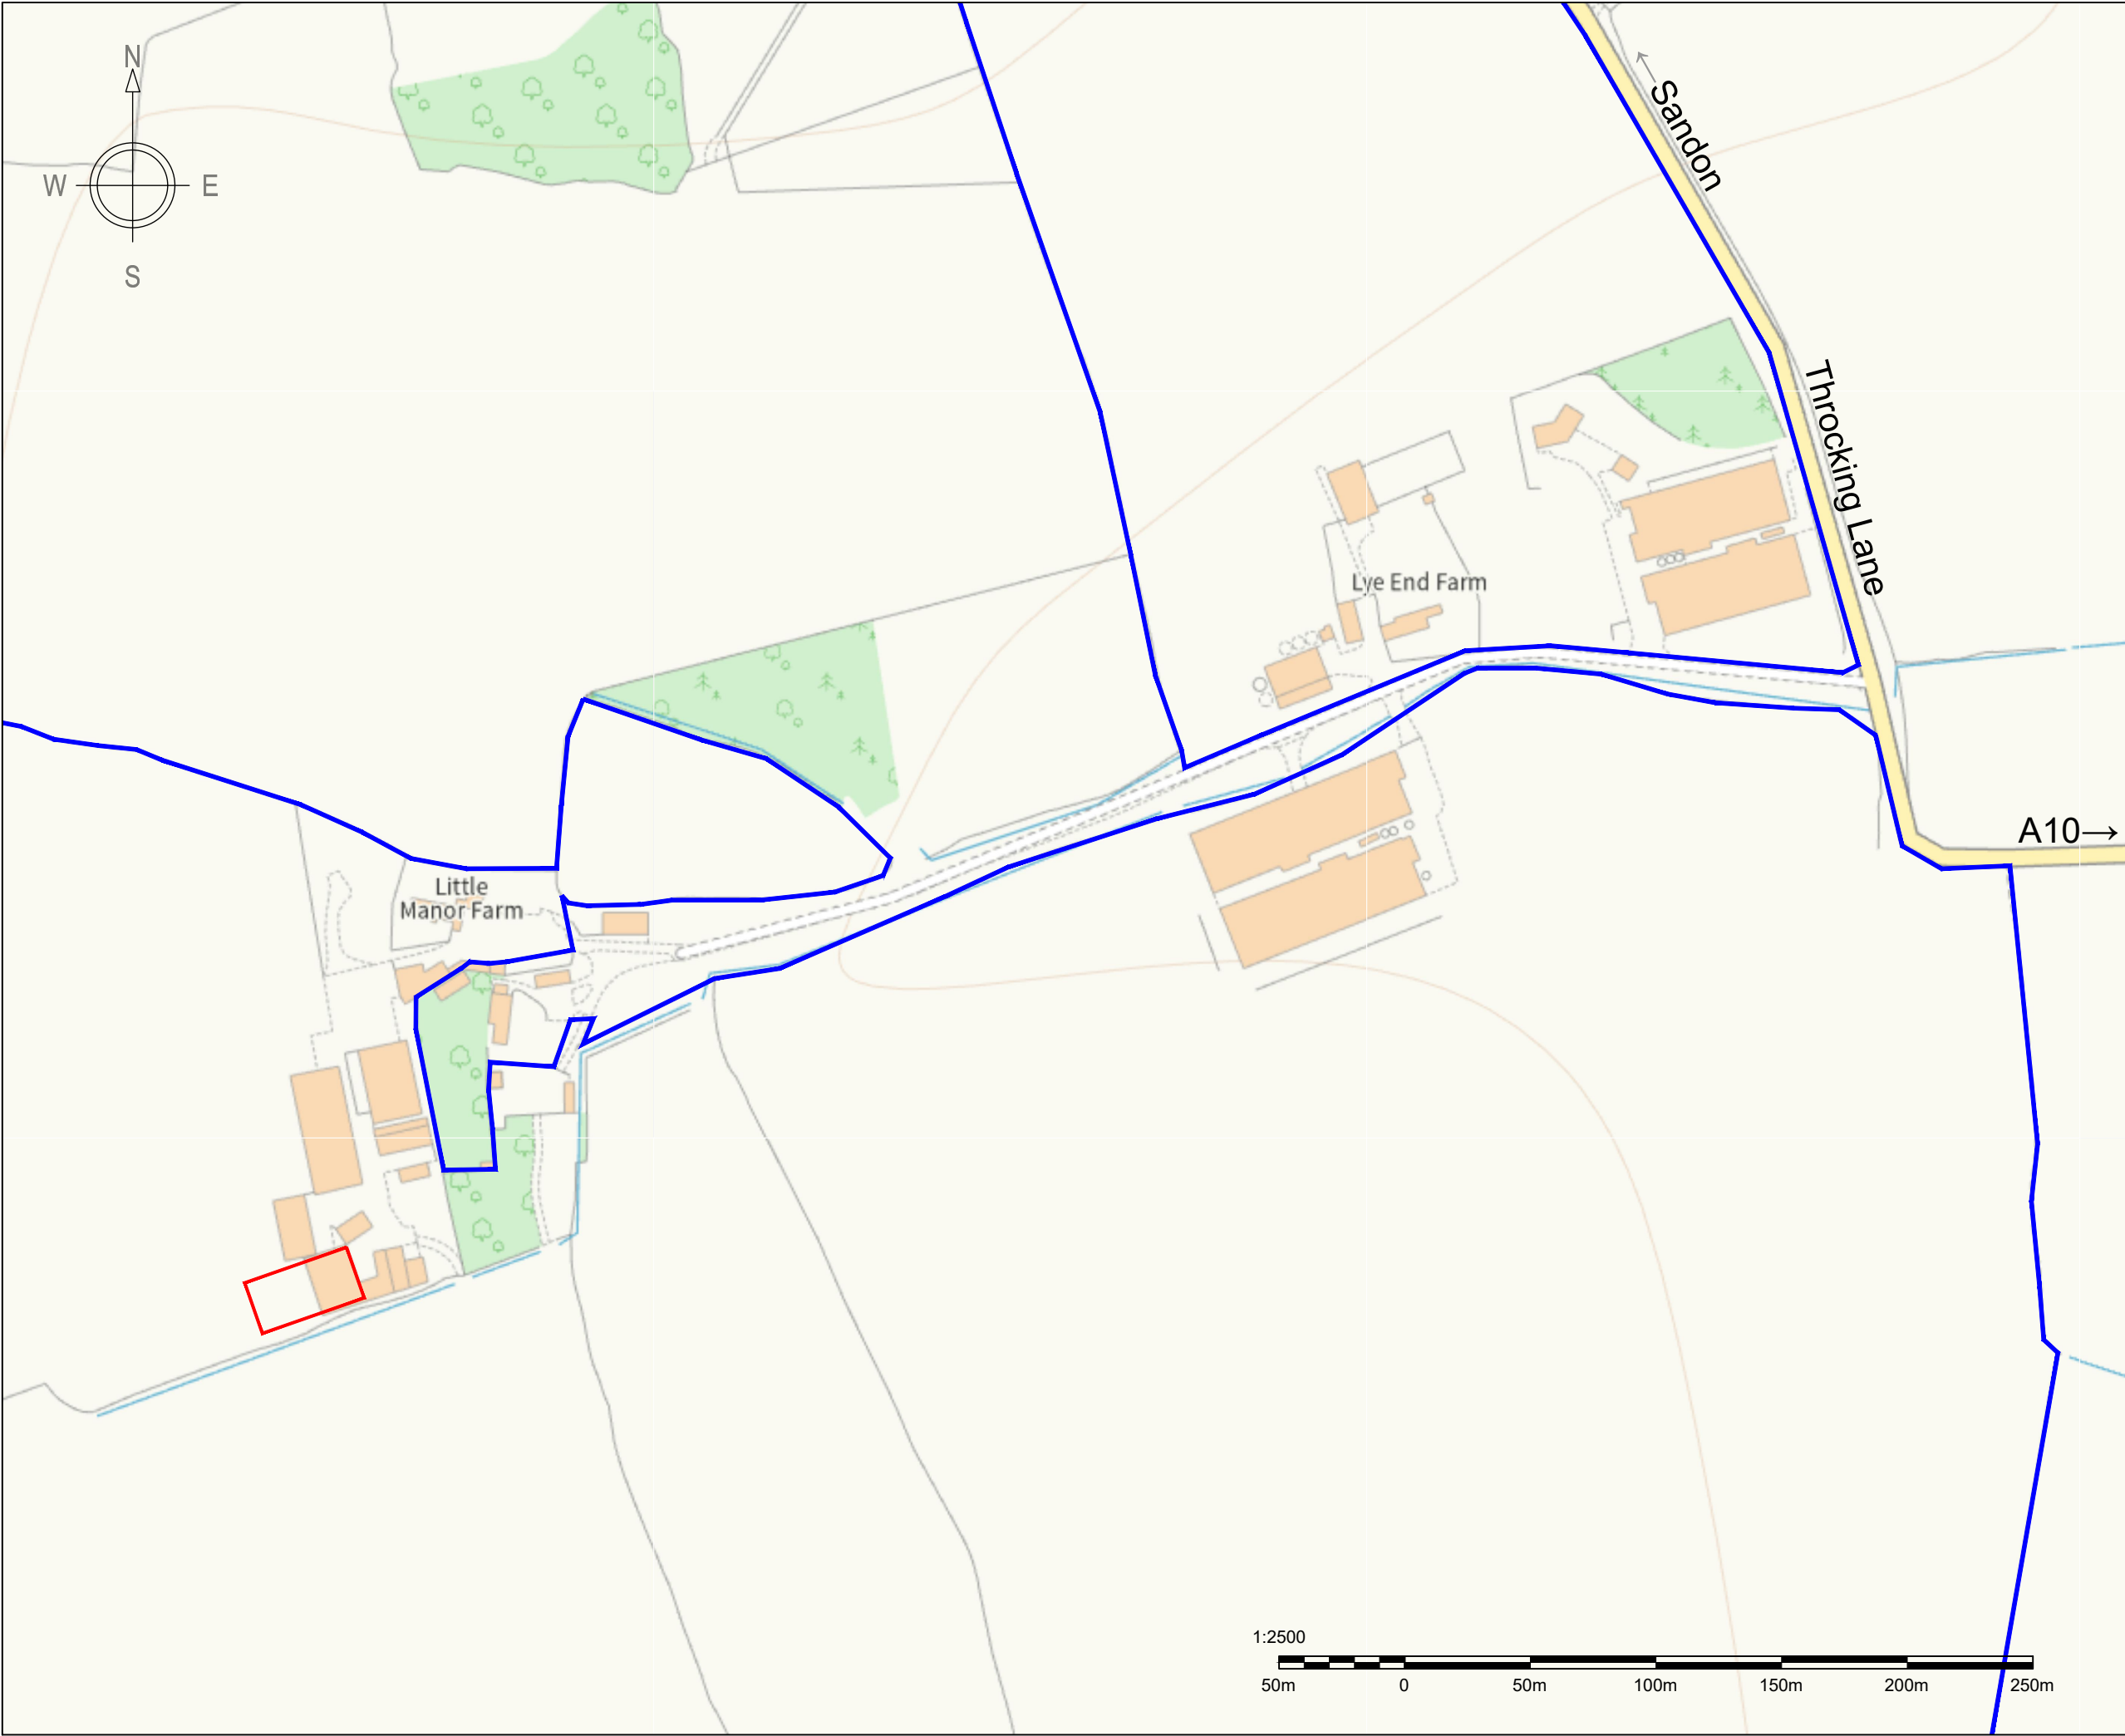

This map is reproduced from Ordnance Survey material with the permission of Ordnance Survey on behalf of the Controller of Her Majesty's Stationery Office © Crown copyright and database rights (2025)

OS Licence No. AC0000848283.

For reference purposes only. No further copies may be made.

Drawings for planning purposes only.

All Measurements in Metres

Note 1: Levels to Ordnance Datum
Note 2: Detailed structural designs are required prior to any construction works

CLIENT:
T Wornham & Son

PROJECT TITLE:
Grain store at Little Manor Farm

DRAWING TITLE:
Location Plan

DRAWING NO:
1011626 / 01

SHEET SIZE: A3
VERSION: 1

Drawn by:
SJ 21/10/2025

Checked by:
JG 21/10/2025



RSK ADAS Ltd,
CEFN LLAN SCIENCE PARK
ABERYSTWYTH SY23 3AH
Tel: 01974 847000