THIS DRAWING IS A PRINT AND MUST NOT BE SCALED. ANY QUERIES REGARDING DIMENSIONS TO BE TAKEN UP WITH PENTANGLE DESIGN GROUP.

ALL DIMENSIONS OF EXISTING BUILDINGS TO BE VERIFIED ON SITE.

THIS DRAWING IS THE COPYRIGHT OF PENTANGLE DESIGN GROUP AND SHALL NOT BE IN ANY WAY USED OR REPRODUCED WITHOUT THEIR PRIOR WRITTEN CONSENT.

NOTES

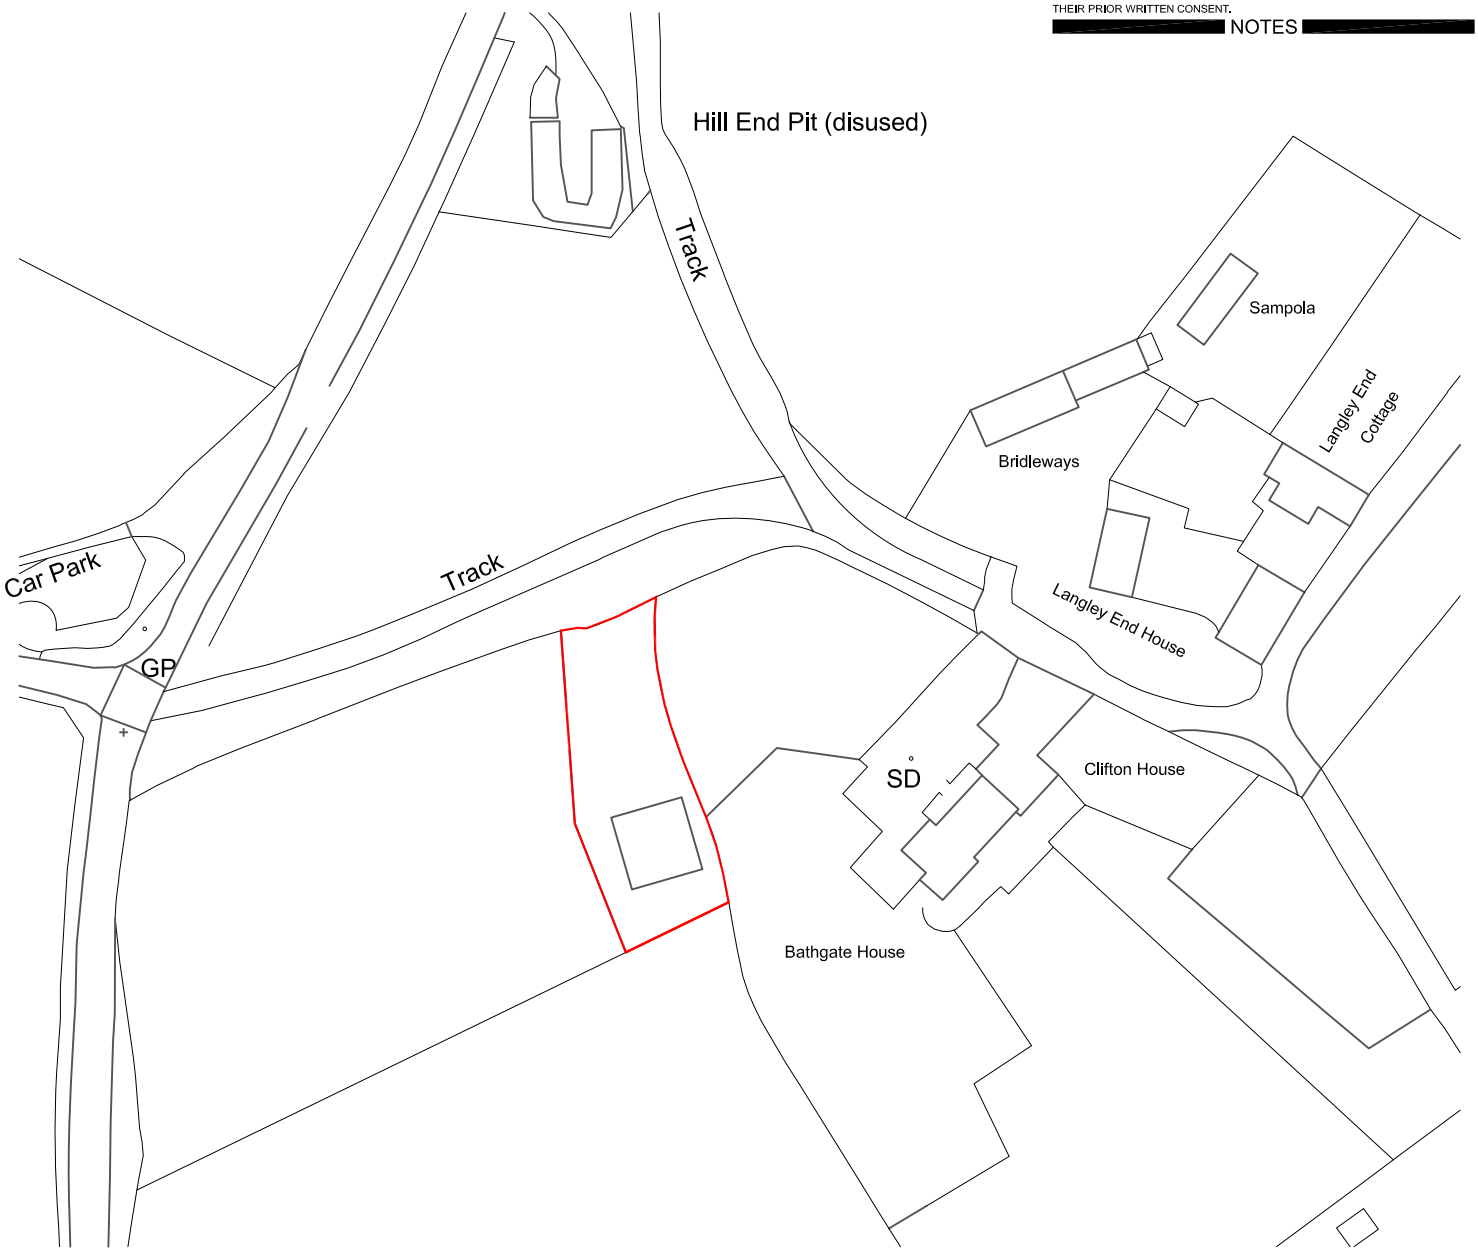

Ordnance Survey (c) Crown Copyright 2014. All rights reserved. Licence number 100022432

0 50m 100m

Scale 1:1250

N

PENTANGLE
DESIGN GROUP
3 TILEHOUSE STREET HITCHIN HERTS SG5 2DW
FAX(01462) 420918 TEL(01462) 431133

JOB TITLE

Proposed Redevelopment of Redundant Barn
Langley End, Hitchin

for

DRAWING TITLE

Location Plan

SCALE	DRAWING NUMBER	REVISION
1:1250	01	-
DATE Aug '14		
Sheet A4		
JOB NUMBER 3123		

ARCHITECTS & INTERIOR DESIGNERS