


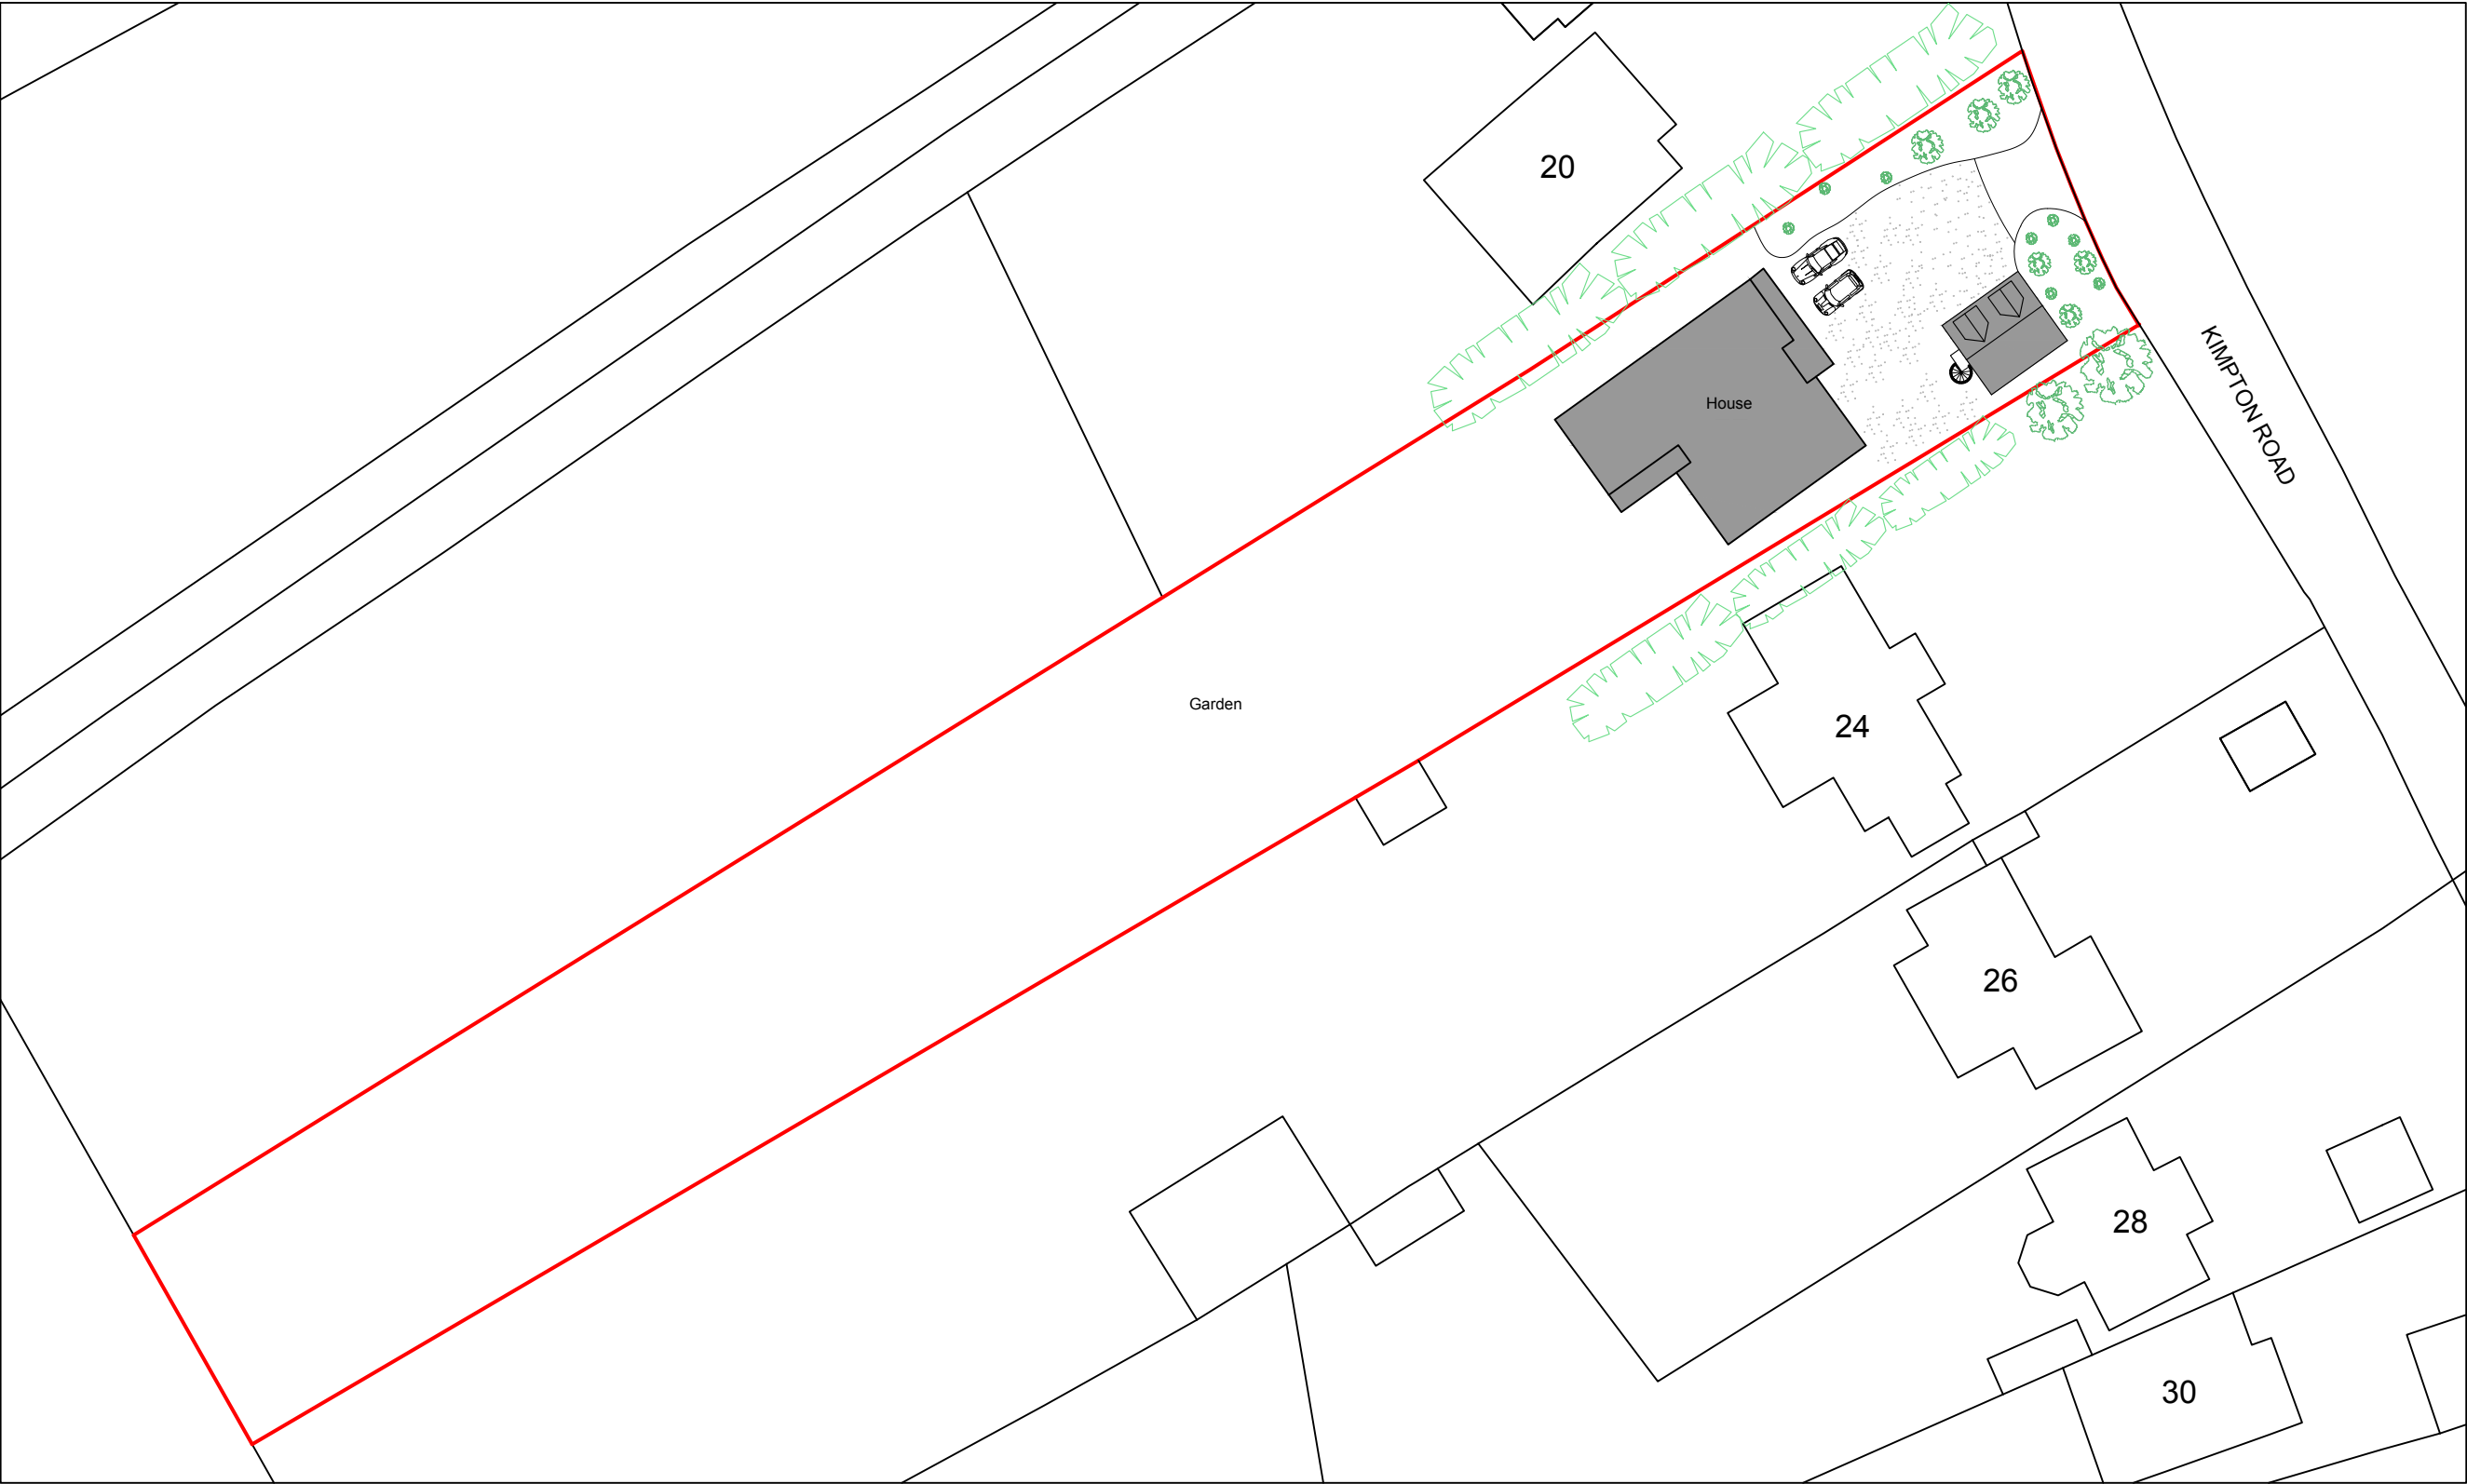

Address	22 Kimpton Road Wheathampstead St Albans AL4 8LD	Drawing	PROPOSED BLOCK PLAN	Date	May 2026	Page	A3	Scale	0 5 10 20 30 40 50m scale bar 1:500	
				Drawing no.	KPR/04	Revision				