





Scale 1: 500 0 5 12.5 25 50m

BLOCK PLAN 1:500

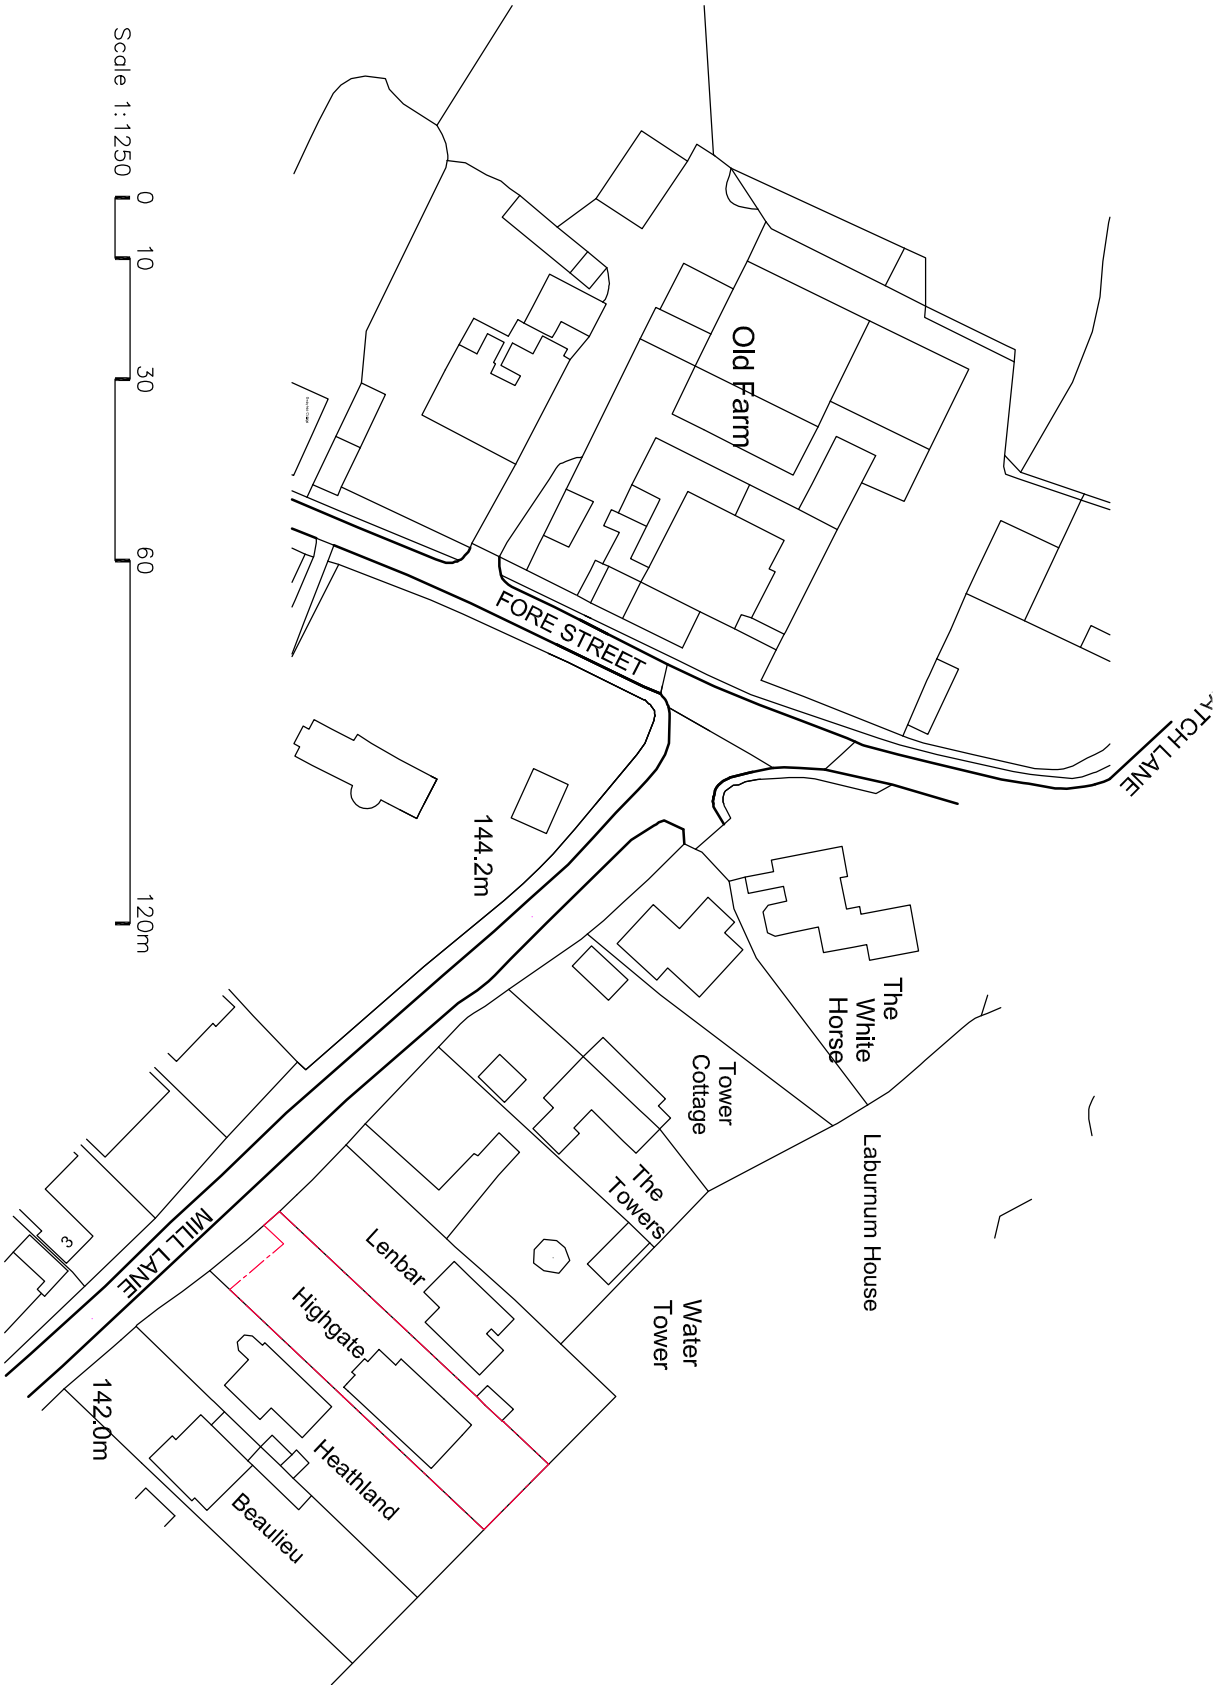


Scale 1:1250 0 10 30 60 120m

LOCATION PLAN 1:1 250

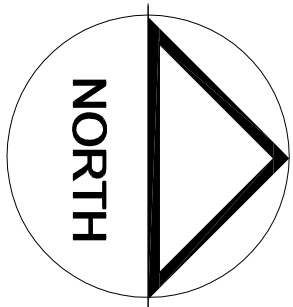

Rev	Date	By	Out	Description
-----	------	----	-----	-------------

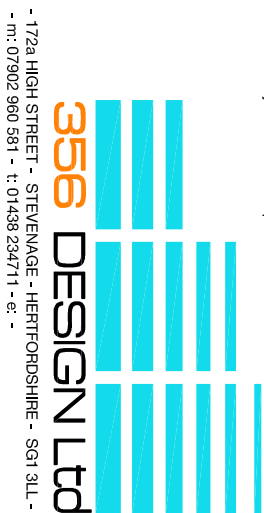

- 172A HIGH STREET - STEVENAGE - HERTFORDSHIRE - SG1 3LL -
- m: 07762 960 581 - t: 01438 224711 - e: -

CLIENT:
Mr J. Logan Highgate, Mill Lane,
Weston, Hitchin, Herts. SG4 7AU

PROJECT:
Proposed Garage

TITLE:
Block & Location Plans

SCALE:	DATE:	DRAWN BY:	CHECKED:
as shown	Jun '24	dw	
PROJ No:	DWG No:	REV:	

2062 P 001 —