From: Mike Easton <m-easton@supanet.com>
Sent: 27 June 2018 14:27
To: Tom Rea
Subject: 26 Blackhorse lane - 18/01337/FPH
Attachments: cole proposed.pdf

Hi Tom,

Really sorry but apparently James Cole asked me to also apply to widen the existing drop kerb

Attached plan includes the drop kerb

Best

Mike

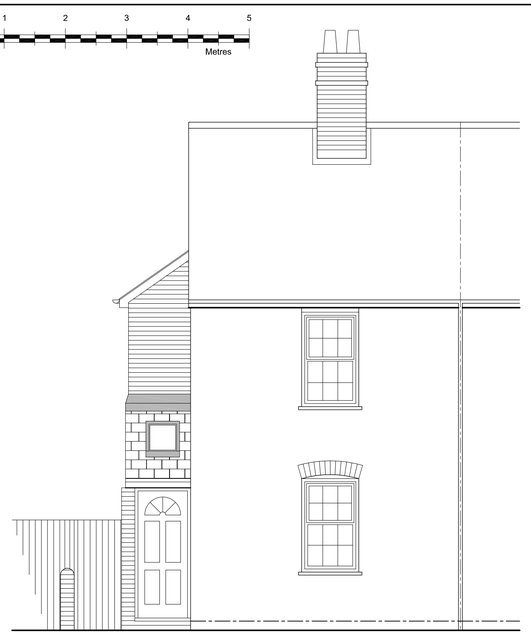

FRONT ELEVATION

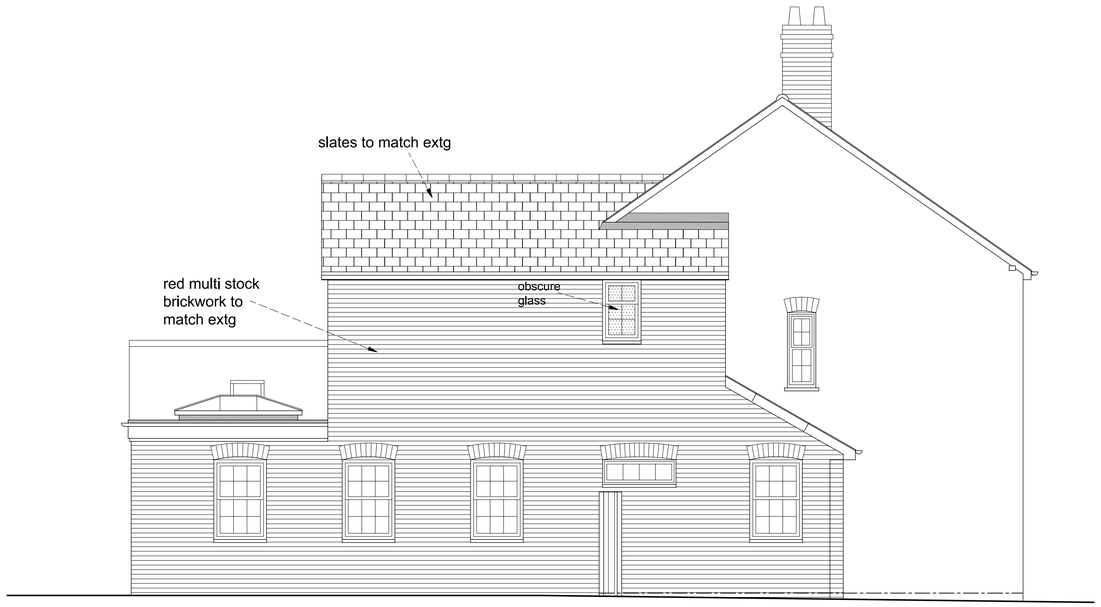

SIDE ELEVATION

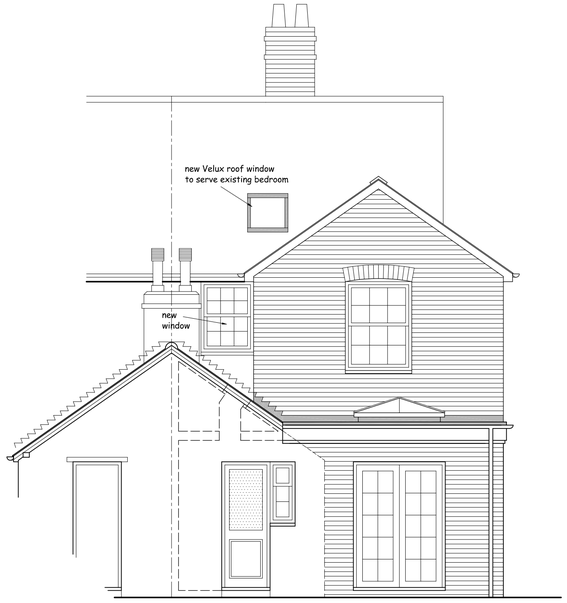

REAR ELEVATION

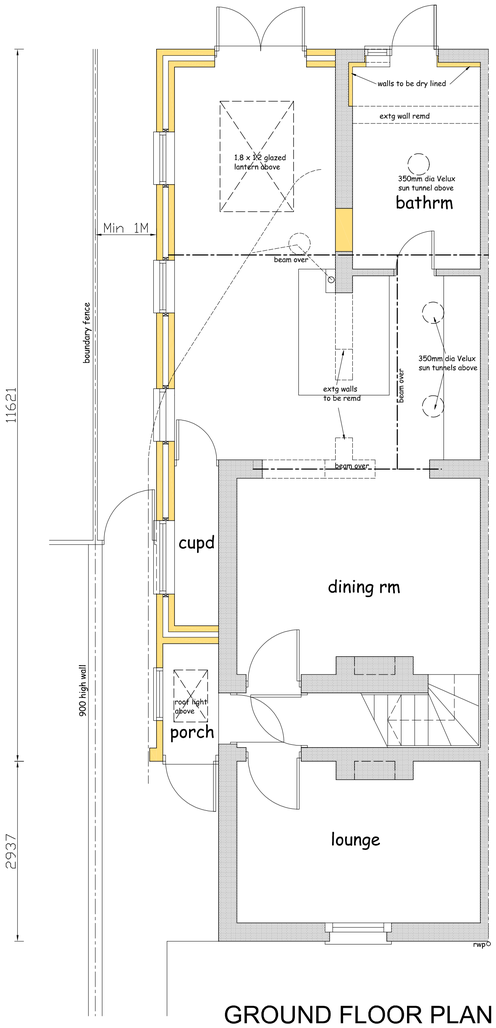

GROUND FLOOR PLAN

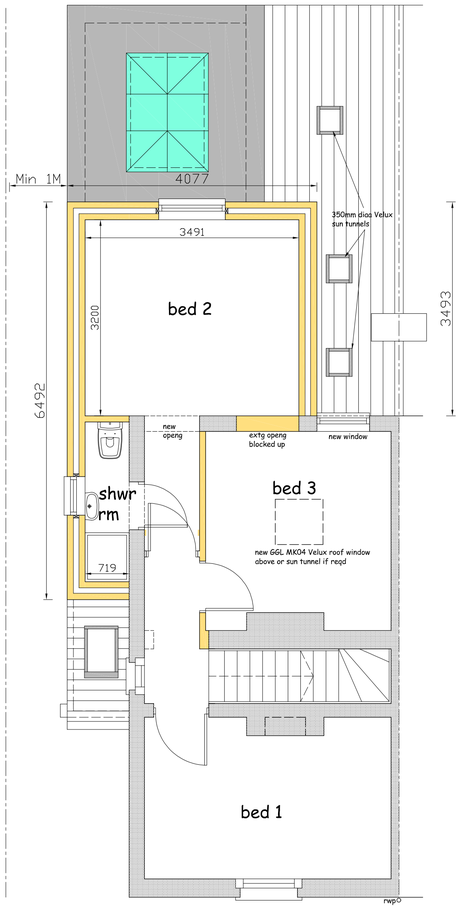

FIRST FLOOR PLAN

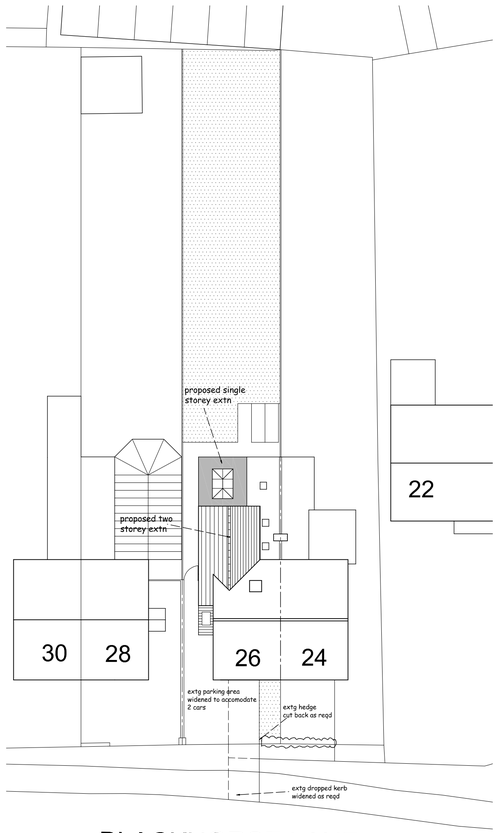

BLACKHORSE LANE



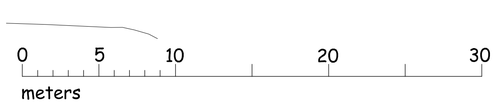

SITE PLAN 1:200

No.	Date	Revision	Initial

Project

PROPOSED EXTENSION TO No 26 BLACKHORSE LANE, HITCHIN, HERTS SG4 9EG

Client

MR & MRS COLE

Drawing

PROPOSED PLAN

Scale 1:50 @ A1 · Drawn C.R

Checked · Date July 17

Drawing No.

COL/17/02A

This drawing and design is copyright and must not be reproduced in part or in whole without prior written consent. Contractors must verify all dimensions on site before commencing work