



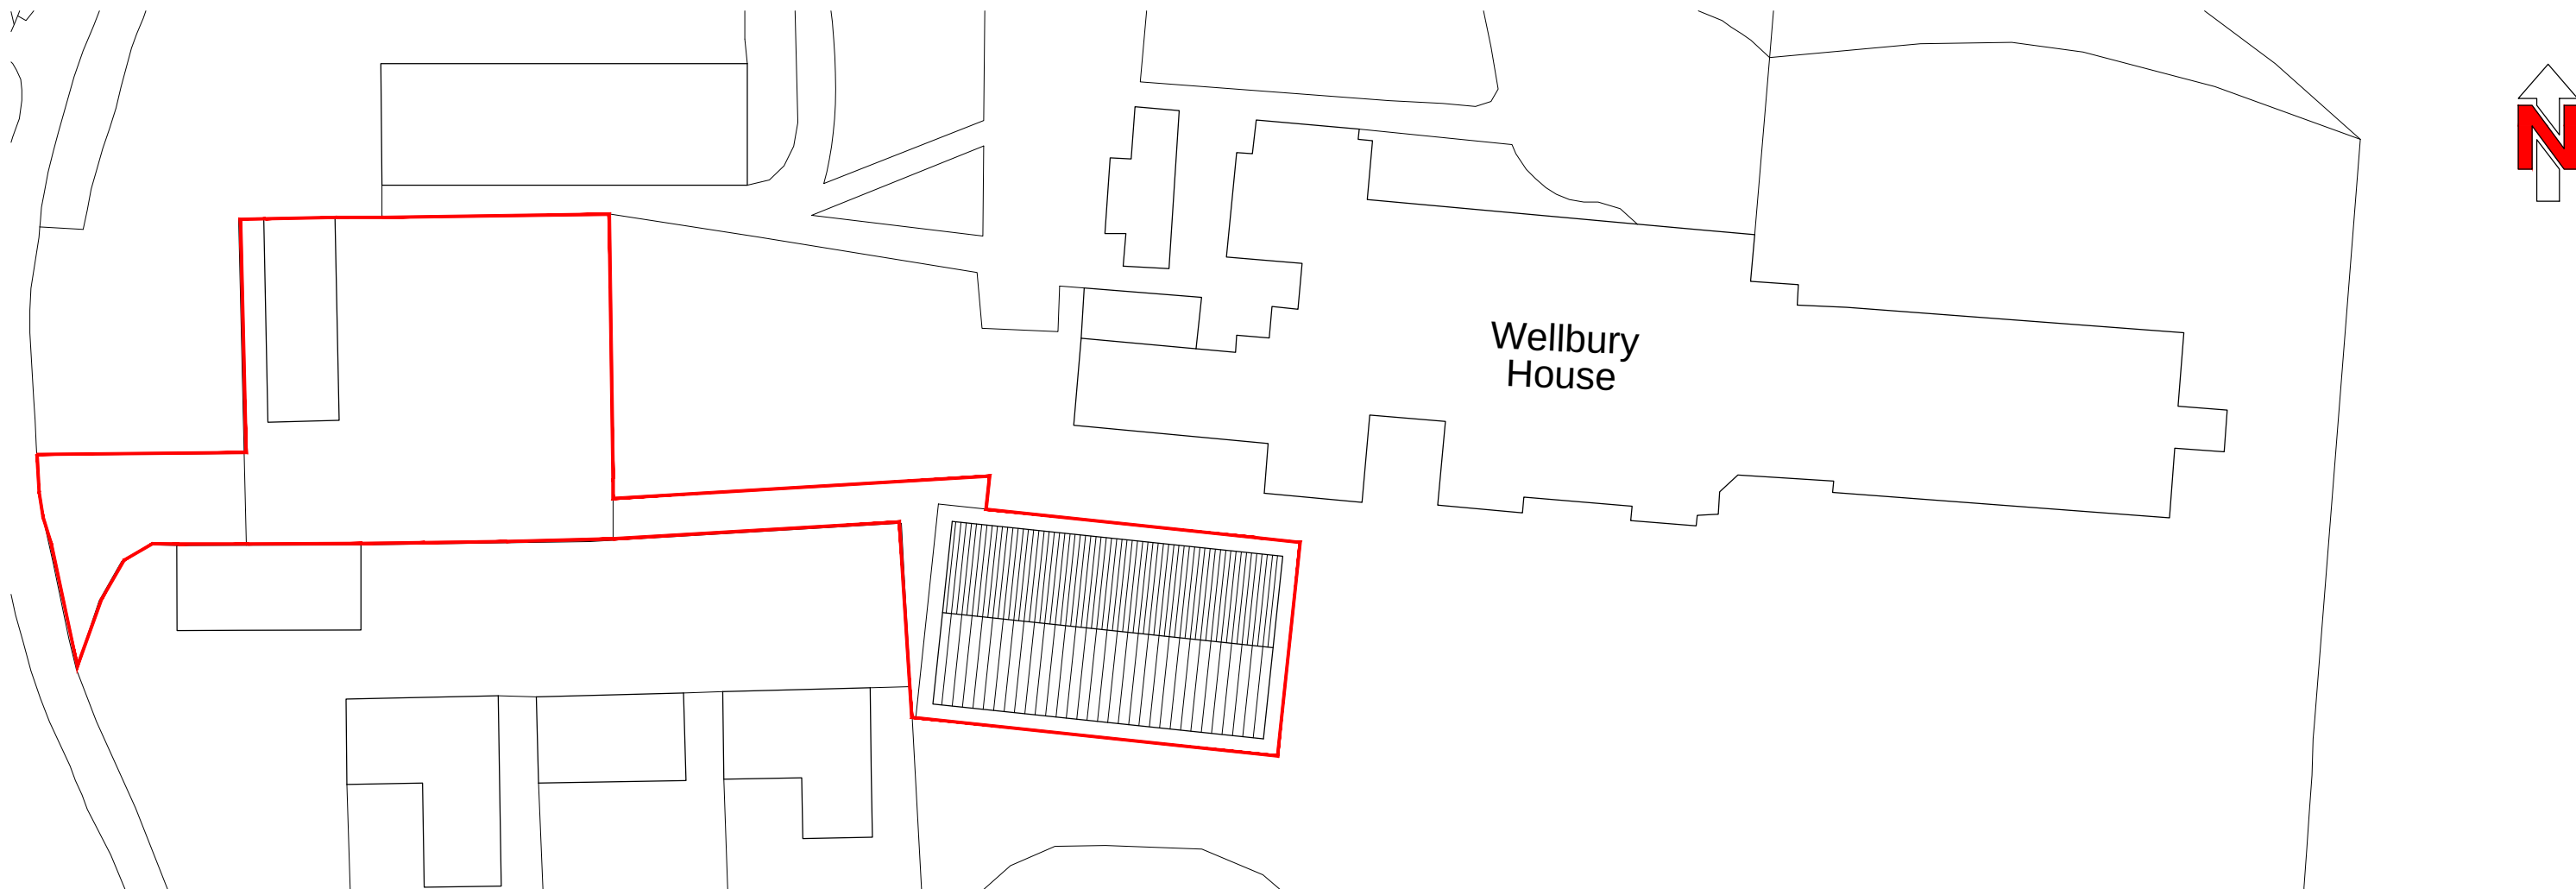


Site Block Plan scale 1:500

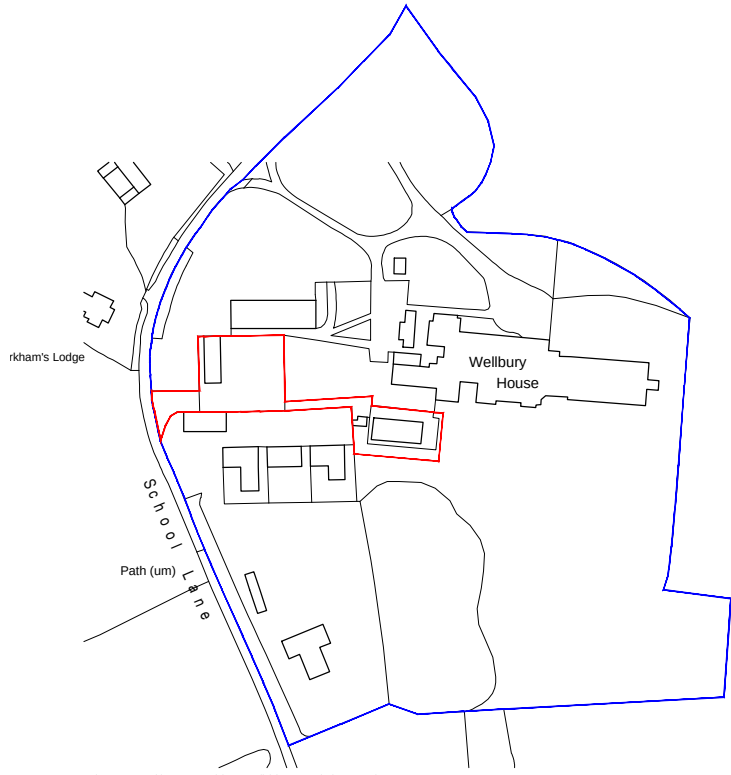

Ordnance Survey, (c) Crown Copyright 2025. All rights reserved. Licence number 100022432

Site Location Plan scale 1:2500

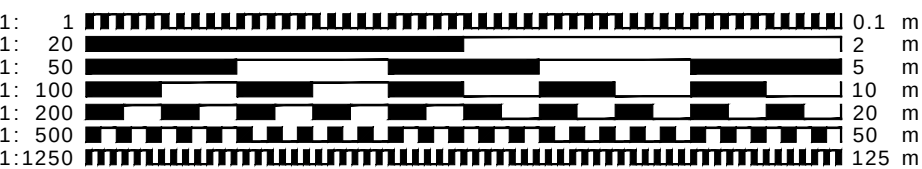

- CLIENT MUST SEEK SEPARATE SPECIALIST ADVICE ON PARTY WALL MATTERS IN SUFFICIENT TIME TO SERVE ALL NOTICES IF REQUIRED
- ALL STRUCTURAL ELEMENTS ARE INDICATIVE ONLY AND SUBJECT TO FULL STRUCTURAL DESIGN BY STRUCTURAL ENGINEER - ALL DESIGN IS SUBJECT TO STRUCTURAL DESIGN TO BE PROVIDED BY OTHERS
- THIS DRAWING IS FOR PLANNING APPROVAL ONLY AND SUBJECT TO ALL OTHER RELEVANT STATUTORY APPROVALS

This drawing is protected under © copy right



for approval

CONTRACT		
Ancillary Space for Existing College. Hitchin Yeshiva, Welbury House		
DRAWING TITLE		
Site Location & Block Plan		
SCALE VARIES@A3	DRAWING NUMBER	REVISION
DATE Jan 2025	PO1	
DRAWN JEI		
JOB NUMBER RSD-25-01	CHECKED BY	
redshed design 45 Hoo Road Meppershall Bedfordshire SG17 5lp	telephone: 01462 817075, 07884008970 fax: 01462 807175 e-mail: james/karen@redsheddesign.co.uk www.redsheddesign.co.uk	