
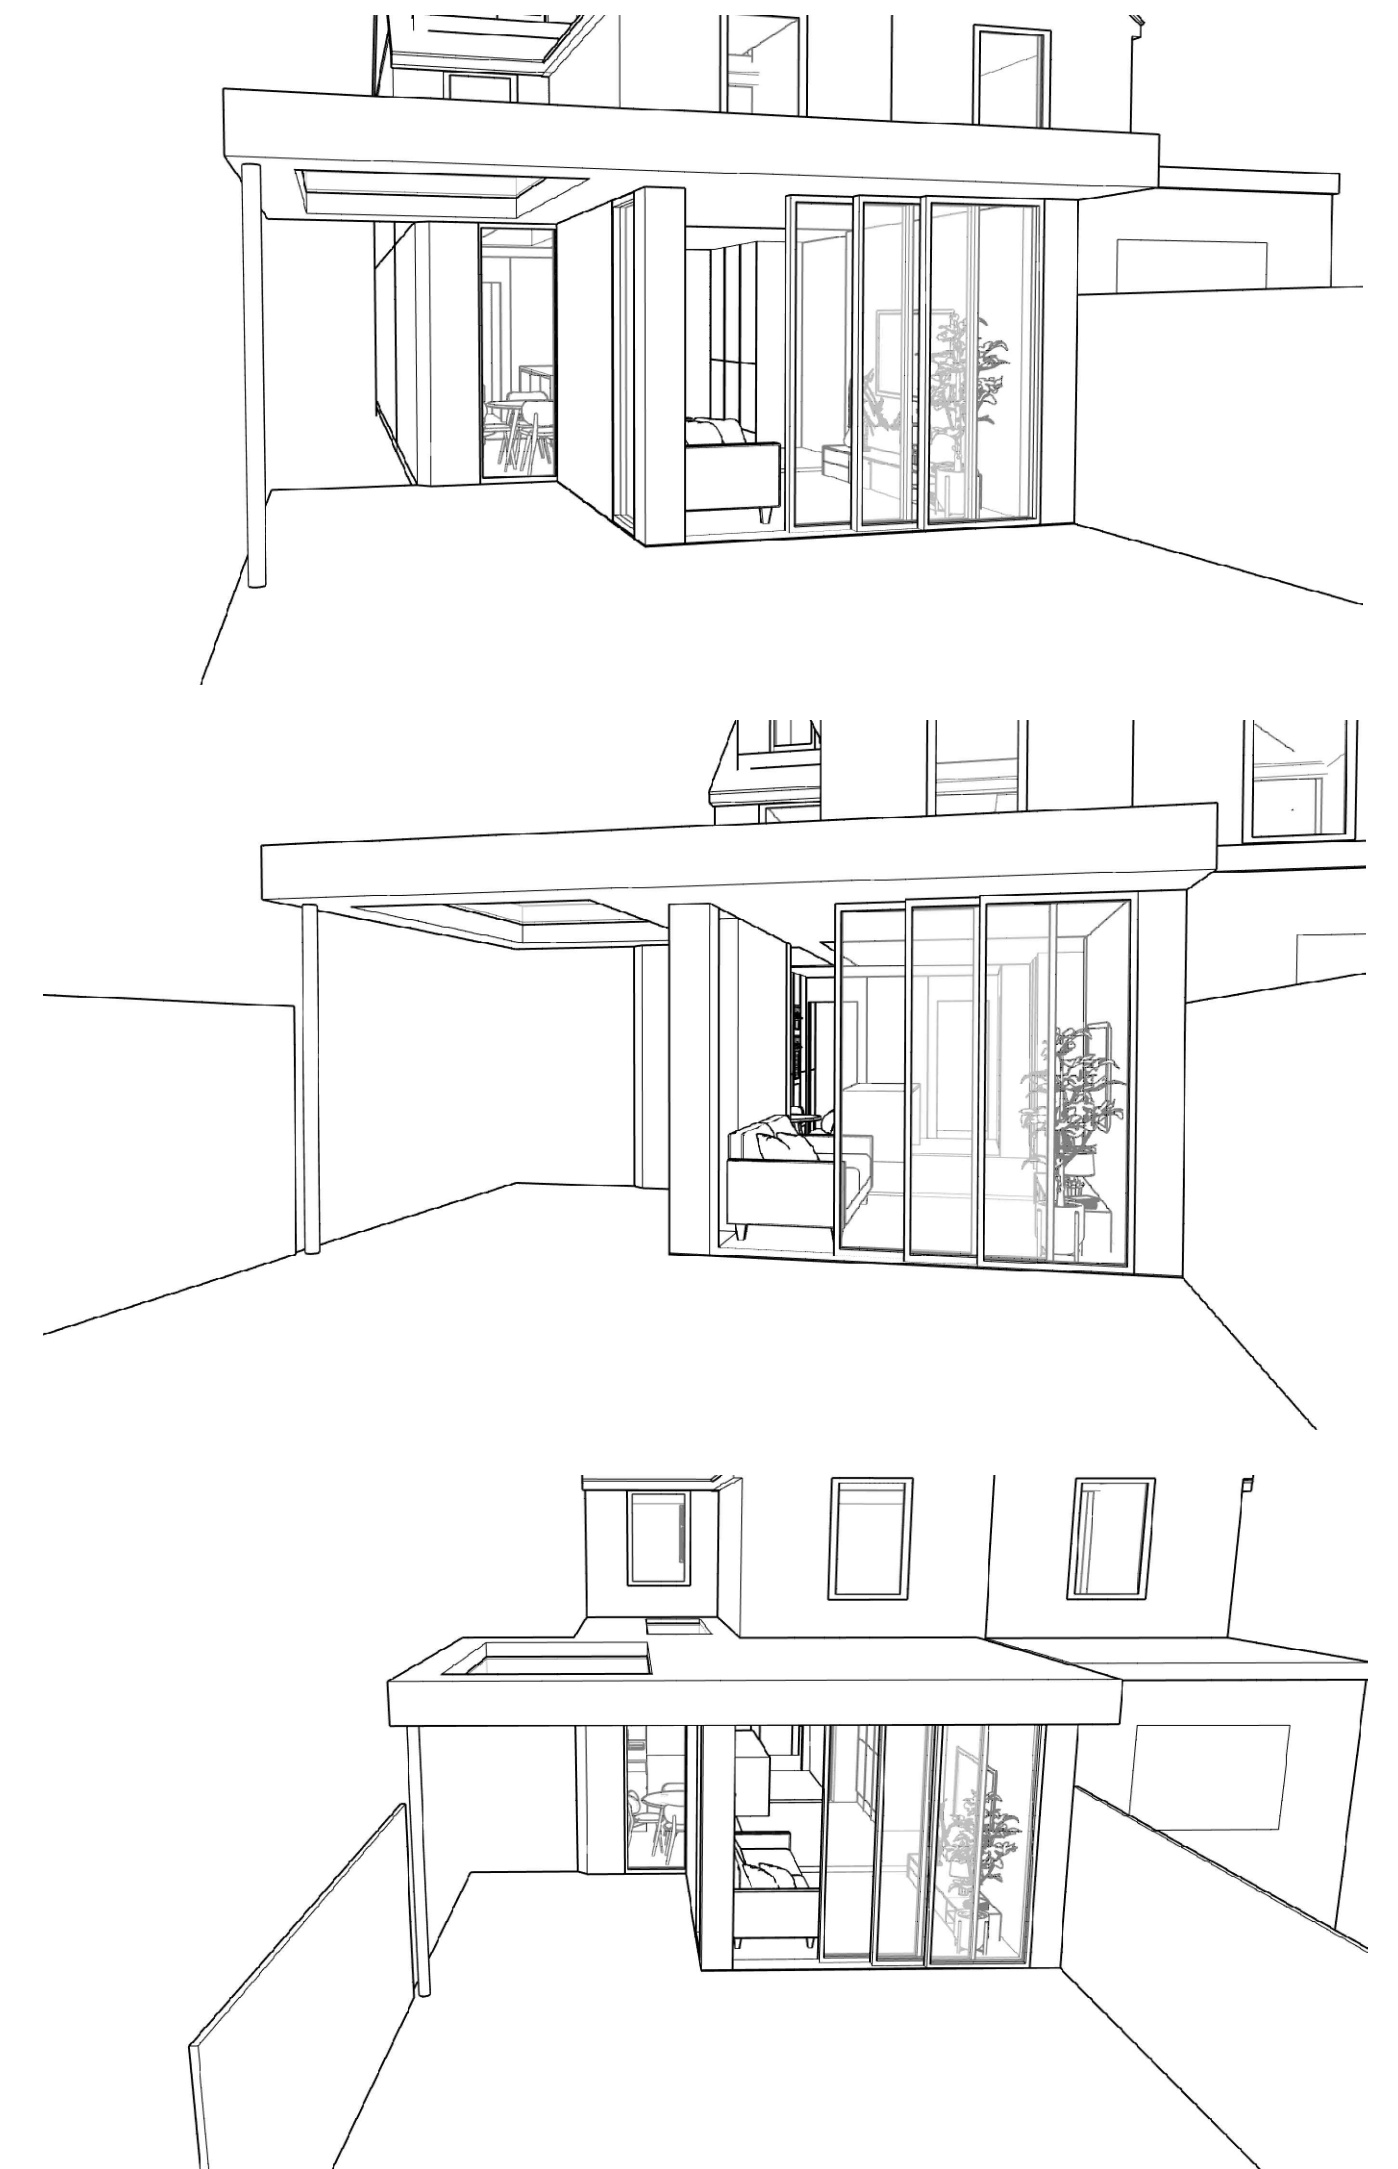
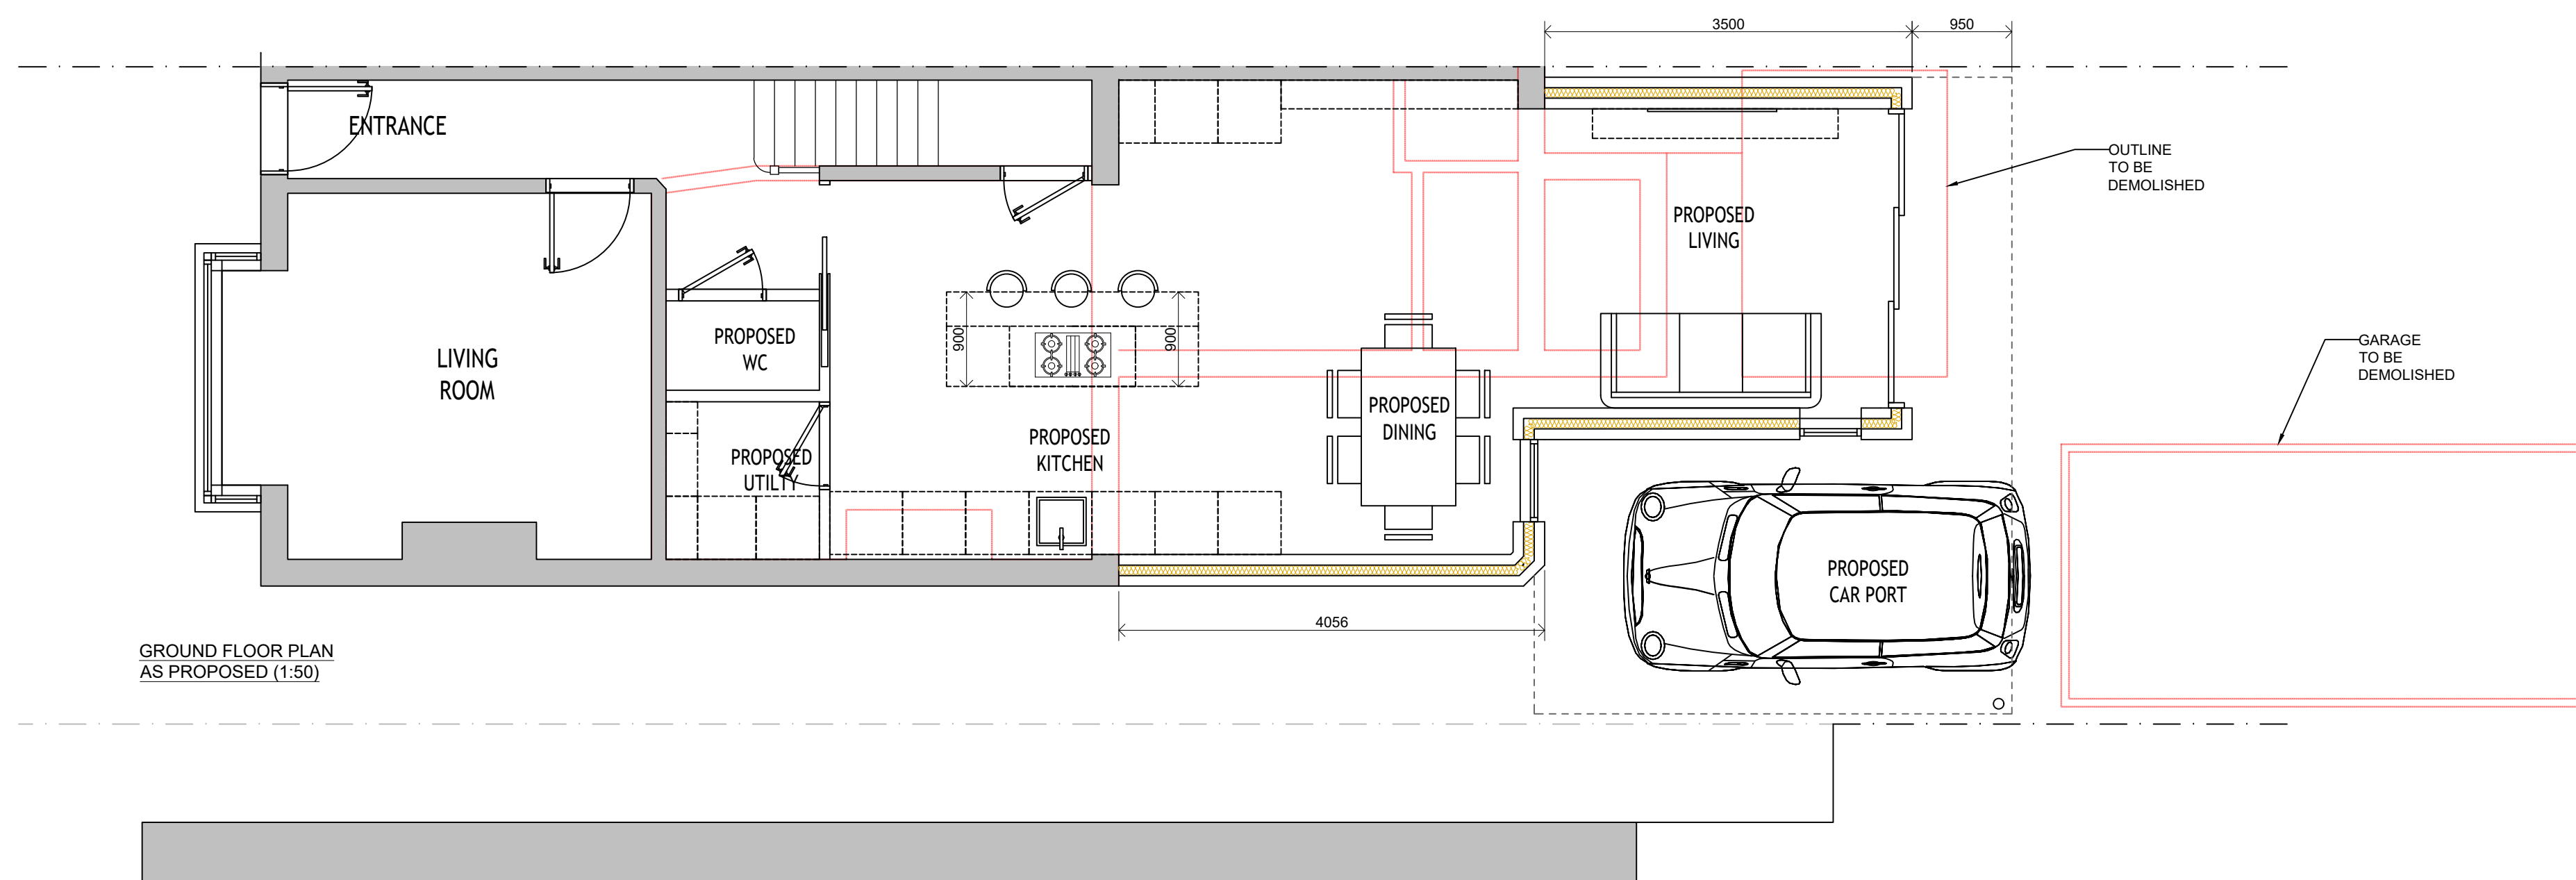
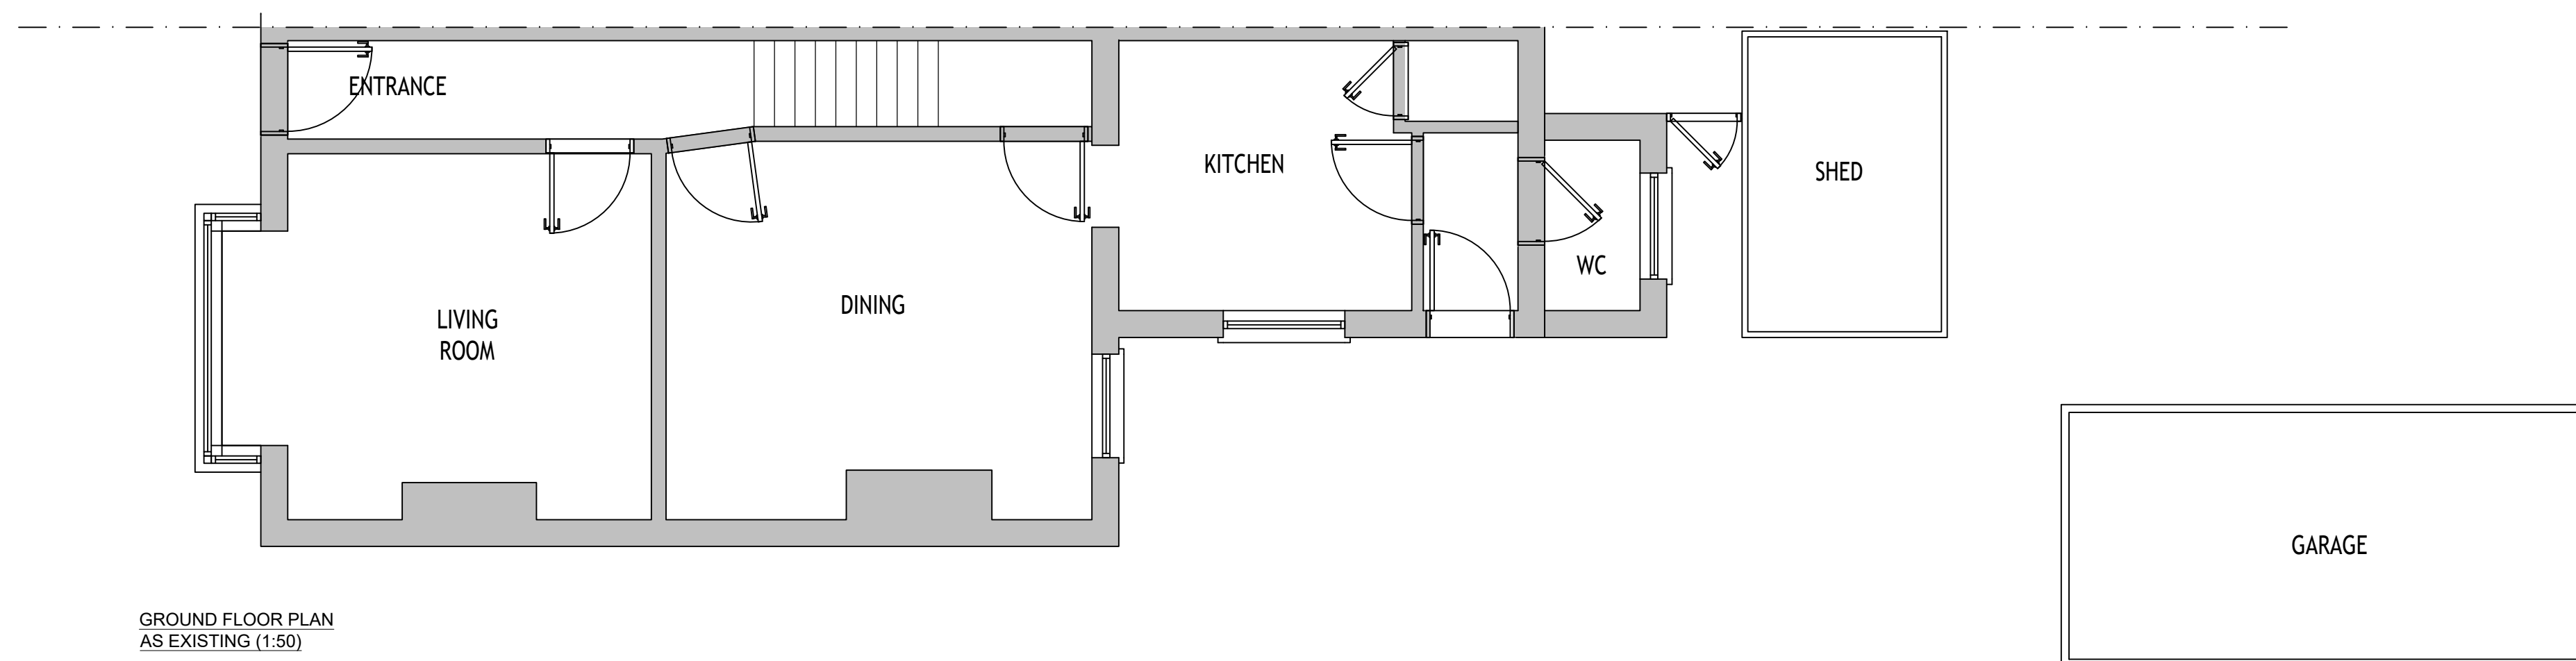


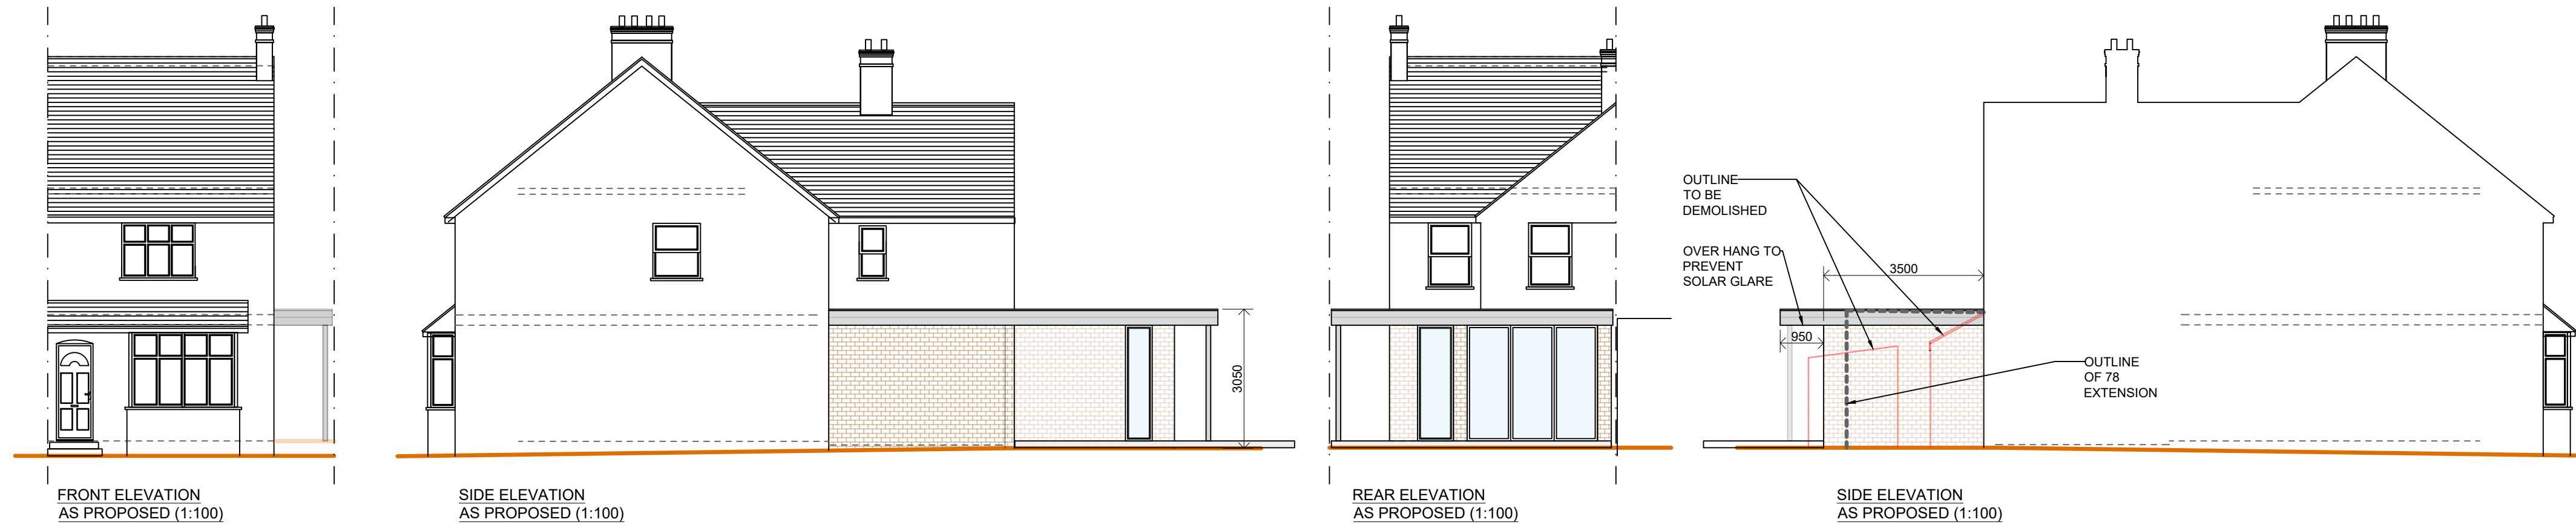

DRAWING SIZE A1		BOUNDARY	
Scale Bar 1:100		FOUL DRAINAGE	
Scale Bar 1:50		SW DRAINAGE	
		INSULATION	
		DPM, DPC, VCL, FLASHING	
		STRUCTURAL BEAMS	
		DEMOLITION AREAS	

ALL MEASUREMENTS ARE GUIDE ONLY. MAIN CONTRACTOR TO CHECK SIZES PRIOR TO ORDERING MATERIALS. IF ANY MEASUREMENTS ARE INCORRECT CONTRACTOR MUST NOTIFY ATTOE ARCHITECTURE / CENTRAL ARCHITECTURE LIMITED BEFORE PROCEEDING WITH ANY WORK.

ATTOE ARCHITECTURE
BUILDING DESIGN & PLANNING EXPERTS

76 POND CROFT ROAD, KNEBWORTH, SG3 6DE

SINGLE STOREY SIDE AND REAR EXTENSION WITH CAR PORT

DRAWN BY : GERRY ATTOE
DATE : 7TH JULY 2026

DRAWING NUMBER :
76PCFTRD/P/B/002