





FRONT ELEVATION
AS EXISTING (1:100)

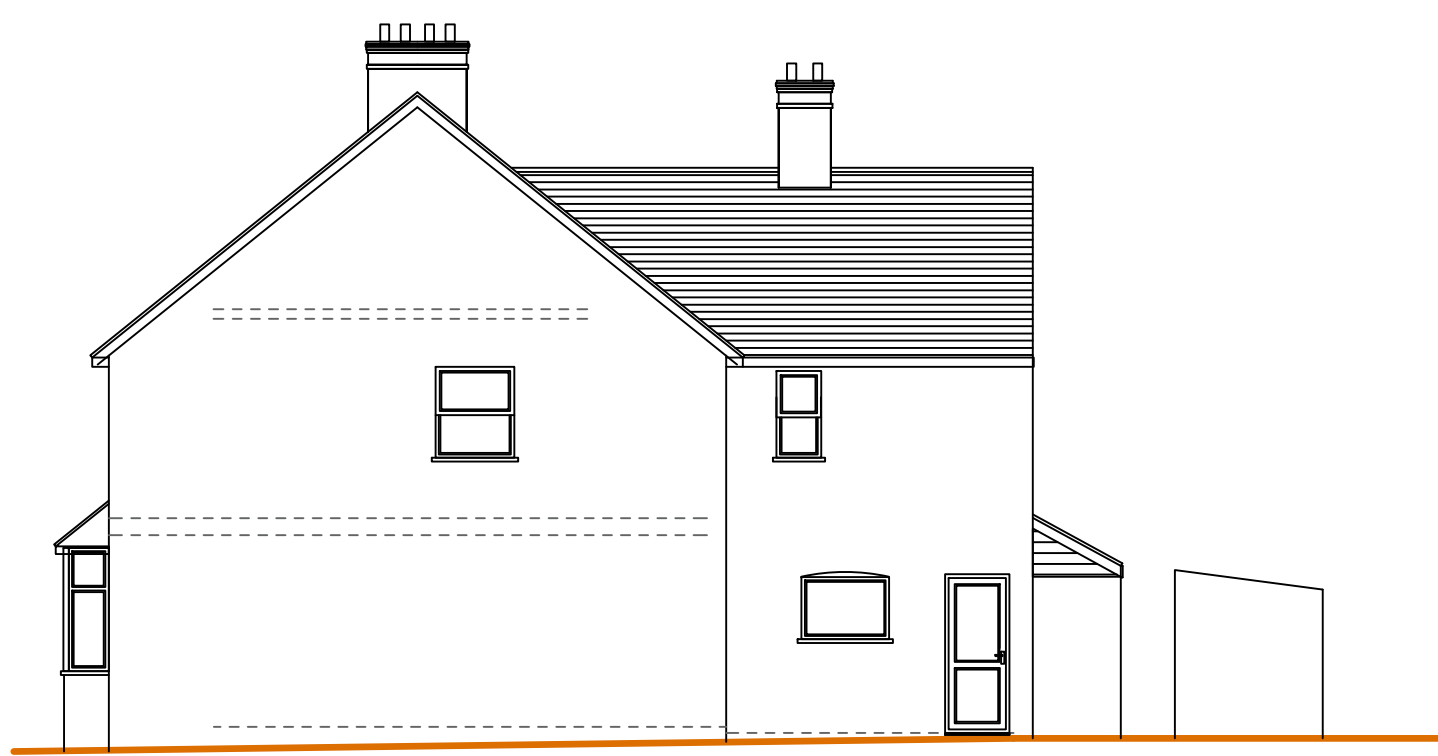

SIDE ELEVATION
AS EXISTING (1:100)




REAR ELEVATION
AS EXISTING (1:100)

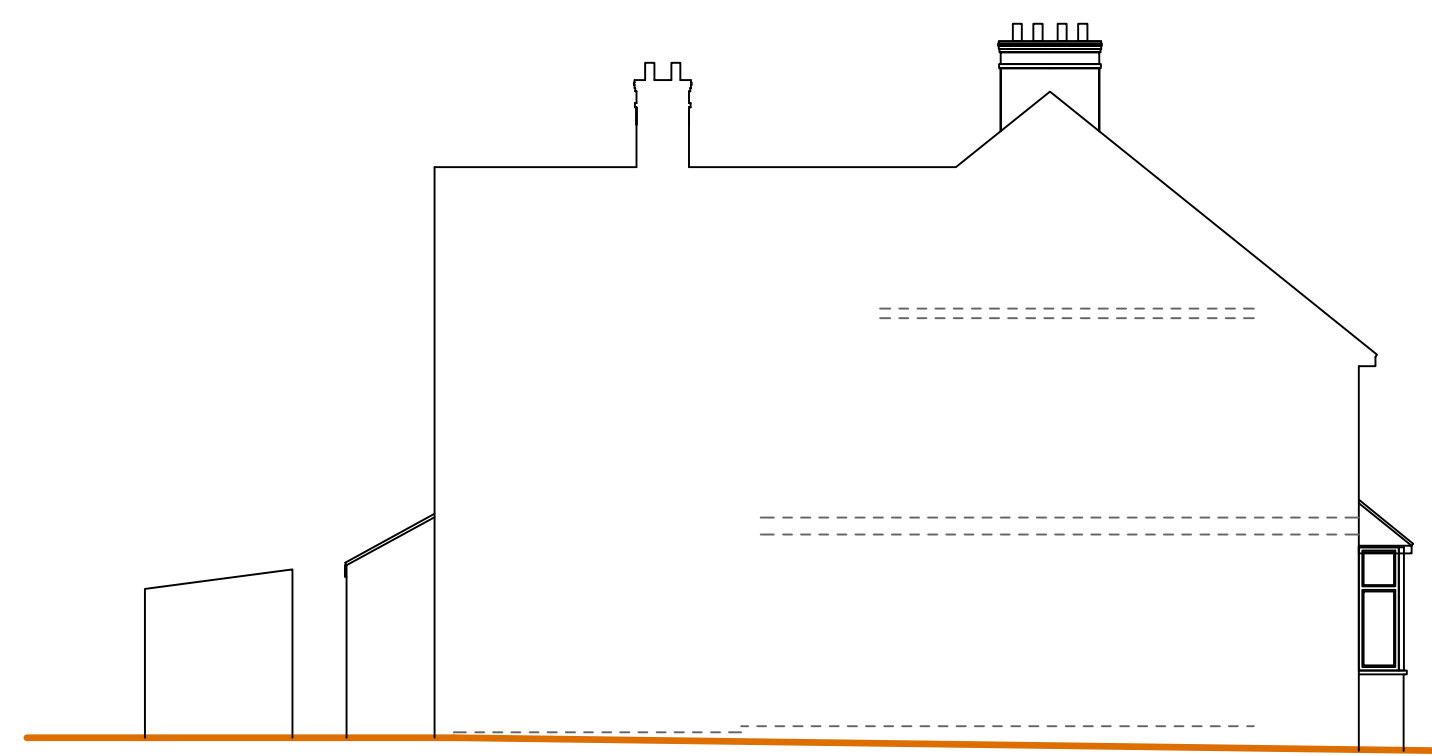

SIDE ELEVATION
AS EXISTING (1:100)




FRONT ELEVATION
AS PROPOSED (1:100)

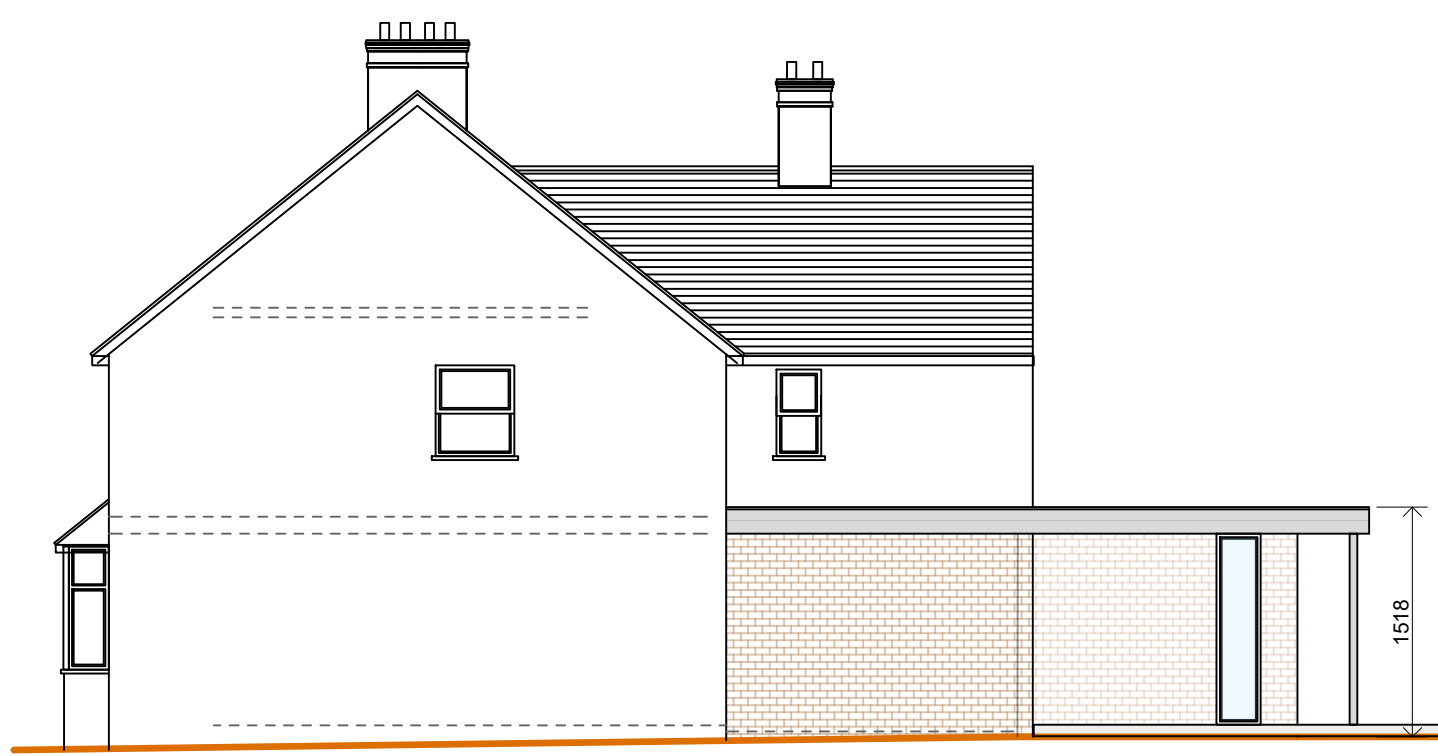

SIDE ELEVATION
AS PROPOSED (1:100)



REAR ELEVATION
AS PROPOSED (1:100)

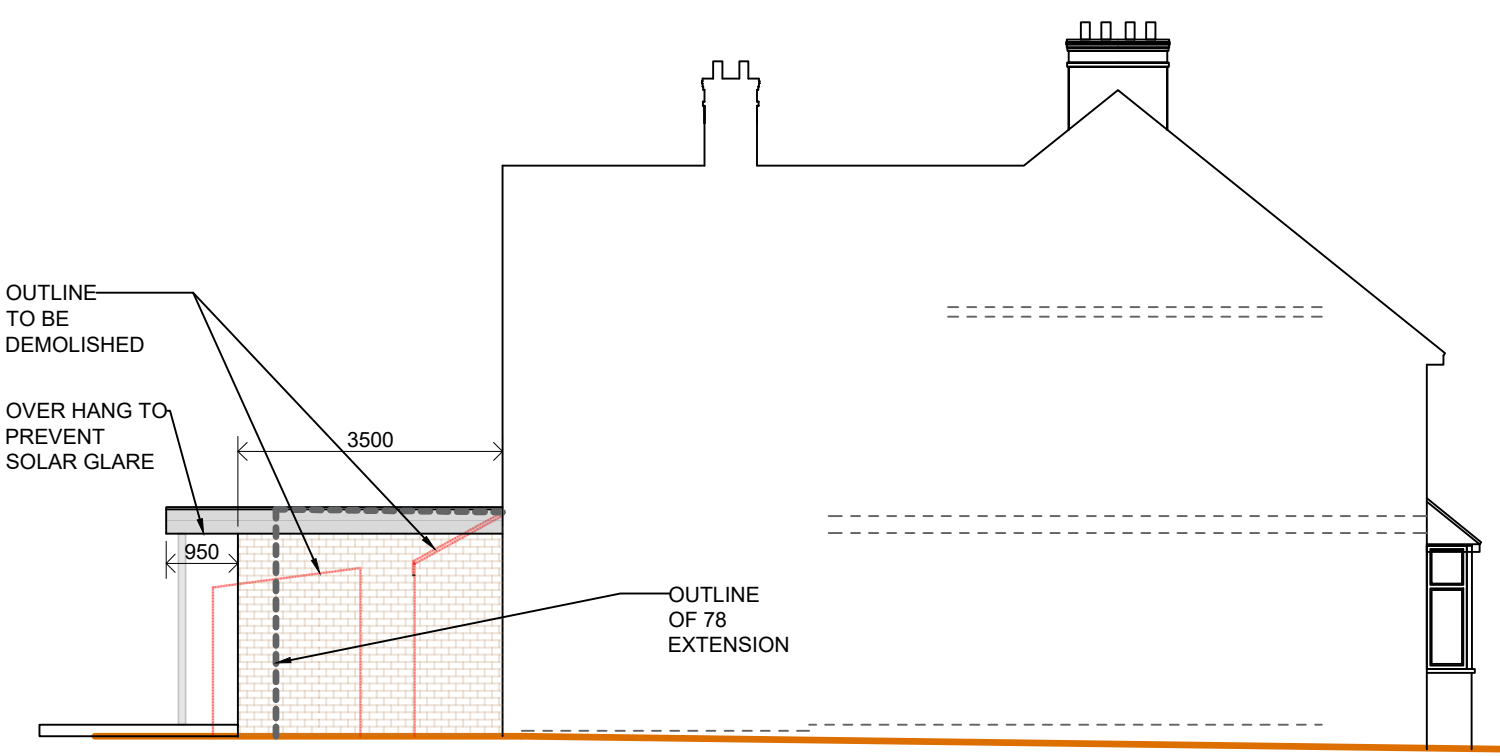

SIDE ELEVATION
AS PROPOSED (1:100)

OUTLINE
TO BE
DEMOLISHED

OVER HANG TO
PREVENT
SOLAR GLARE

3500

950

OUTLINE
OF 76
EXTENSION

