



NOTE: NOT FOR CONSTRUCTION

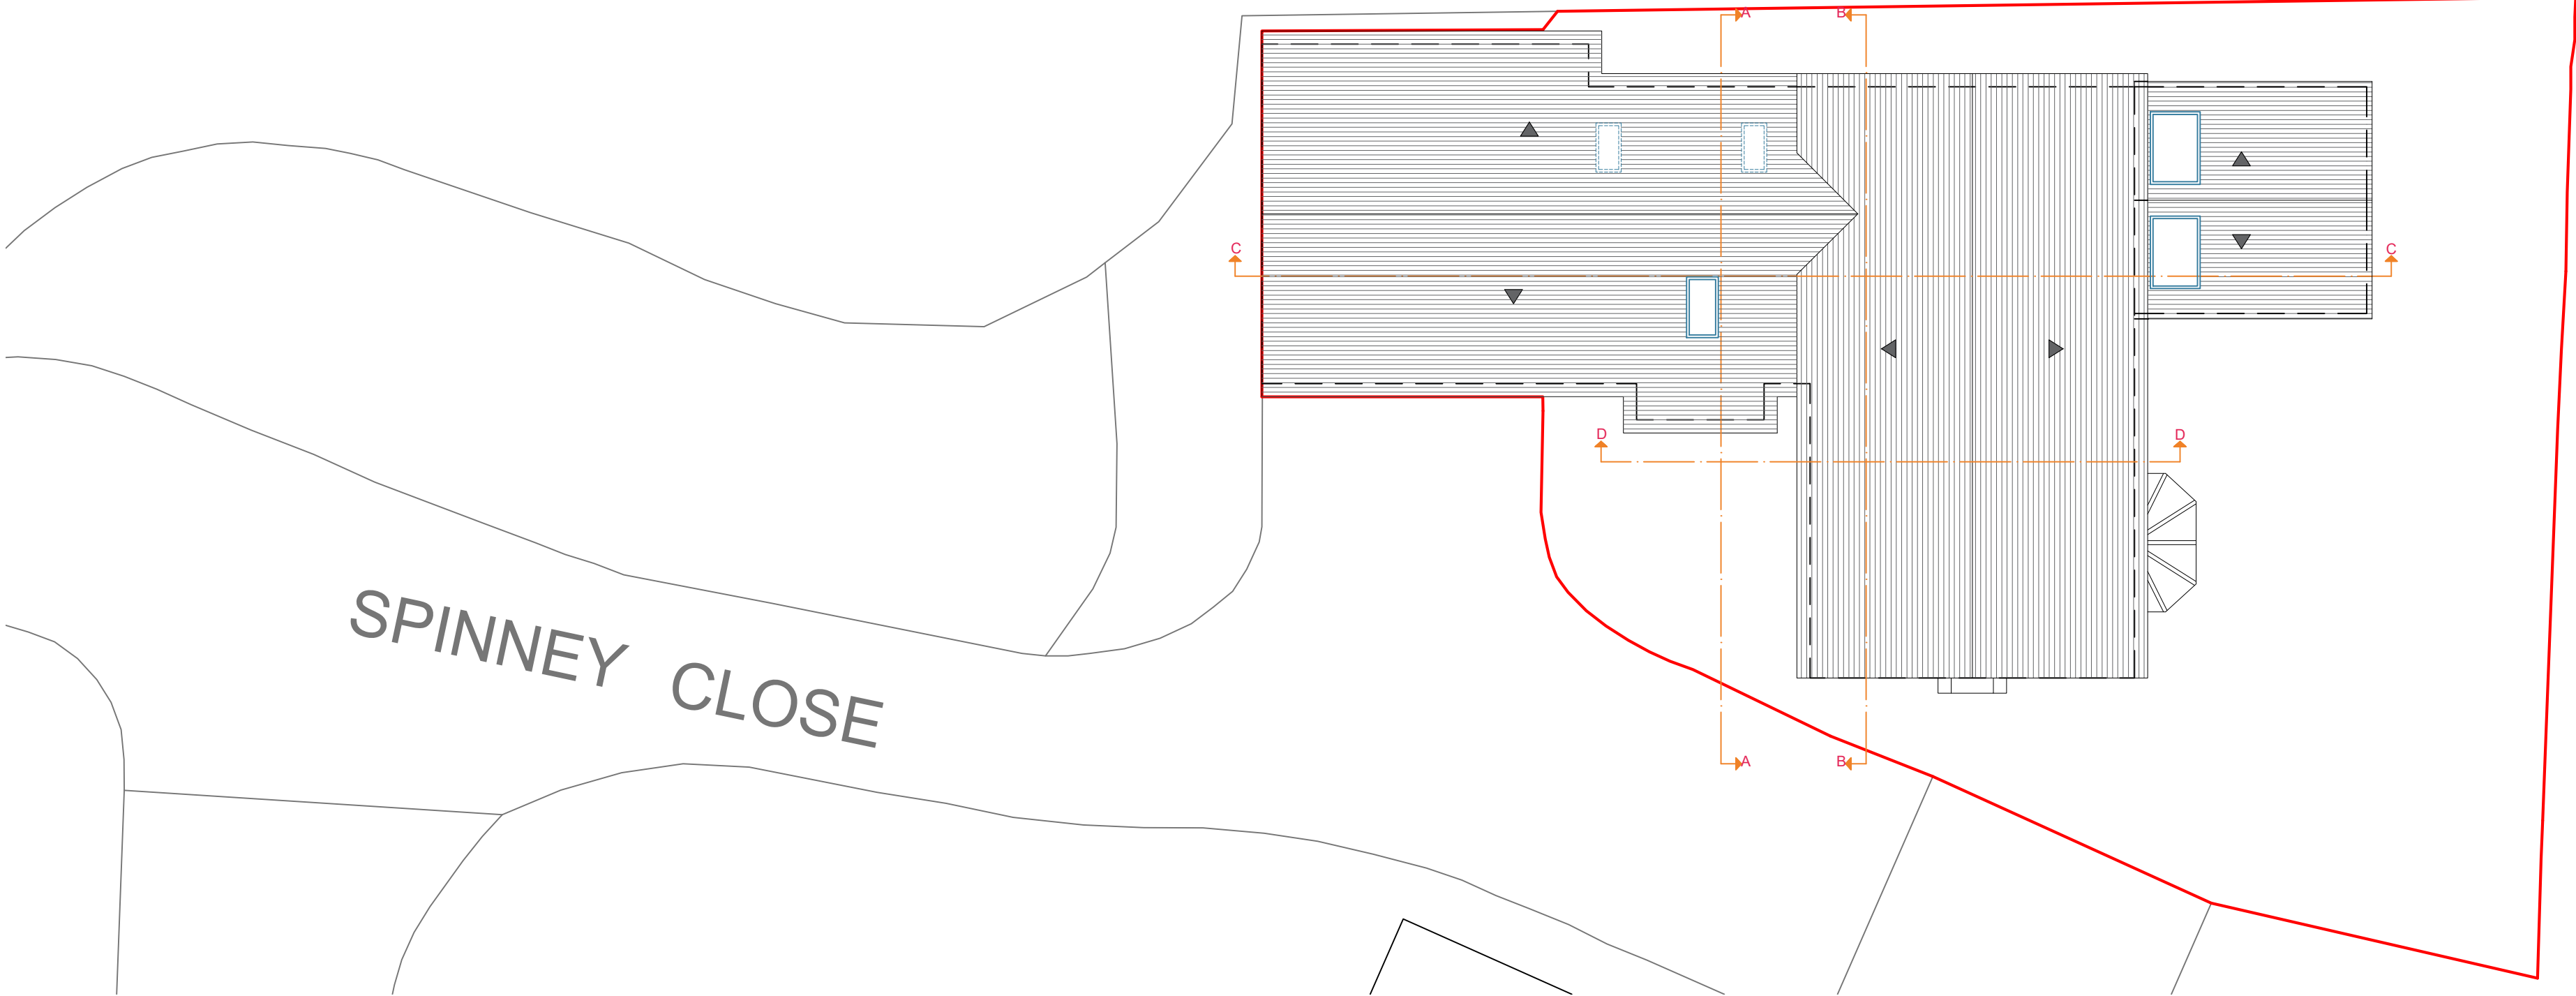


SPINNEY CLOSE


PROPOSED SITE BLOCK PLAN 1:100

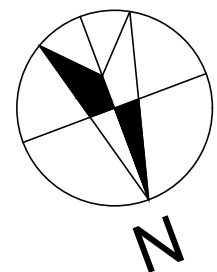

SITE LOCATION PLAN 1:1250

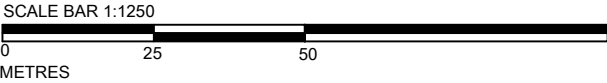

KEY: — SITE BOUNDARY

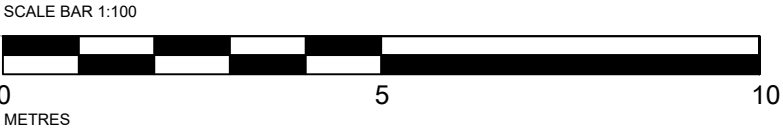

Copyright in design of this drawing is the property of BAYA

- Reproduction in whole or in part is forbidden without written permission from BAYA
- All dimensions to be cross checked on site prior to construction. Any discrepancies to be reported to BAYA immediately
- Print out to actual size.
- Copyright in design of this drawing is the property of BAYA

3 Spinney Close SG4 9PD
Date:13/08/2024
Scale: As noted @ A2
Drawing Code: 3/SC-02
Revision: R1
Amended Site Block Plan



0800 246 5779 info@bayadesign.co.uk
13 Clifton Vale, Bristol, BS8 4PT