

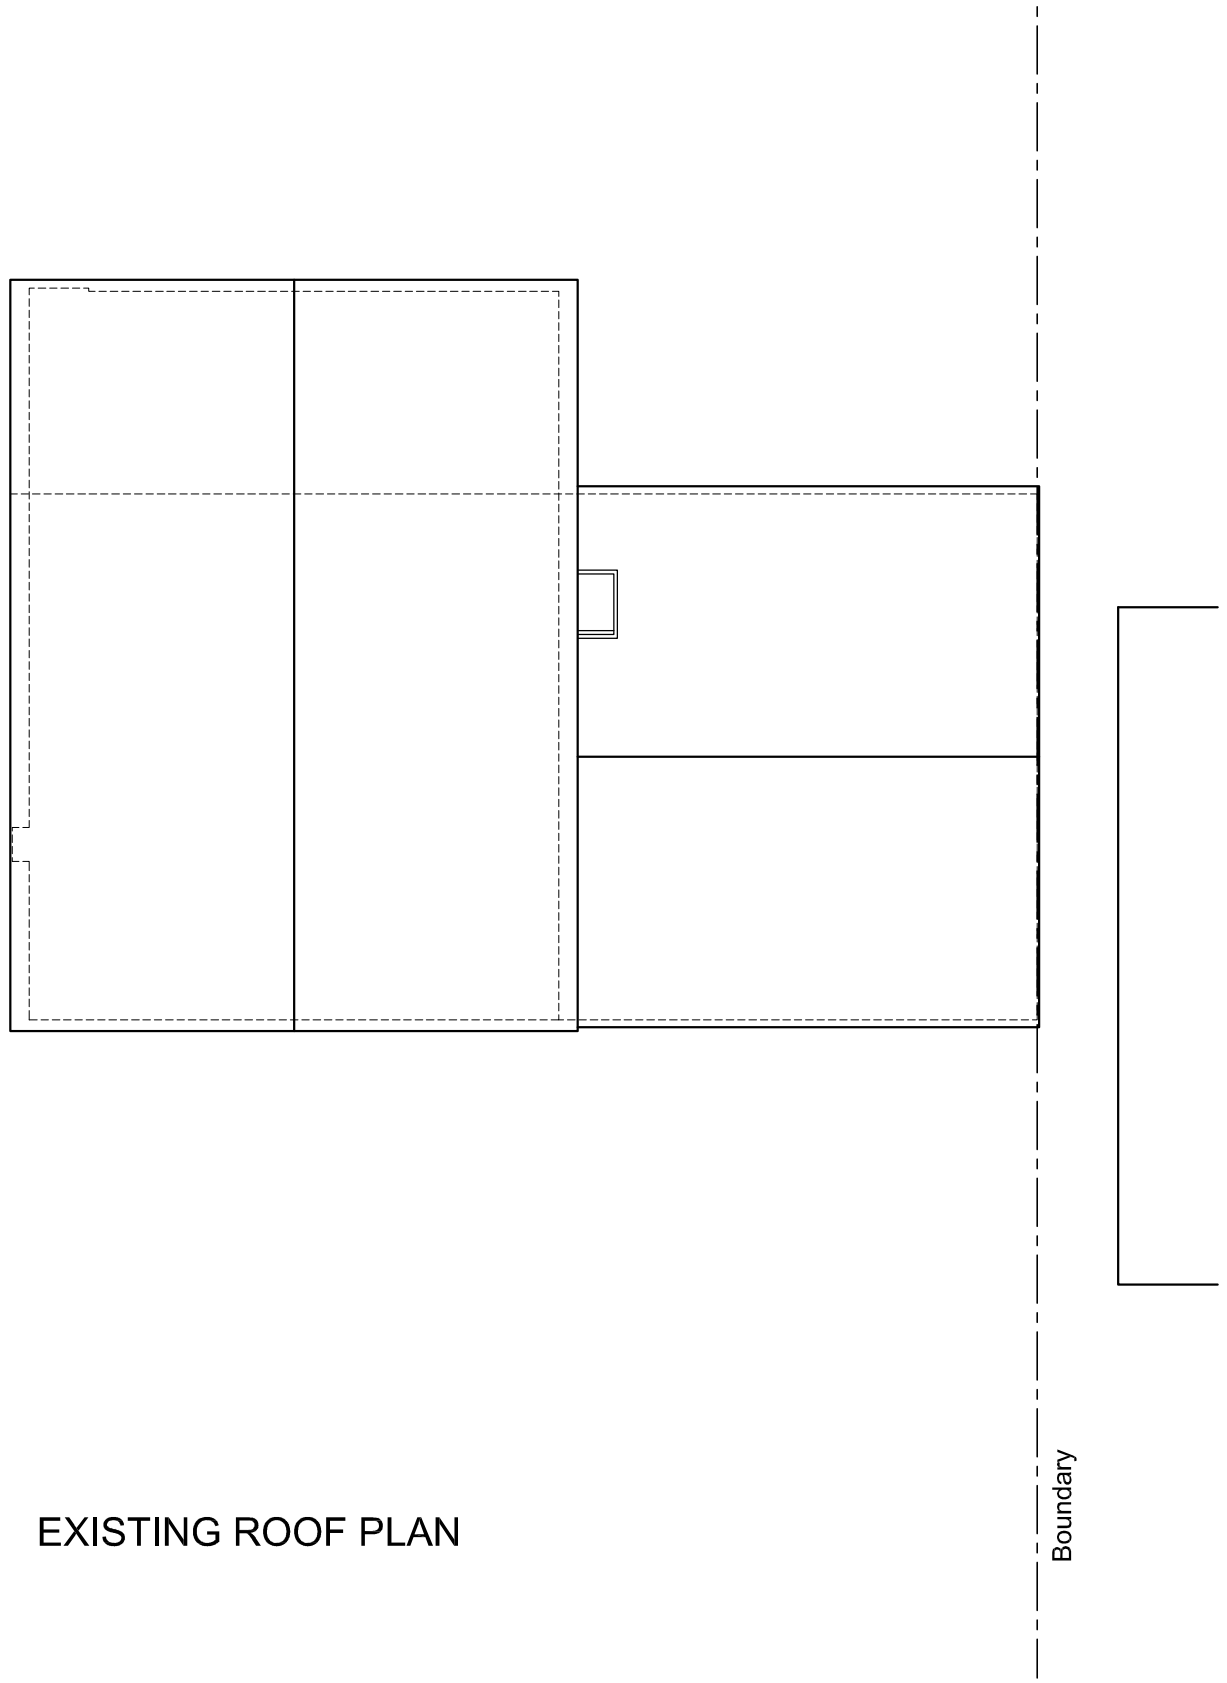



EXISTING ROOF PLAN

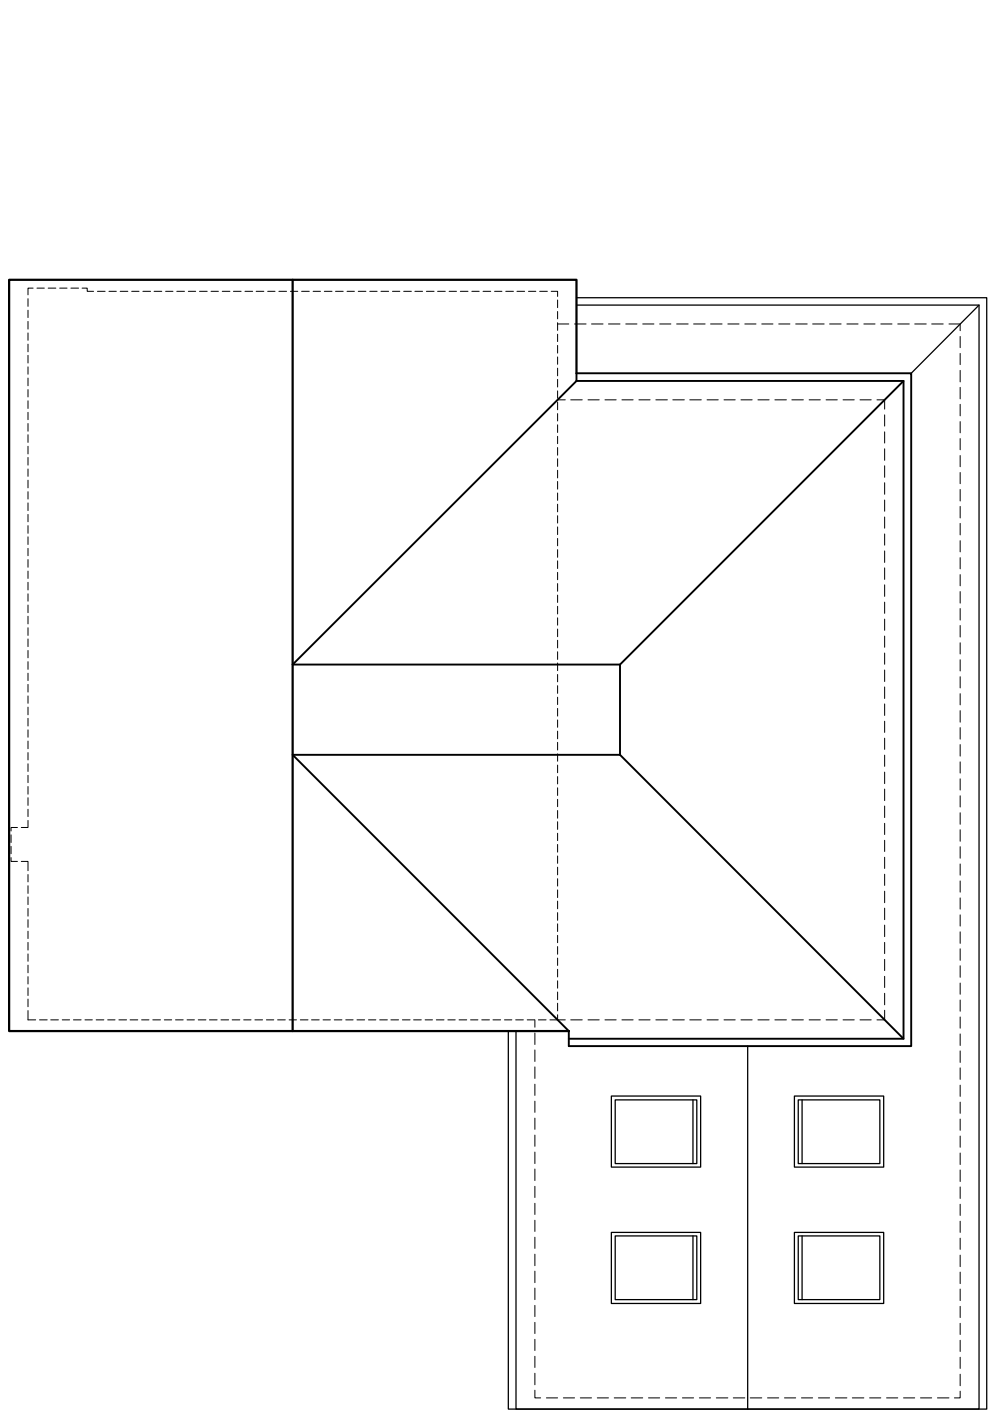

PROPOSED ROOF PLAN

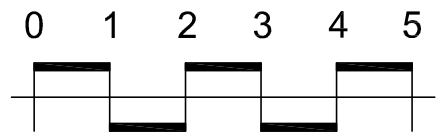

Scale 1:100

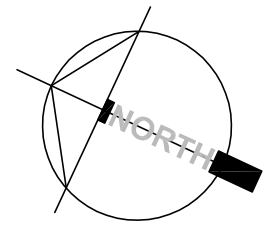

Boundary

Boundary

2-STOREY SIDE & SINGLE STOREY REAR EXTENSIONS AT:
23 CASHIO LANE, LETCHWORTH GC, HERTS SG6 1AY

EXISTING & PROPOSED ROOF PLANS
1:100 @ A3
APR 2018

PL.07