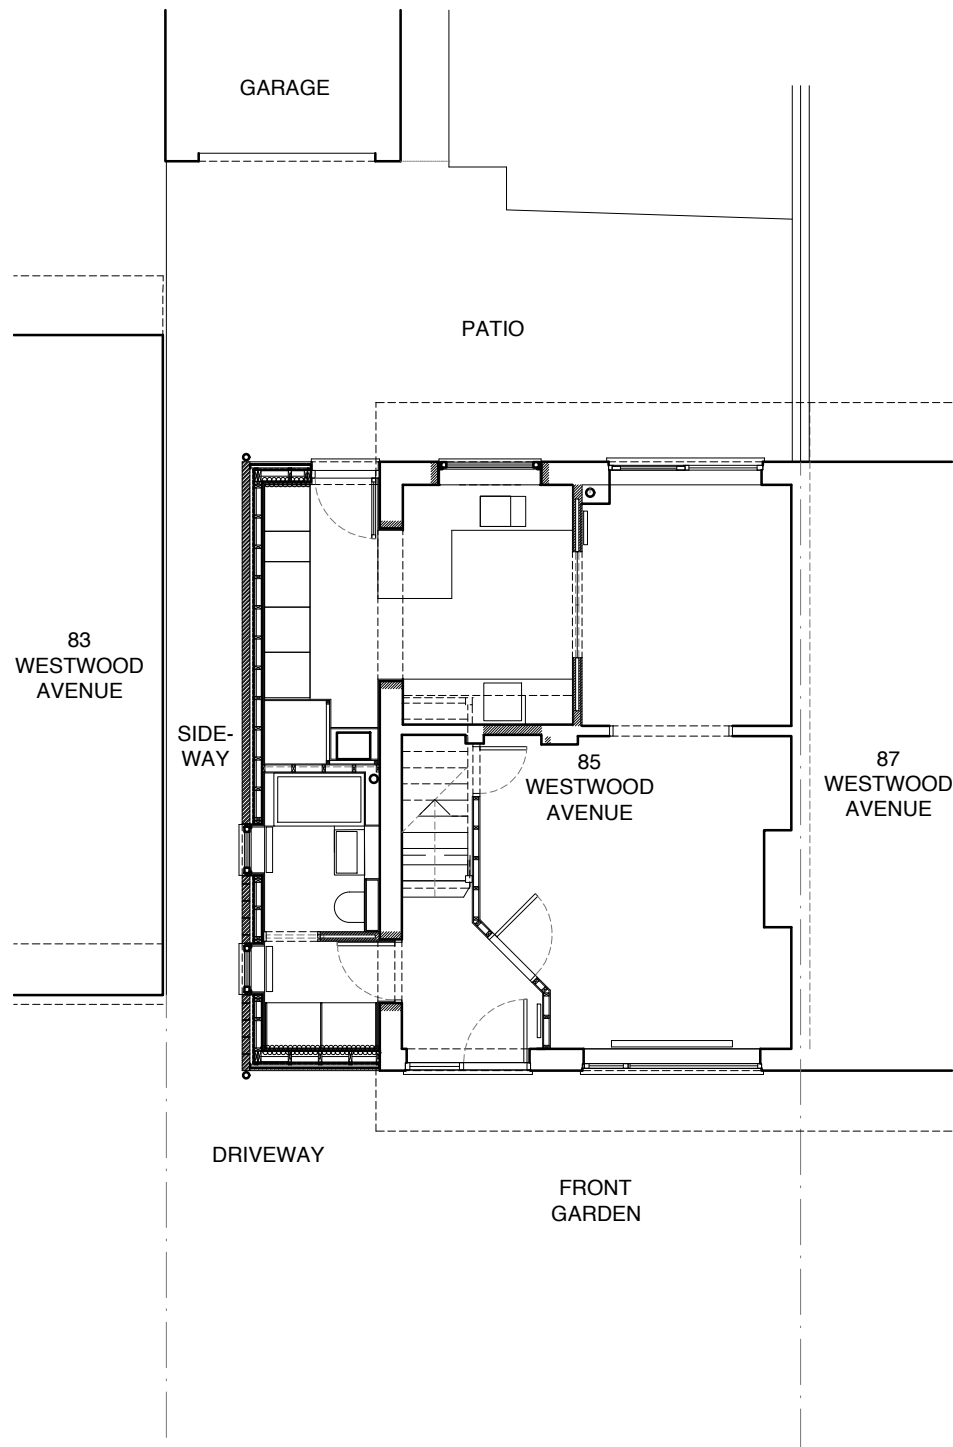


PROJECT NAME: 85 WESTWOOD AVENUE	
DRAWING NAME: PROPOSED BLOCK PLAN	
DRAWING NUMBER: 85WA/100	REVISION:
DATE: MAY 2026	SCALE: 1:100 @ A3