



COPYRIGHT AND OWNERSHIP OF THIS DRAWING IS VESTED IN JAMES A. KEANEY ASSOCIATES WHOSE PRIOR WRITTEN CONSENT IS REQUIRED FOR ITS REPRODUCTION/PUBLICATION IN ANY FORM. ANY UNAUTHORIZED REPRODUCTION OR PUBLICATION OF THIS DRAWING WITHOUT THE WRITTEN CONSENT OF JAMES A. KEANEY ASSOCIATES, DO NOT SCALE EXCEPT FOR THE PURPOSES OF PLANNING.

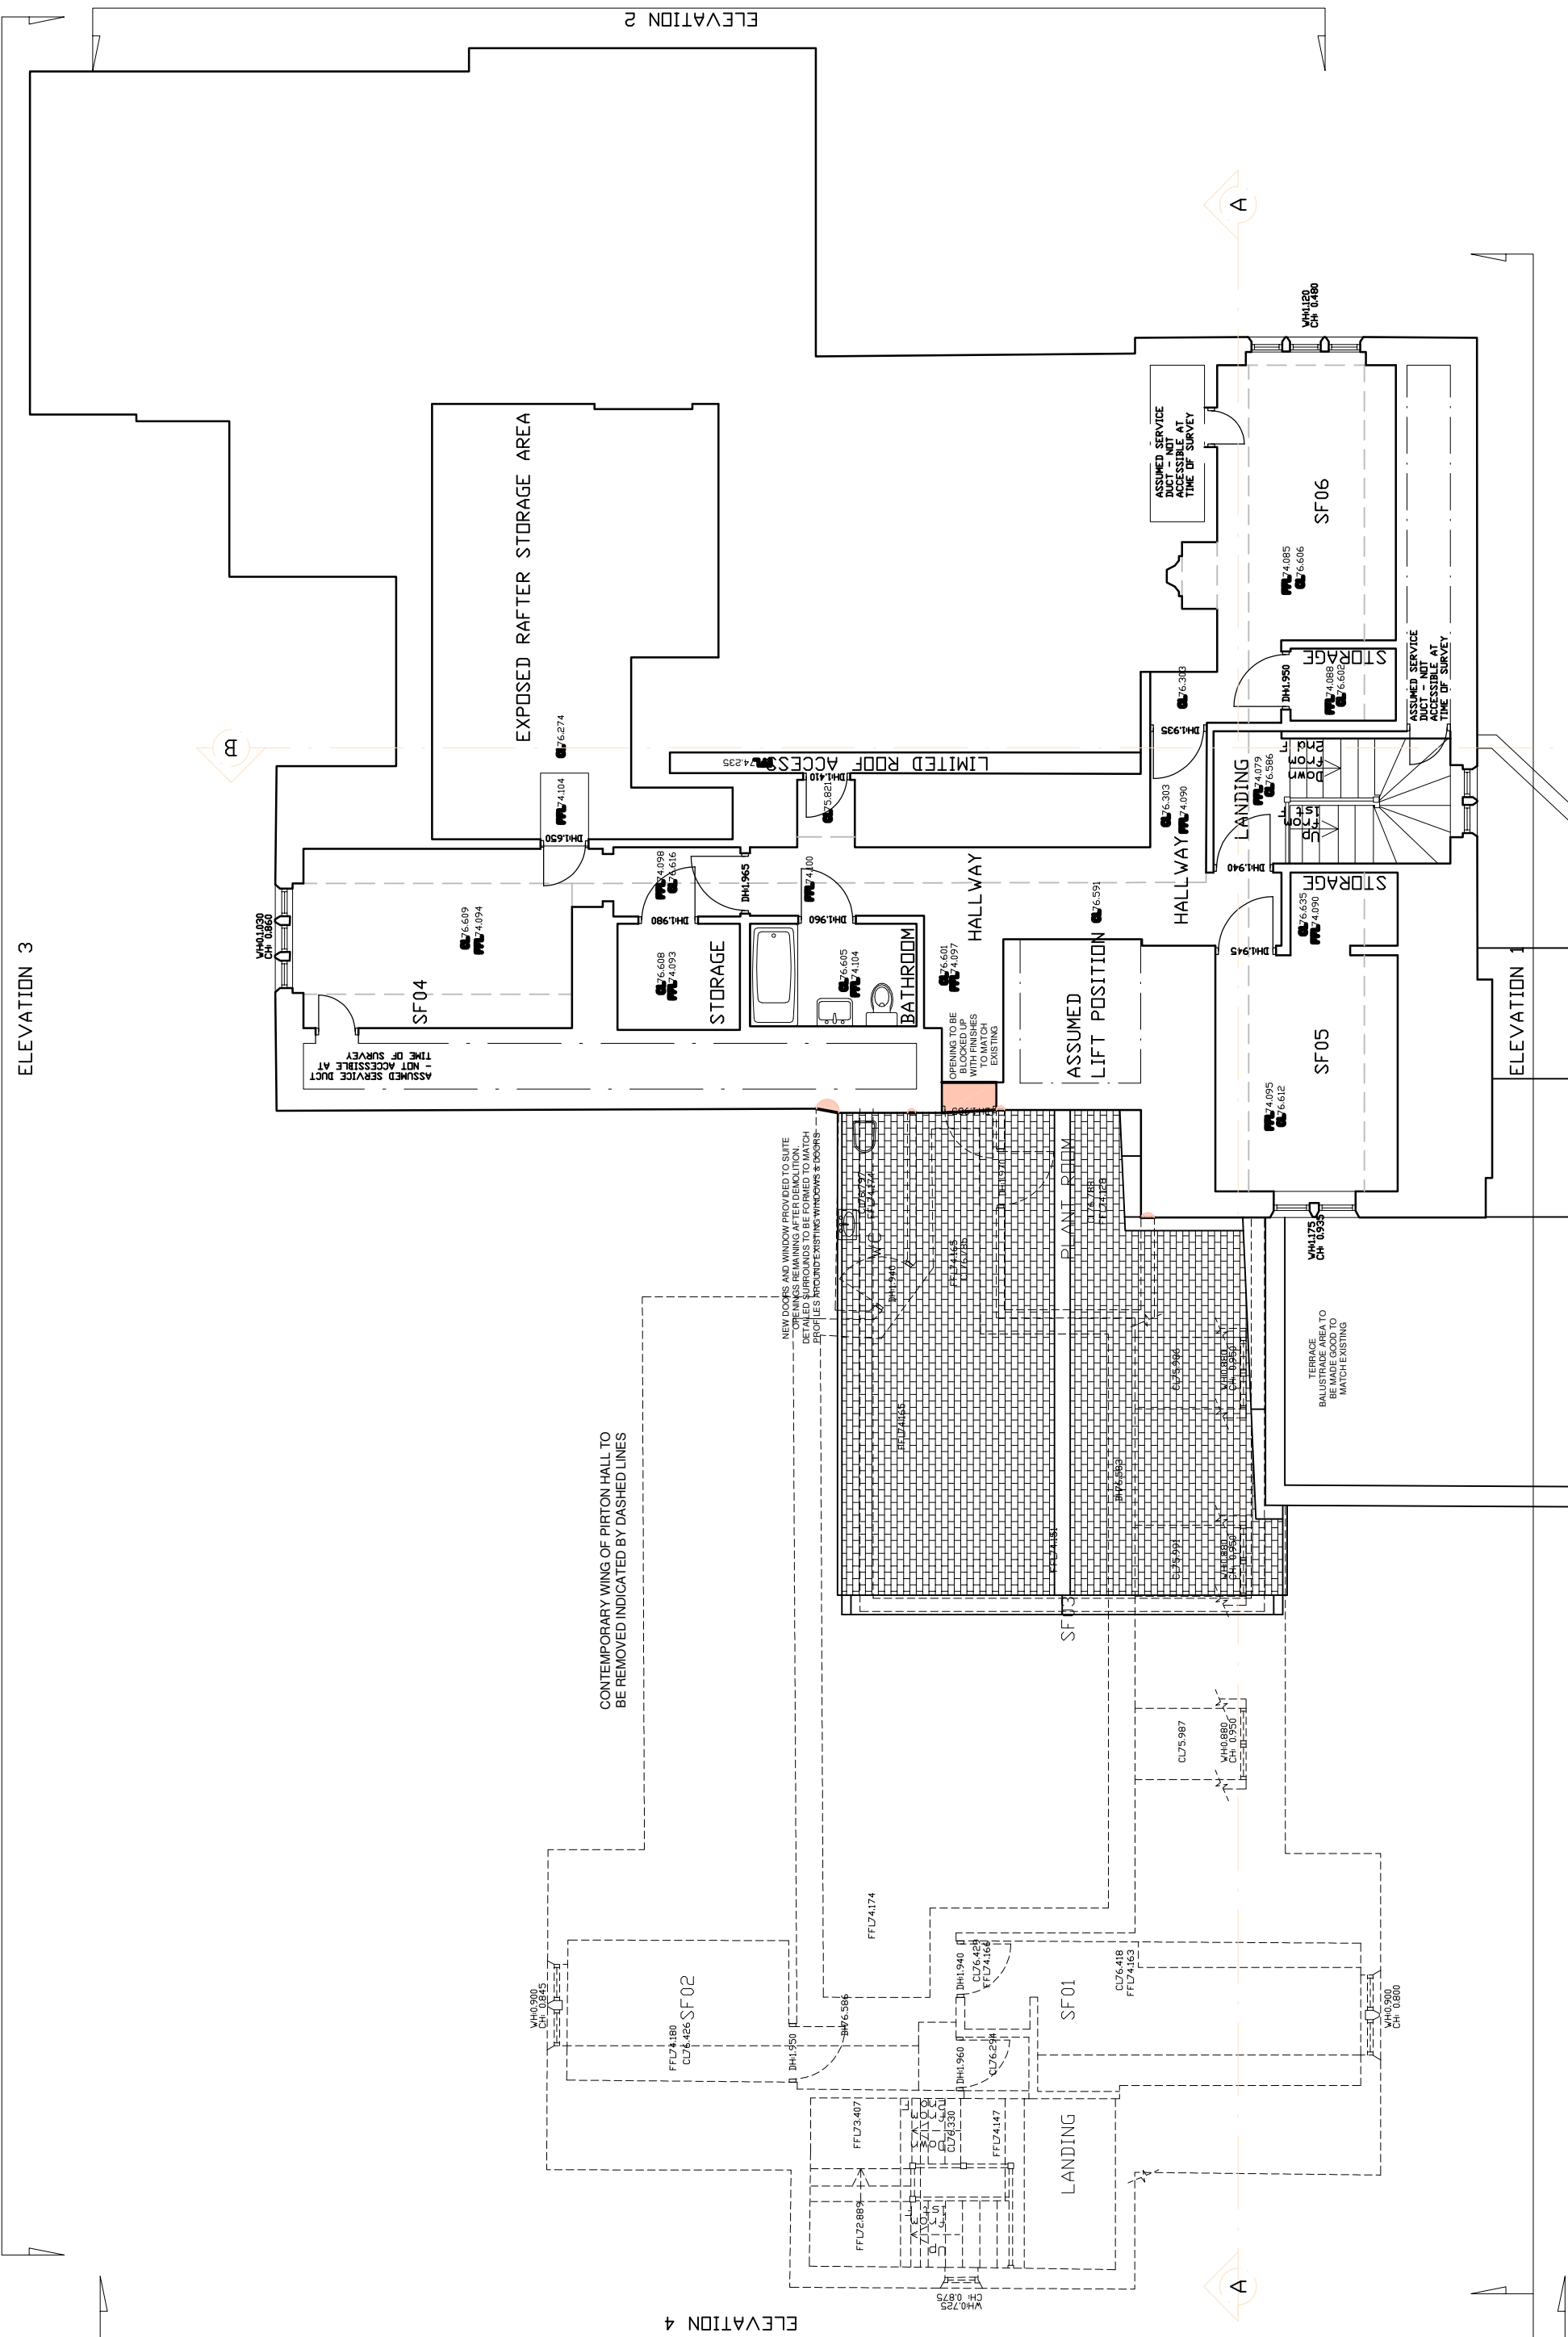


SECOND FLOOR

0 1 2 3
SCALE - METRES

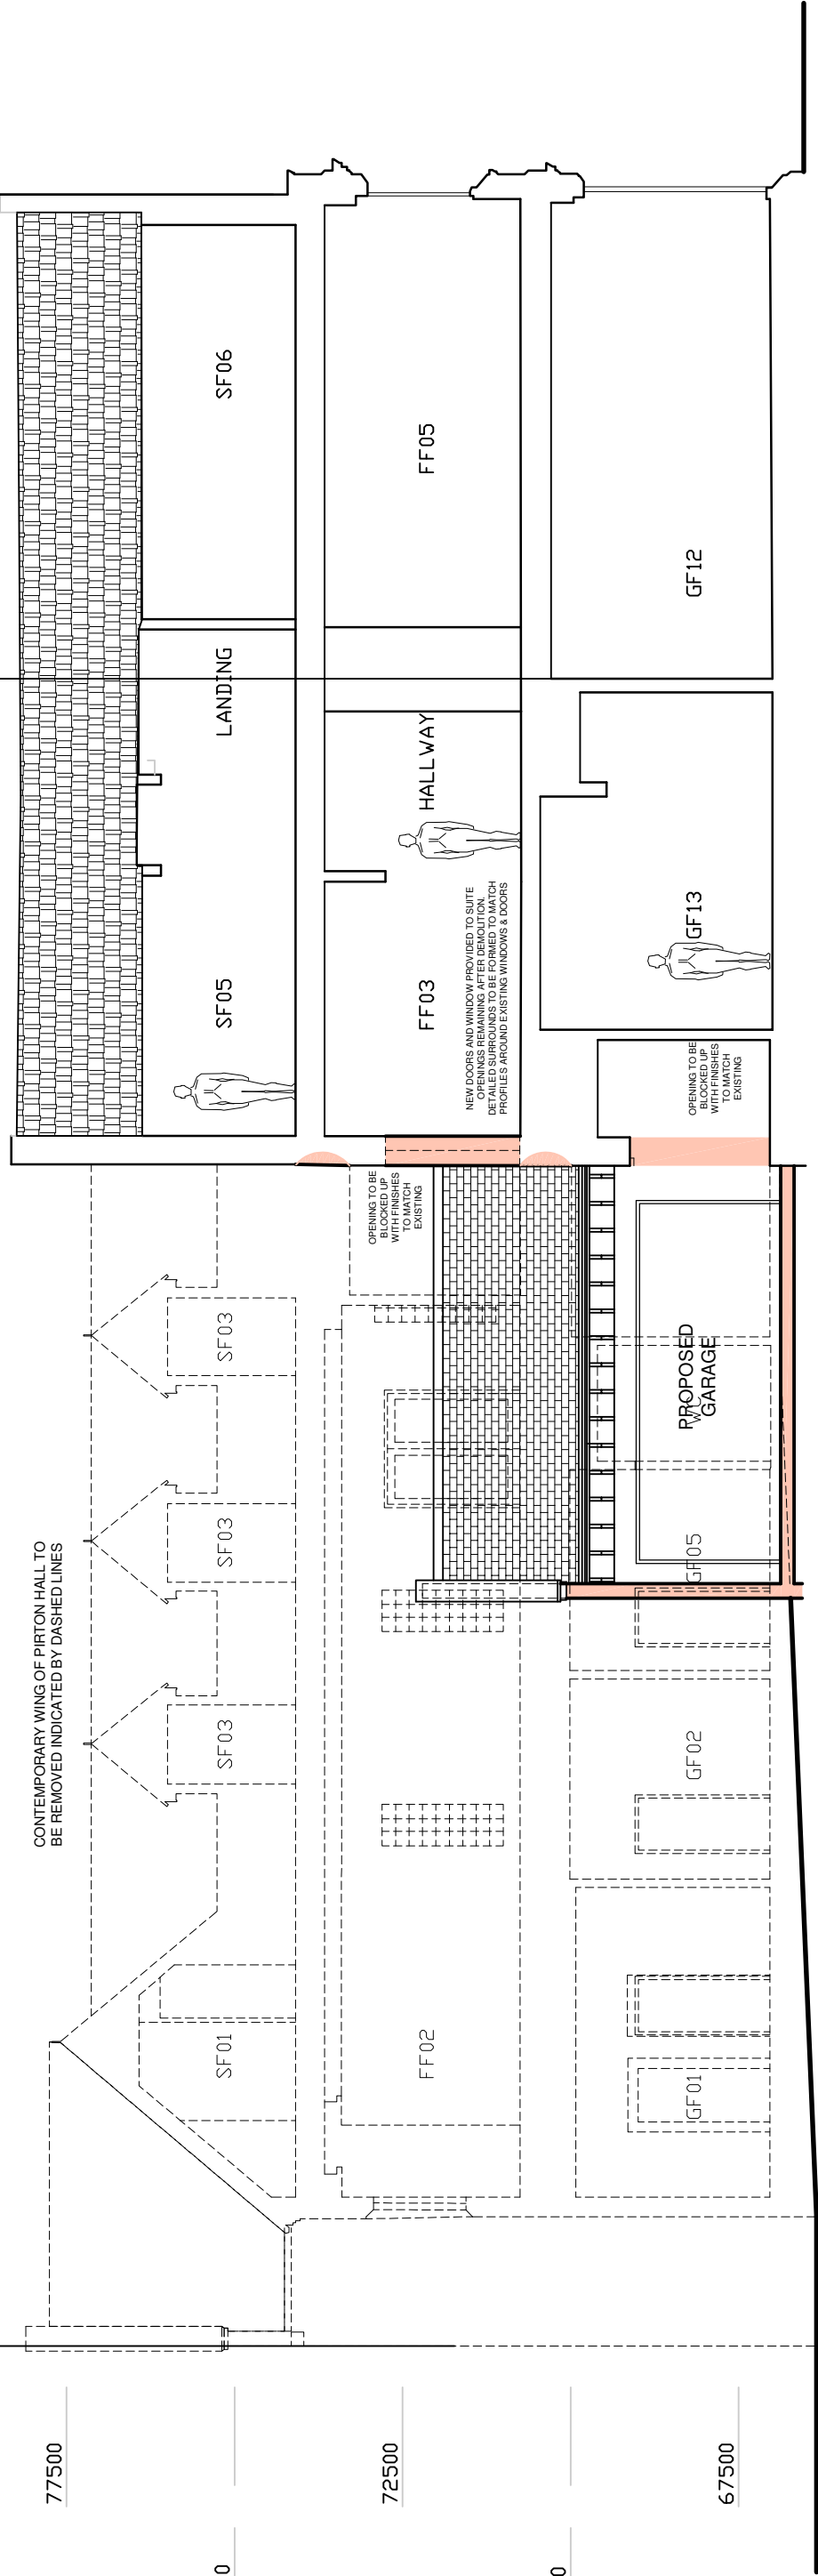

SECTION A-A

0 1 2 3
SCALE - METRES

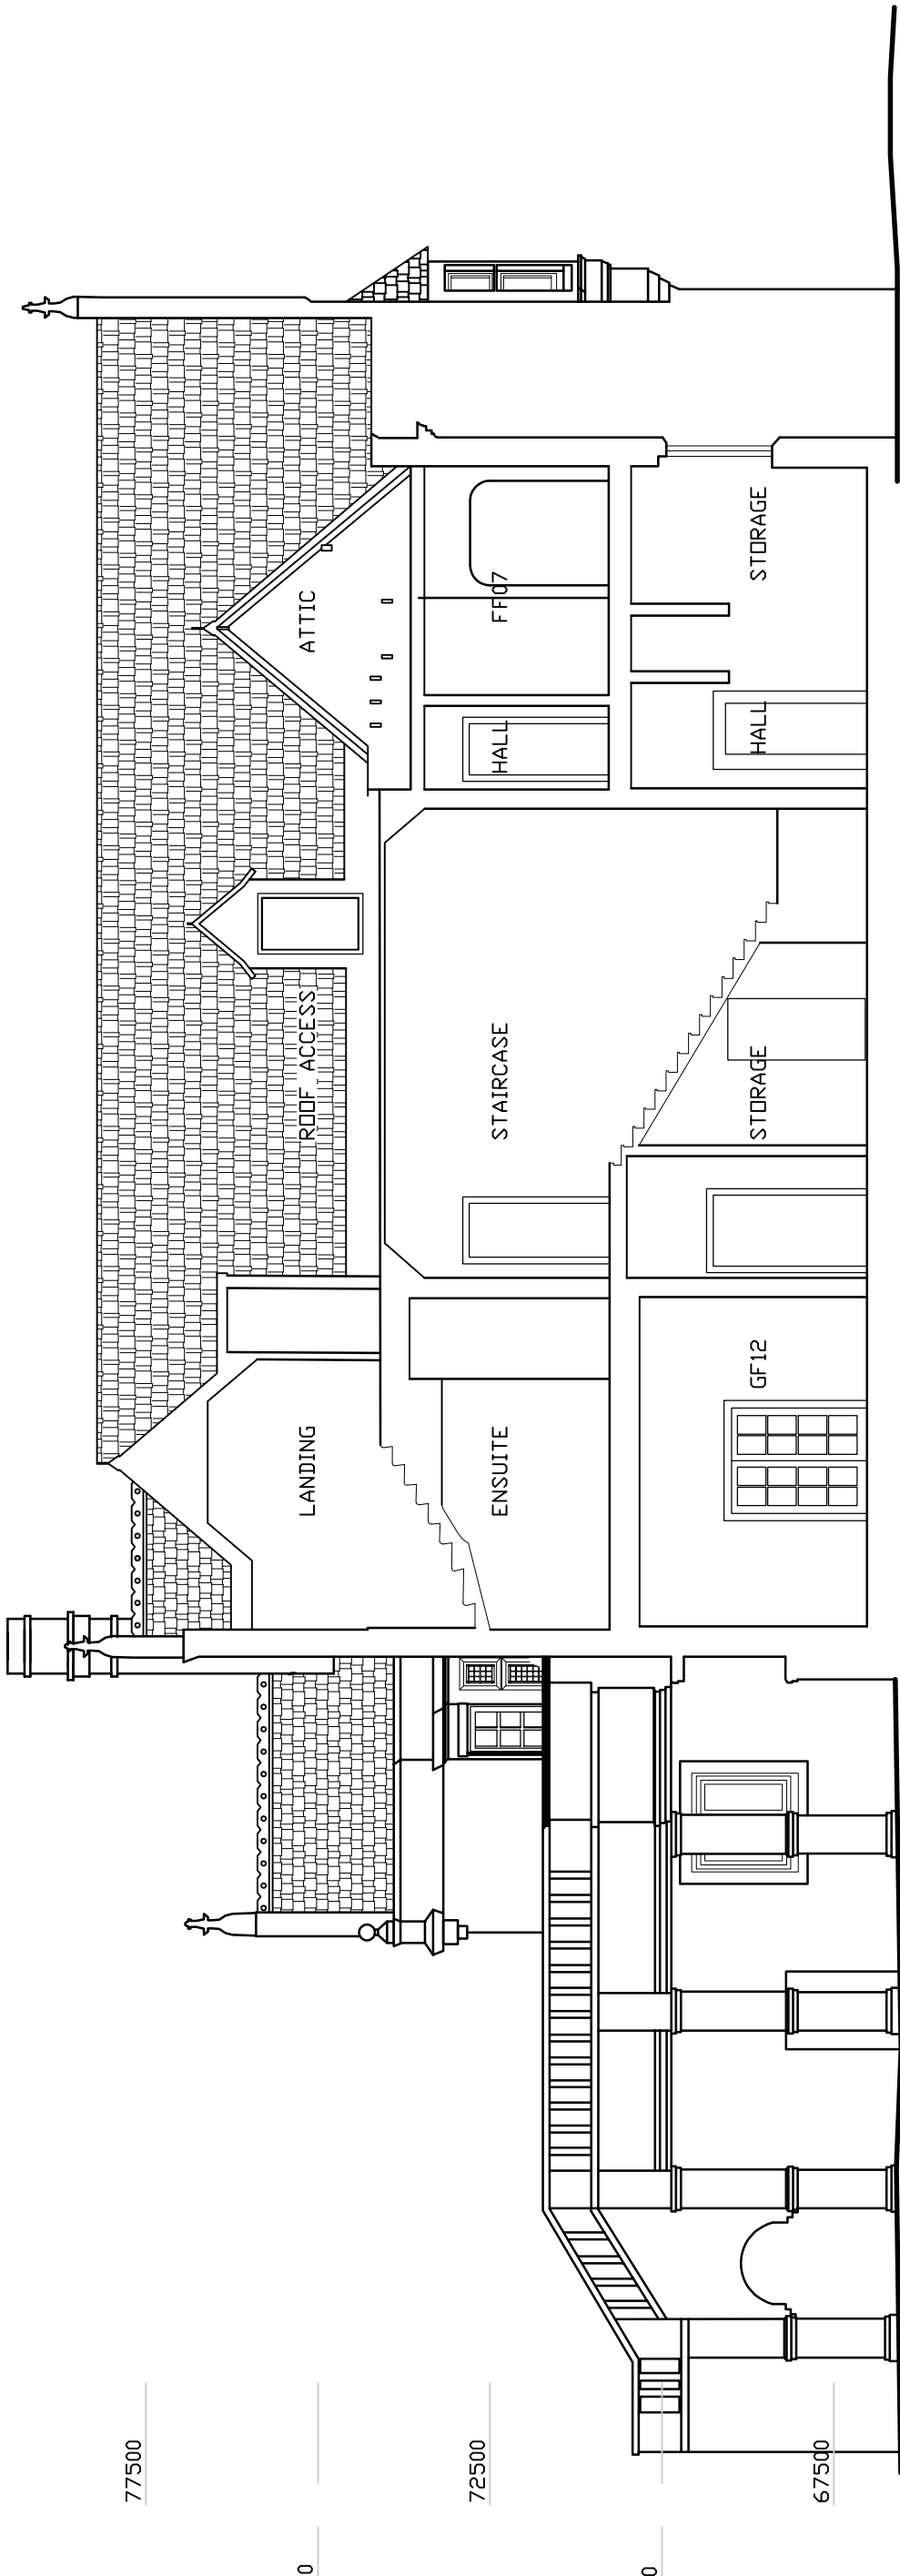

SECTION B-B

0 1 2 3
SCALE - METRES

A. 25.08.26 SCALE BARS ADDED.

PROJECT	PROPOSED DEVELOPMENT.	SCALE	1:100@A1.
LOCATION	PIETON HALL, SHILLINGTON ROAD, PIETON, HERTFORDSHIRE, SG5 5HB.	DESIGN	J.A. KEANEY.
CLIENT	GILL-HUDSON HOMES LTD.	DATE	JULY 2026.
TITLE	PROP. PH SECOND FLOOR & SECTIONS.	PURPOSE	PLANNING.
DRAWING NUMBER	2414.PL.04A		

