


COPYRIGHT AND OWNERSHIP OF THIS DRAWING IS VESTED IN JAMES A. KEANEY ASSOCIATES WHOSE PRIOR WRITTEN CONSENT IS REQUIRED FOR ITS REPRODUCTION/PUBLICATION IN ANY FORM. UNLESS OTHERWISE STATED, THE DRAWING IS THE PROPERTY OF JAMES A. KEANEY ASSOCIATES. DO NOT SCALE EXCEPT FOR THE PURPOSES OF PLANNING.

CONTEMPORARY WINGS OF PIETON HALL TO BE REMOVED INDICATED BY DASHED LINES

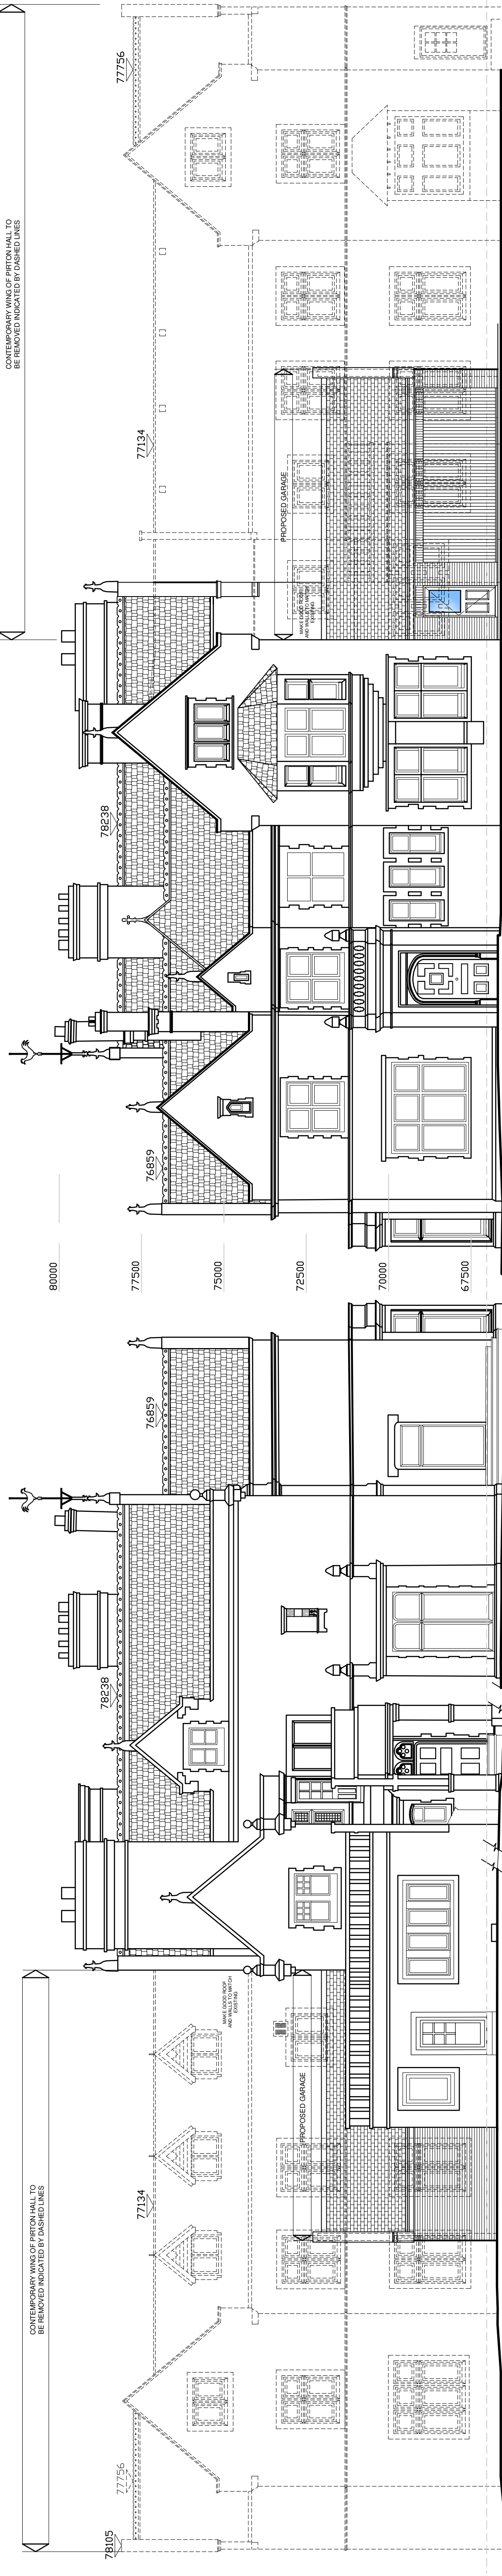


ELEVATION 1

0 1 2 3
SCALE - METRES

ELEVATION 3

0 1 2 3
SCALE - METRES


CONTEMPORARY WINGS OF PIETON HALL TO BE REMOVED INDICATED BY DASHED LINES

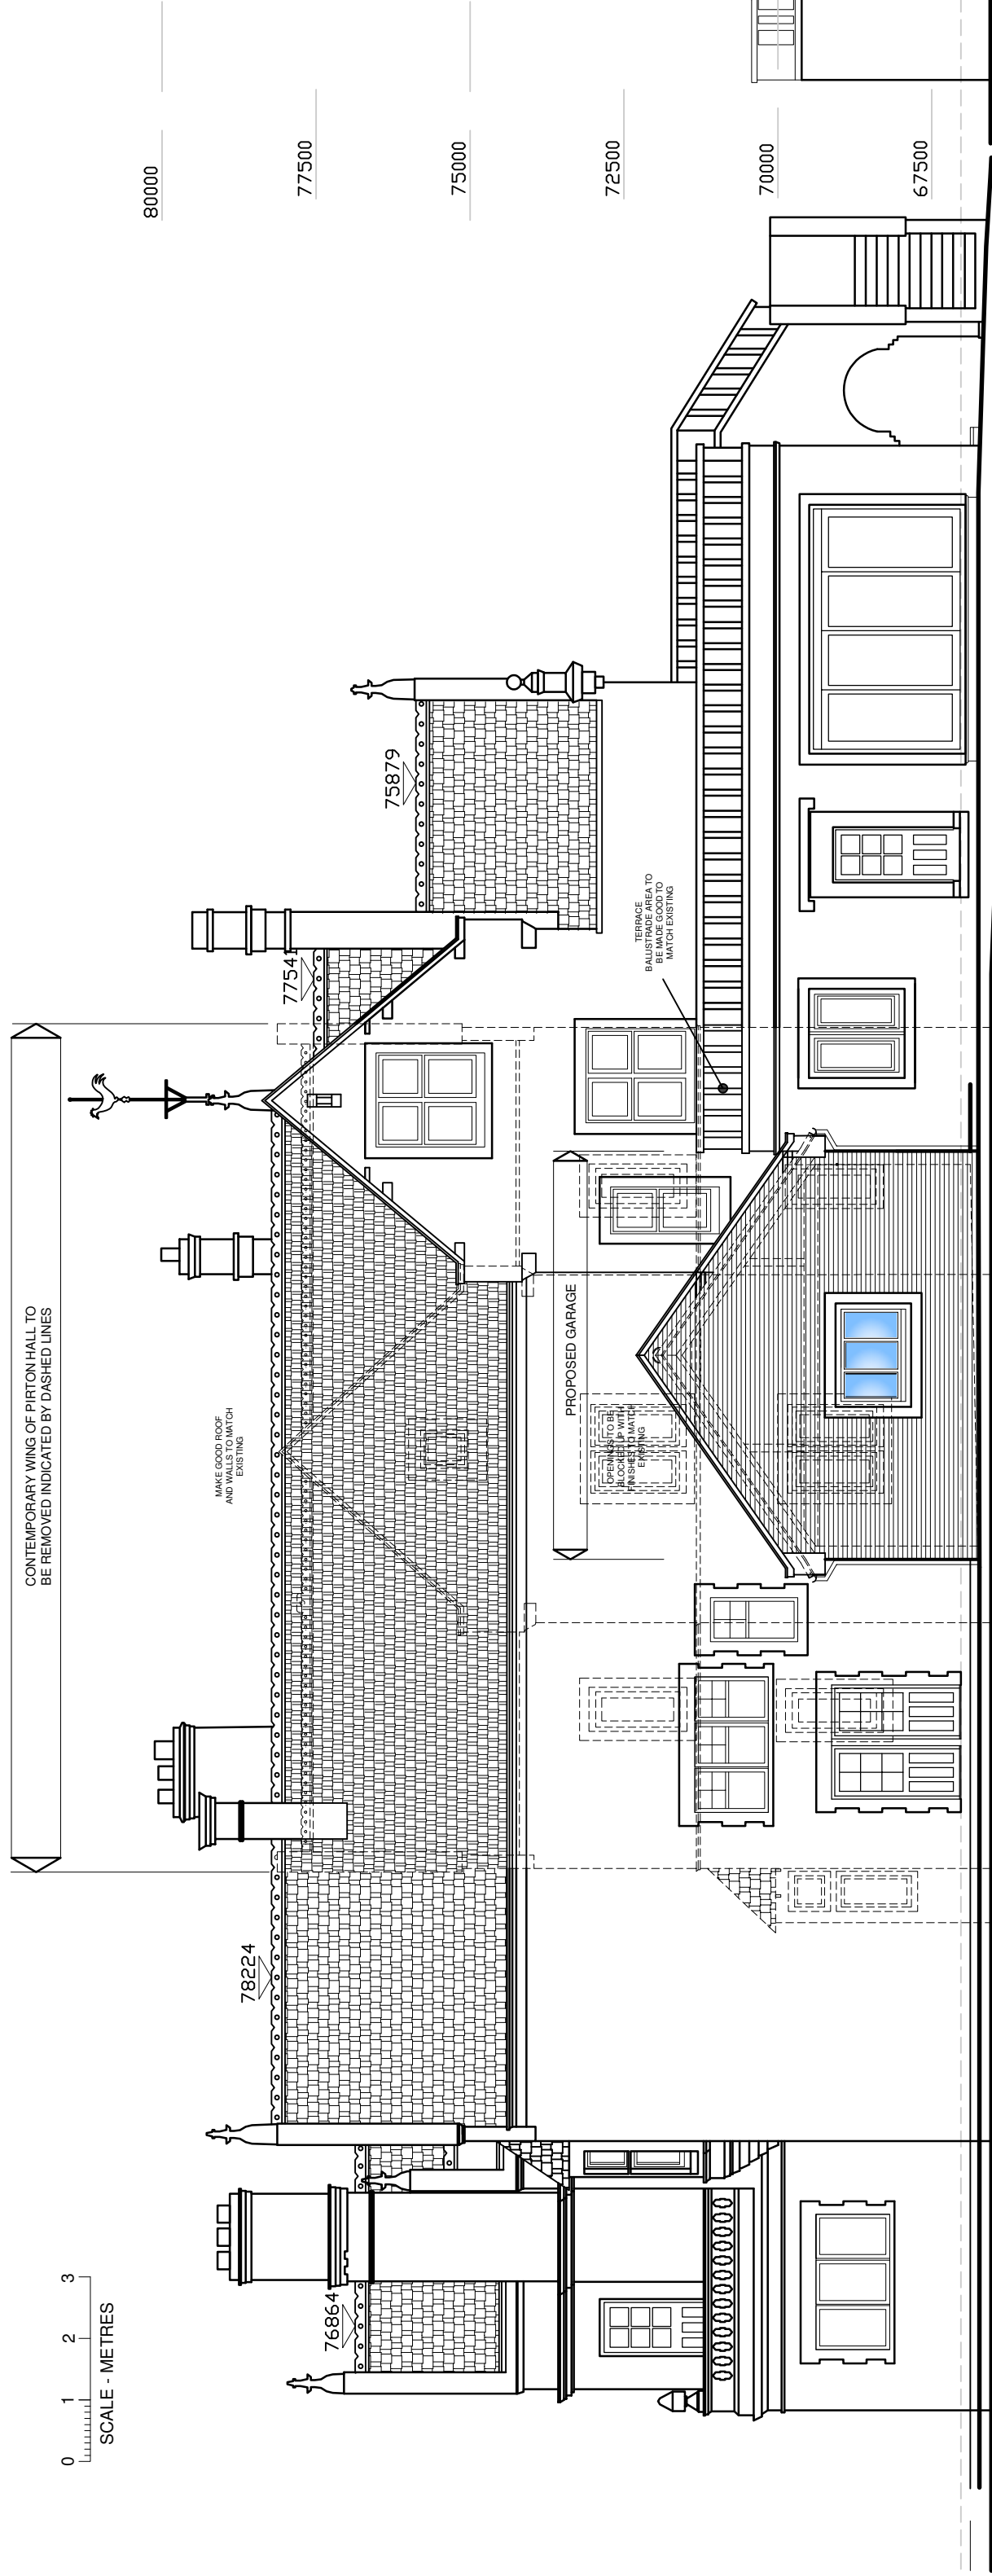

ELEVATION 4


0 1 2 3
SCALE - METRES

CONTEMPORARY WINGS OF PIETON HALL TO BE REMOVED INDICATED BY DASHED LINES

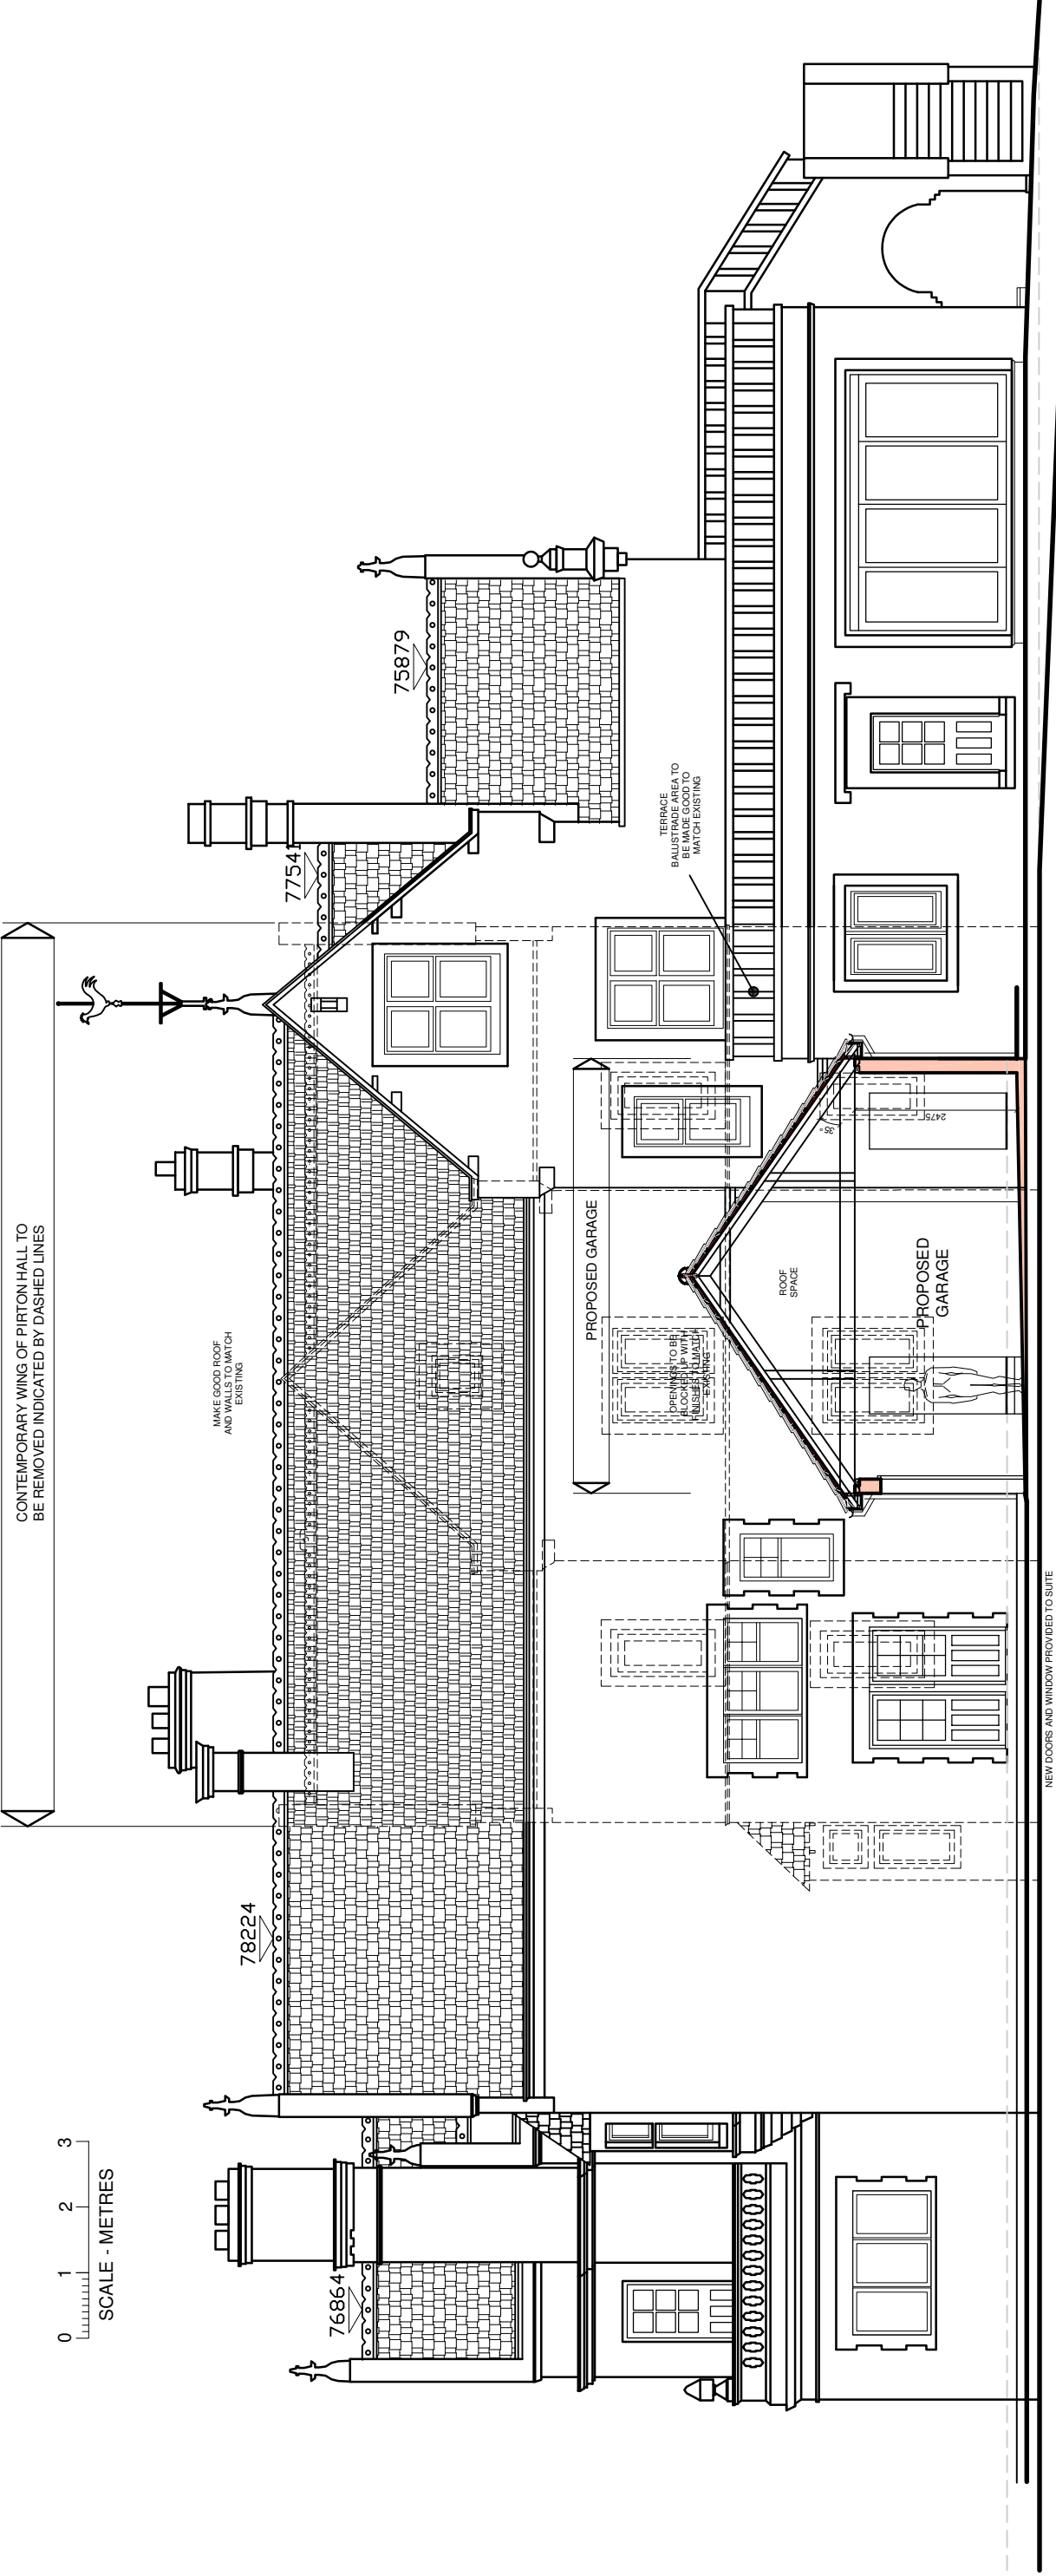

PROPOSED GARAGE SECTION

0 1 2 3
SCALE - METRES

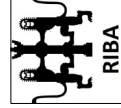

PLANNING APPLICATION

A. 25.08.26 SCALE BARS ADDED.

PROJECT

PROPOSED DEVELOPMENT.

SCALE

1:100@A1.

DESIGN

J.A. KEANEY.

LOCATION

PIETON HALL, SHILLINGTON ROAD, PIETON, HERTFORDSHIRE, SG5 5HB.

CLIENT

GILL-HUDSON HOMES LTD.

DATE

JULY 2026.

TITLE

PROP. PH. ELEVATIONS.

DRAWING NUMBER

2414.PL.05A

James A. Keaney Associates
Architectural Technology • Project Management
48, Upper Mount Street, Dublin 2, Ireland, D02 F863.
307, Sharnahoe Road, Sharnahoe, Bedfordshire, England, LU8 3PP.
• Telephone: +353 (0) 1 861 6637
• Email: james@jaka-architecture.com
• UK Mobile: +44 (0) 7892 084829
• Web: www.jaka-architecture.com