

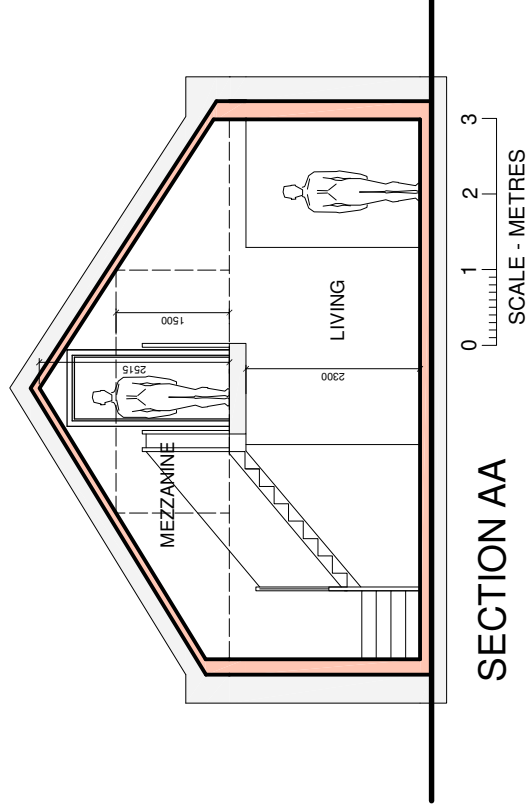
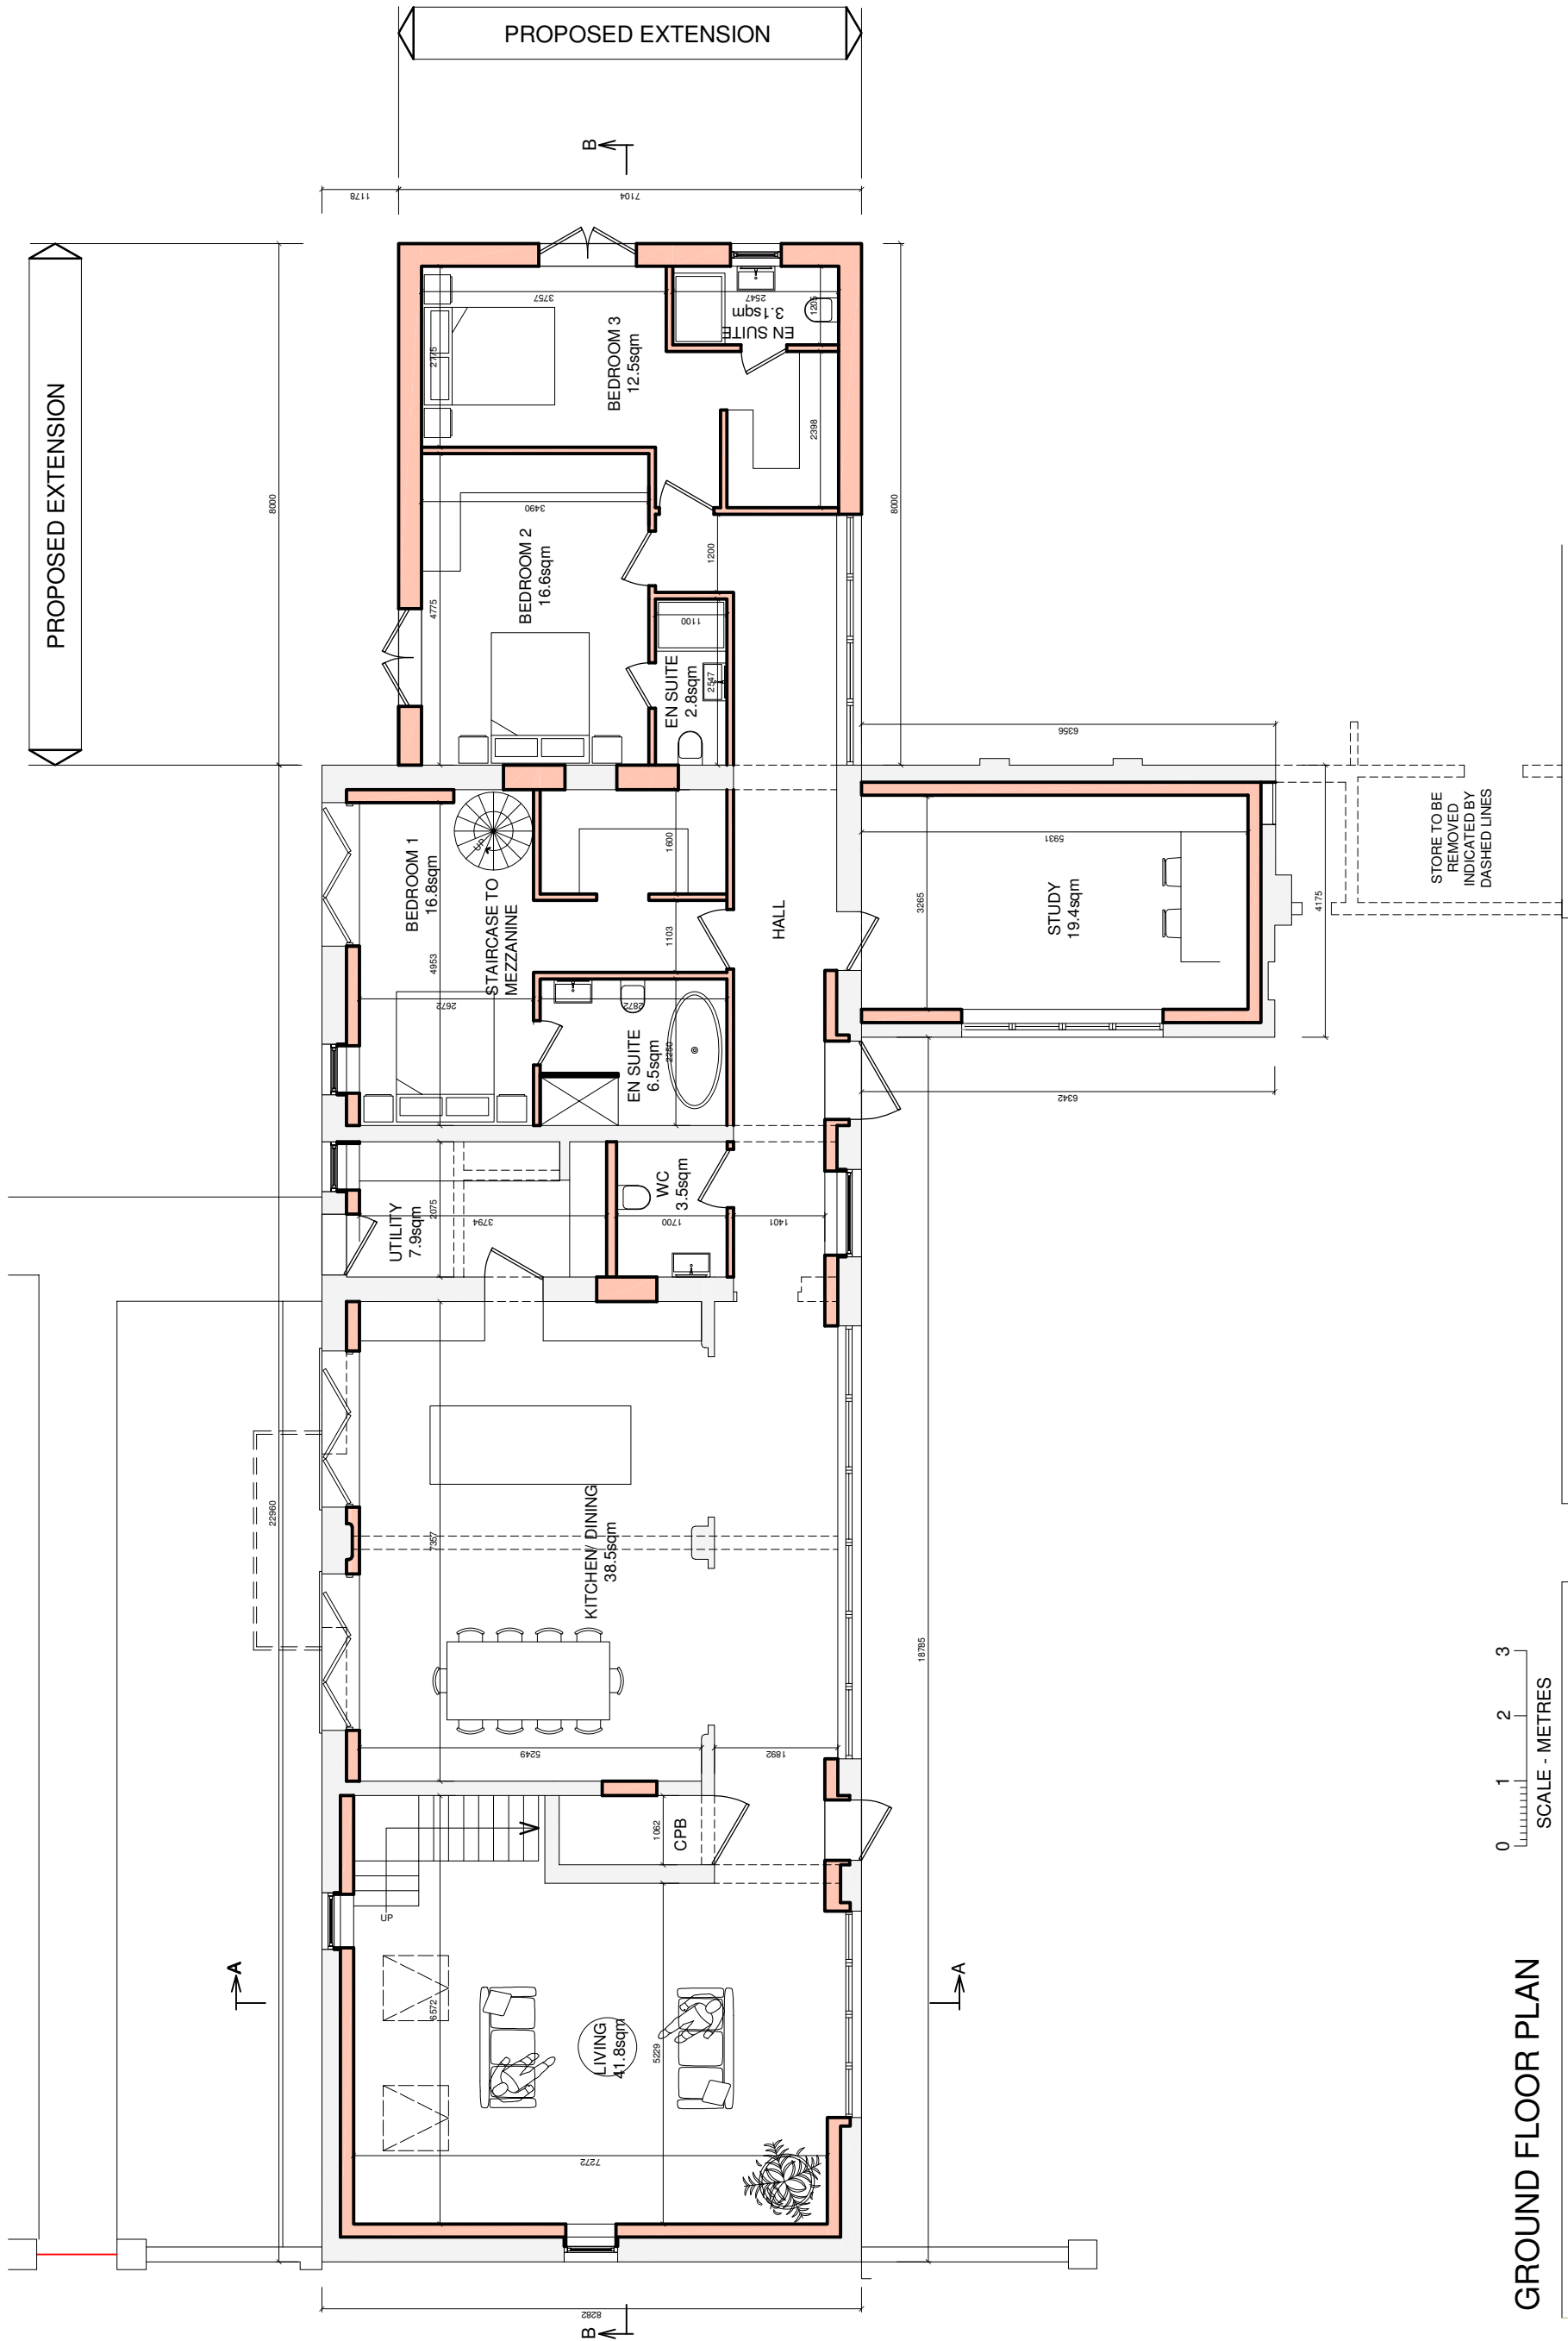


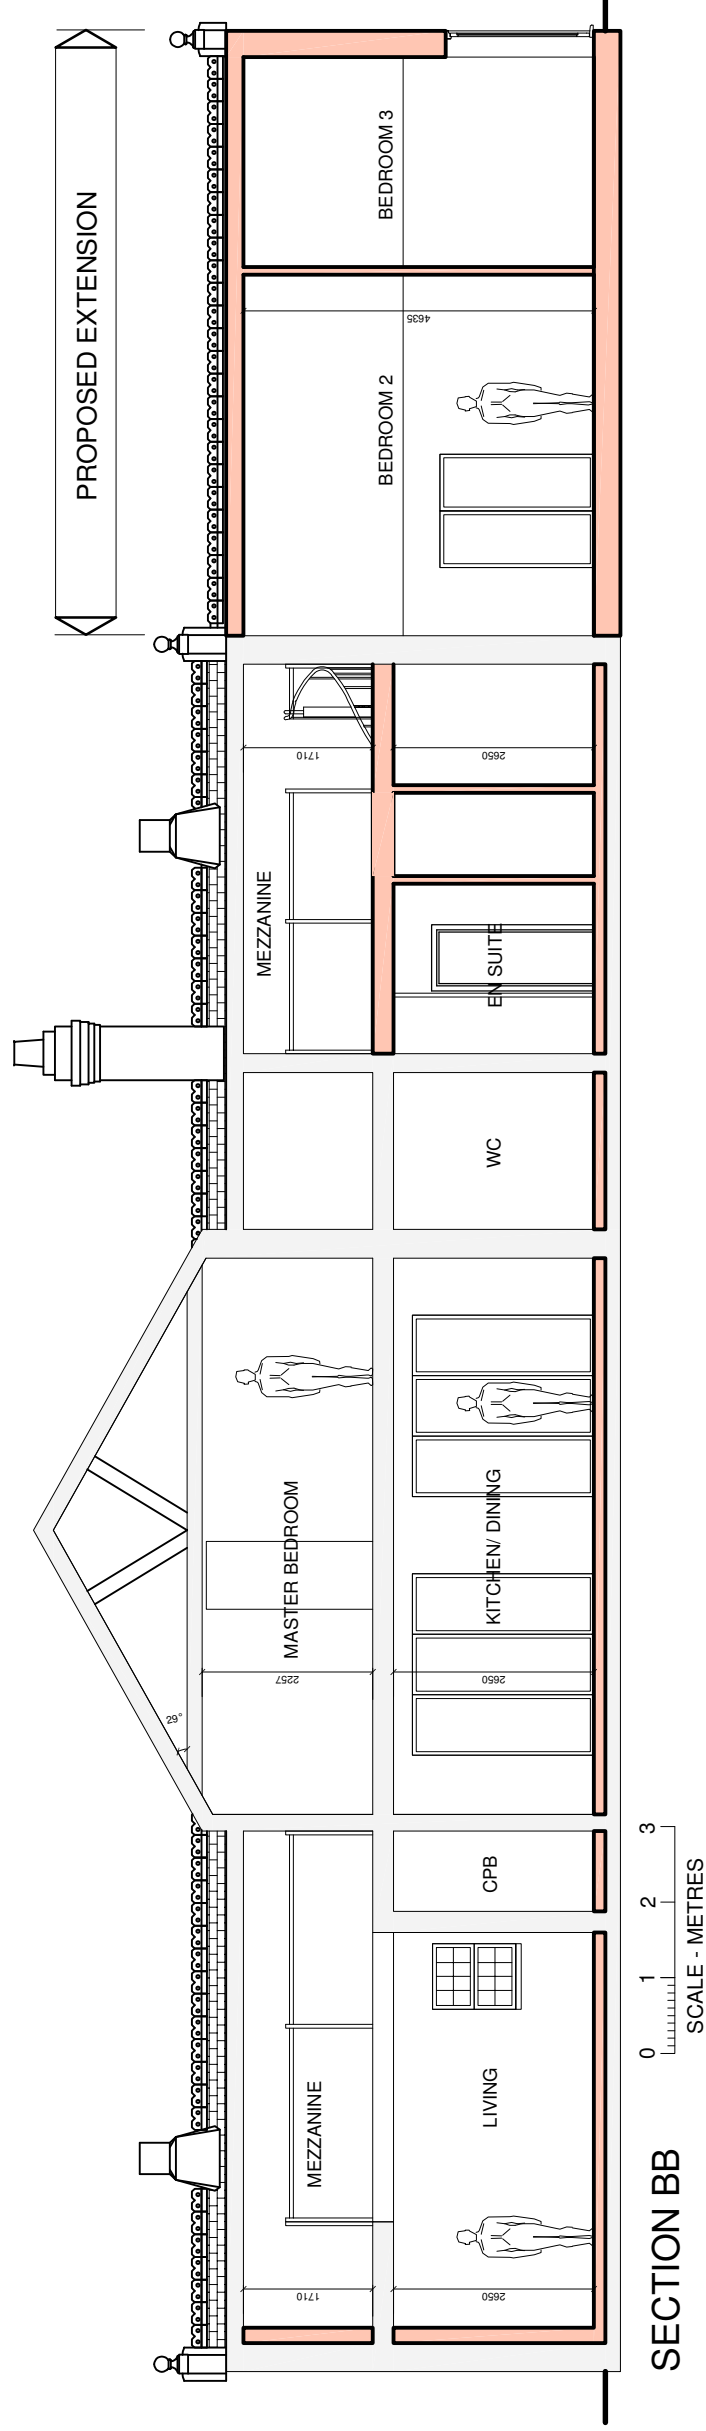

A: 25.08.26 SCALE BARS ADDED.

PROJECT PROPOSED DEVELOPMENT.	SCALE 1:100@A1.	
LOCATION PIETON HALL, SHILLINGTON ROAD, PIETON, HERTFORDSHIRE, SG5 5HB.	DRAWN J.A.KEANEY.	
CLIENT GILL-HUDSON HOMES LTD.	DME JULY 2026.	
TITLE COACH HOUSE-PLANS & SECTIONS-PROP.	PURPOSE PLANNING.	DRAWING NUMBER 2414.PL.09A

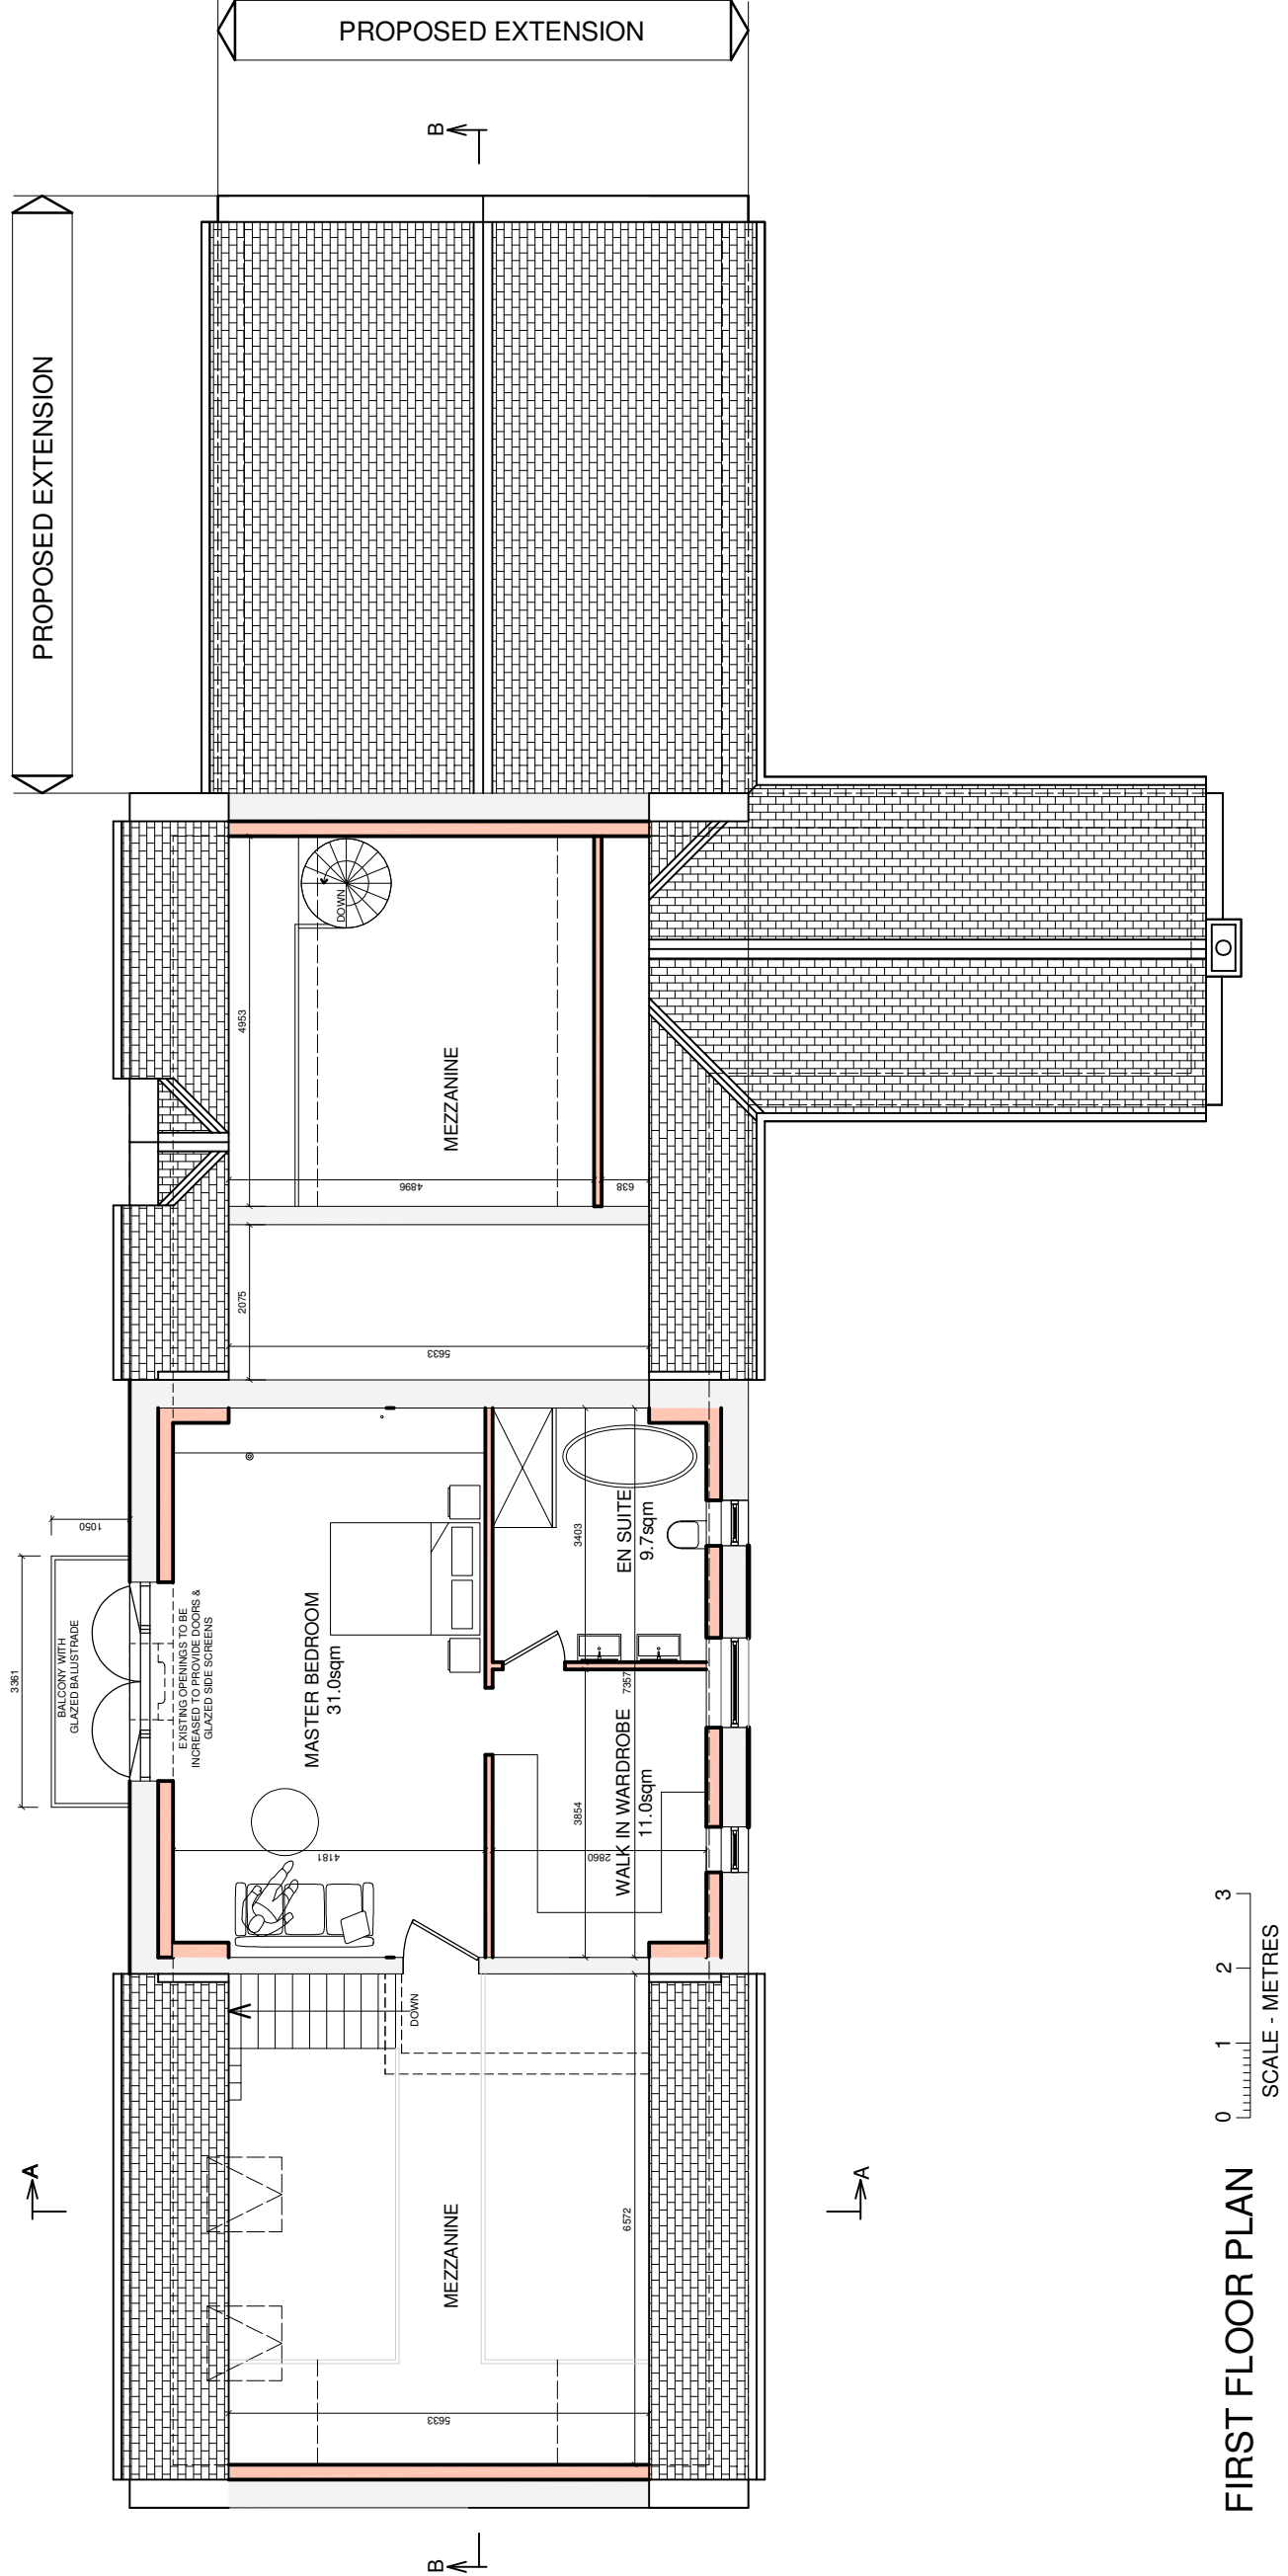

PLANNING APPLICATION