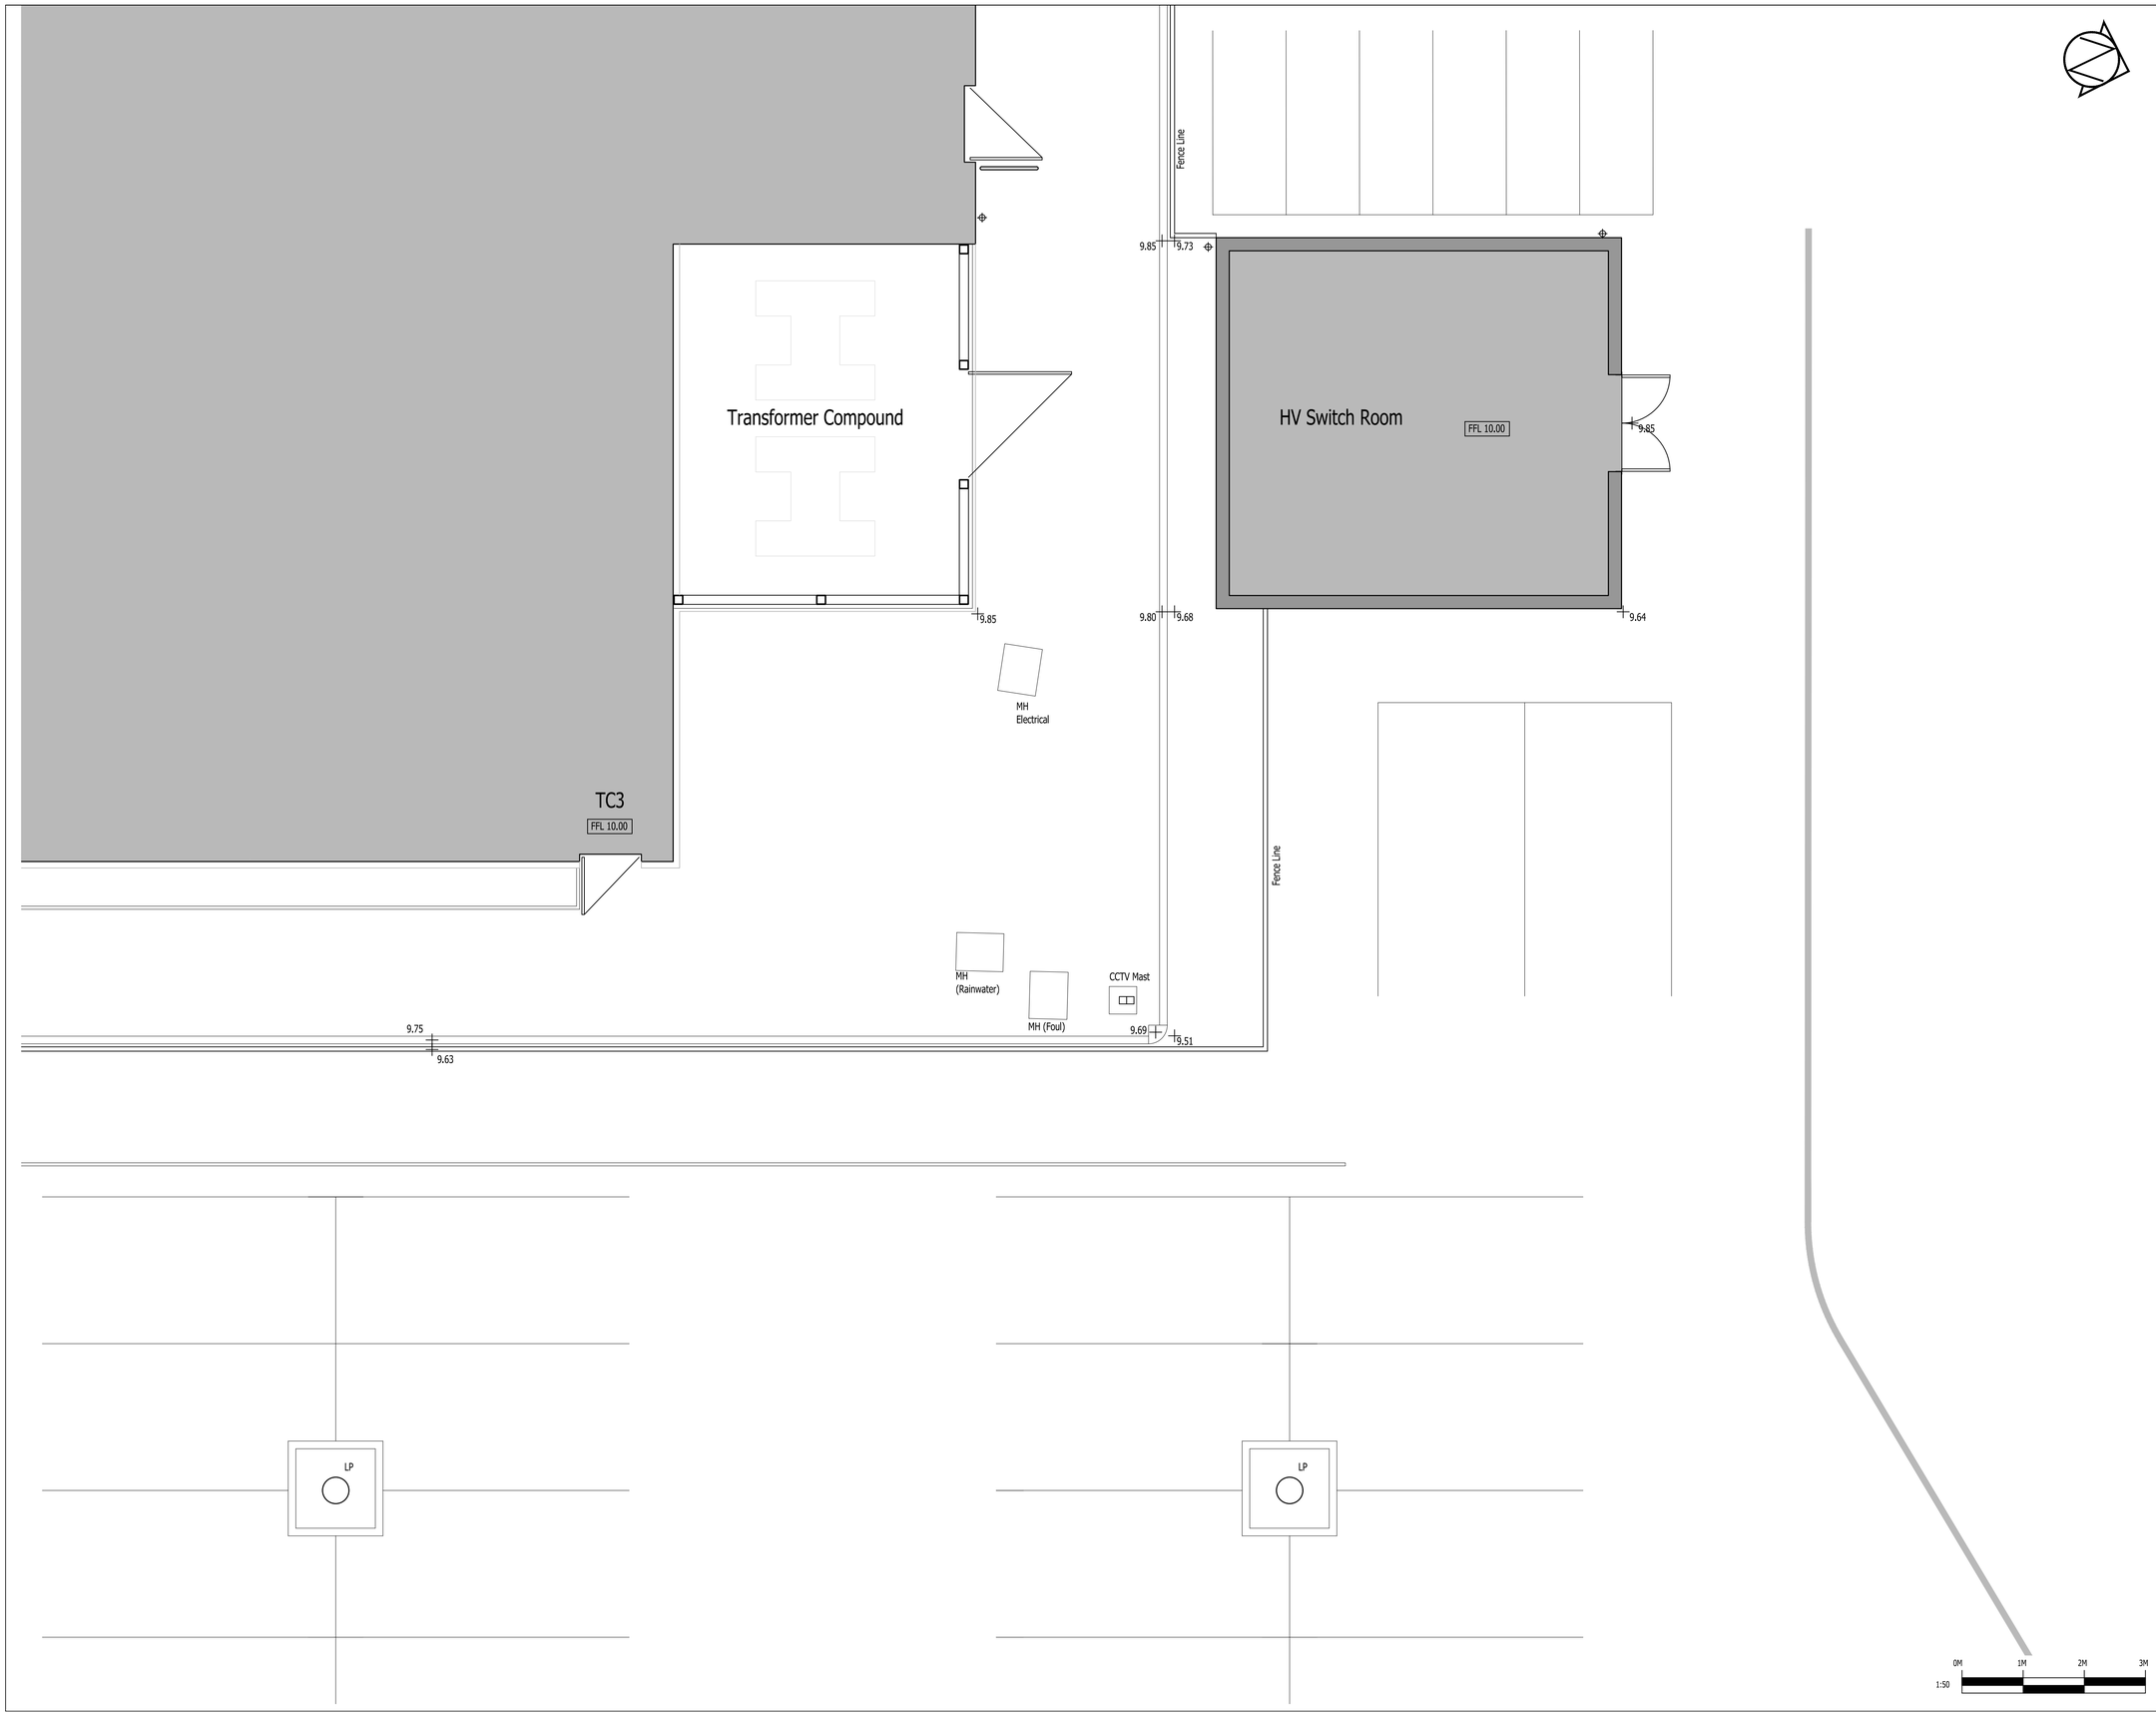

© Architon LLP 2014

This drawing is the property of Architon LLP and must not be divulged to anyone, copied or reproduced, or used for marketing, advertising or promotional purposes without the express written permission of Architon LLP.

All dimensions are to be checked on site and not scaled from this drawing. Contractors must verify all dimensions on site before setting out, commencing work or preparing shop drawings. Any discrepancies on this drawing with other contract documentation to be reported immediately for clarification.

LEGEND

9.68 Existing Site Levels

LP Lamp Post

FFL 10.00 Finish Floor Level

Plan based on drawing no. 0655/D22 Rev.A from O'Keefe Scanlon Limited

Site levels taken from SWP drawing no. E4260-203 Revision H

PLANNING ISSUE

Rev	Description	Date

Client

Johnson Matthey

Job title

Gate 16
Visiting Contractors Security Reception

Drawing title

Existing Site Plan

Scale	Date	Drawn
1:50@A1/1:100@A3	03.18	RB

ARCHITON LLP

CHARTERED ARCHITECTS . DESIGN . PLANNING CONSULTANTS . DEVELOPMENT . BUILDING COST MANAGEMENT

REGENCY HOUSE
17 WEST STREET
EPSOM KT18 7RL

TEL:01372 745600
FAX:01372 745016
Email:info@architon.com

Drawing No

3129 - 003

ARCHITON LLP certified to:
BS EN ISO 9001
BS EN ISO 14001
IIP Accreditation