
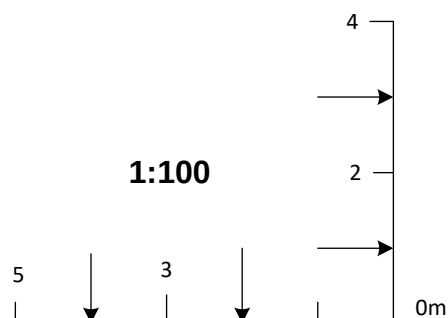
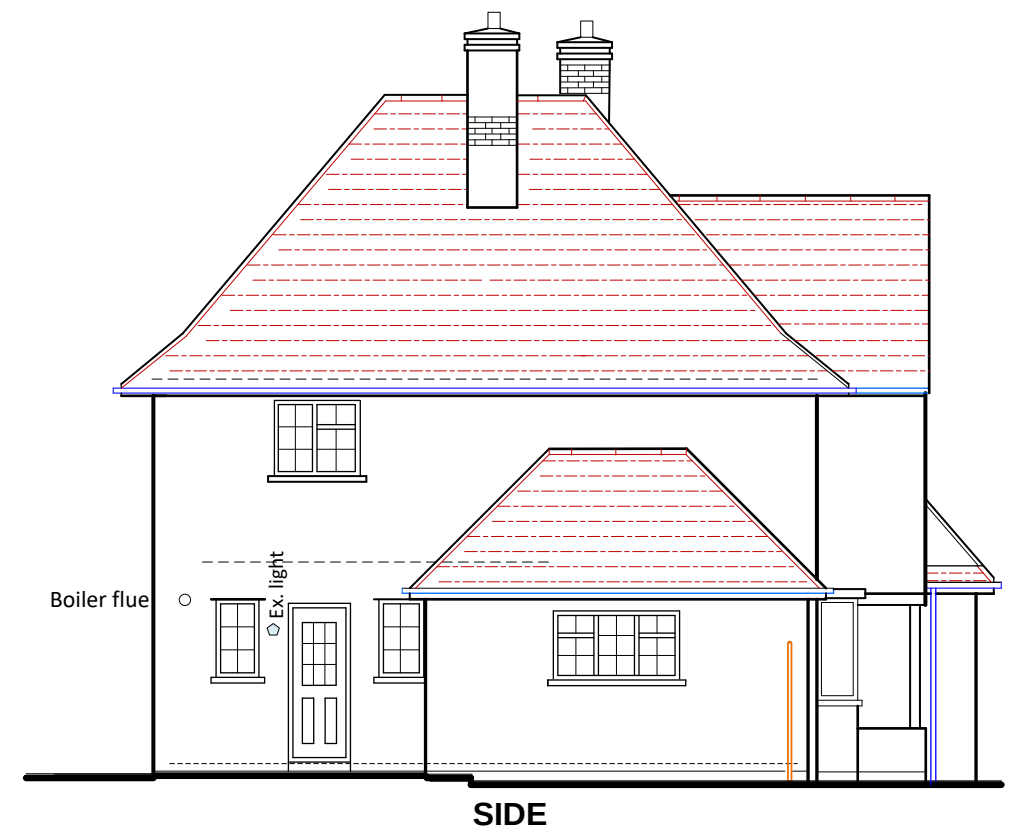
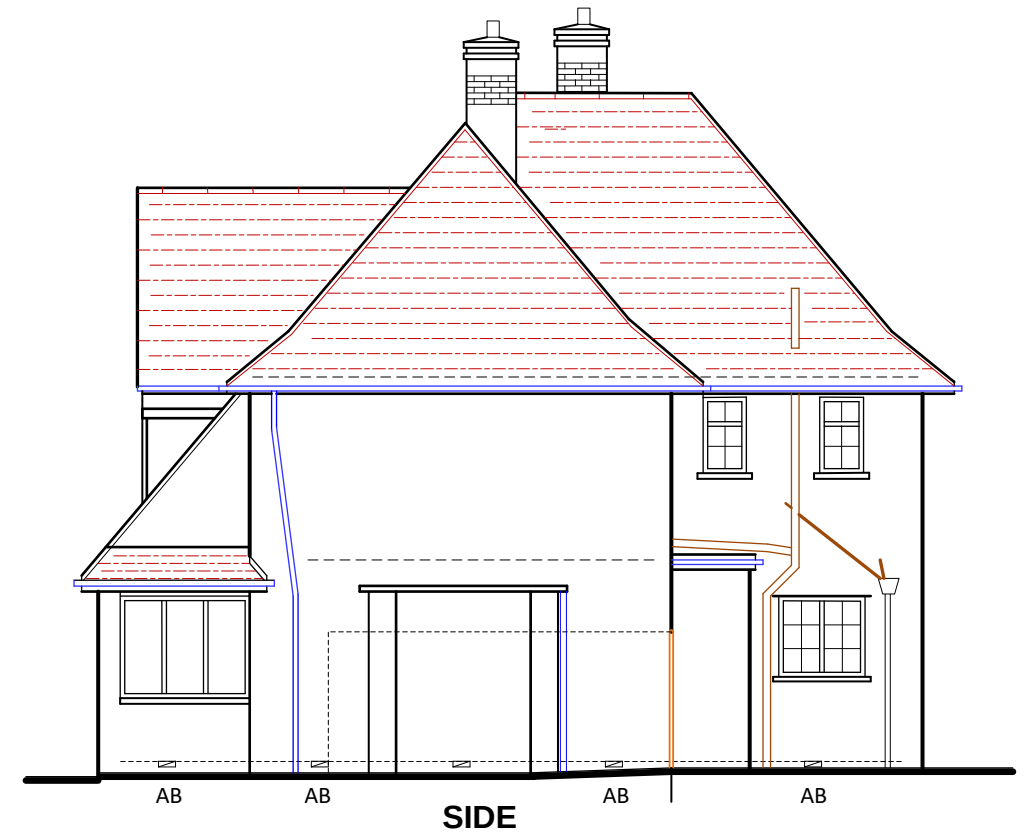


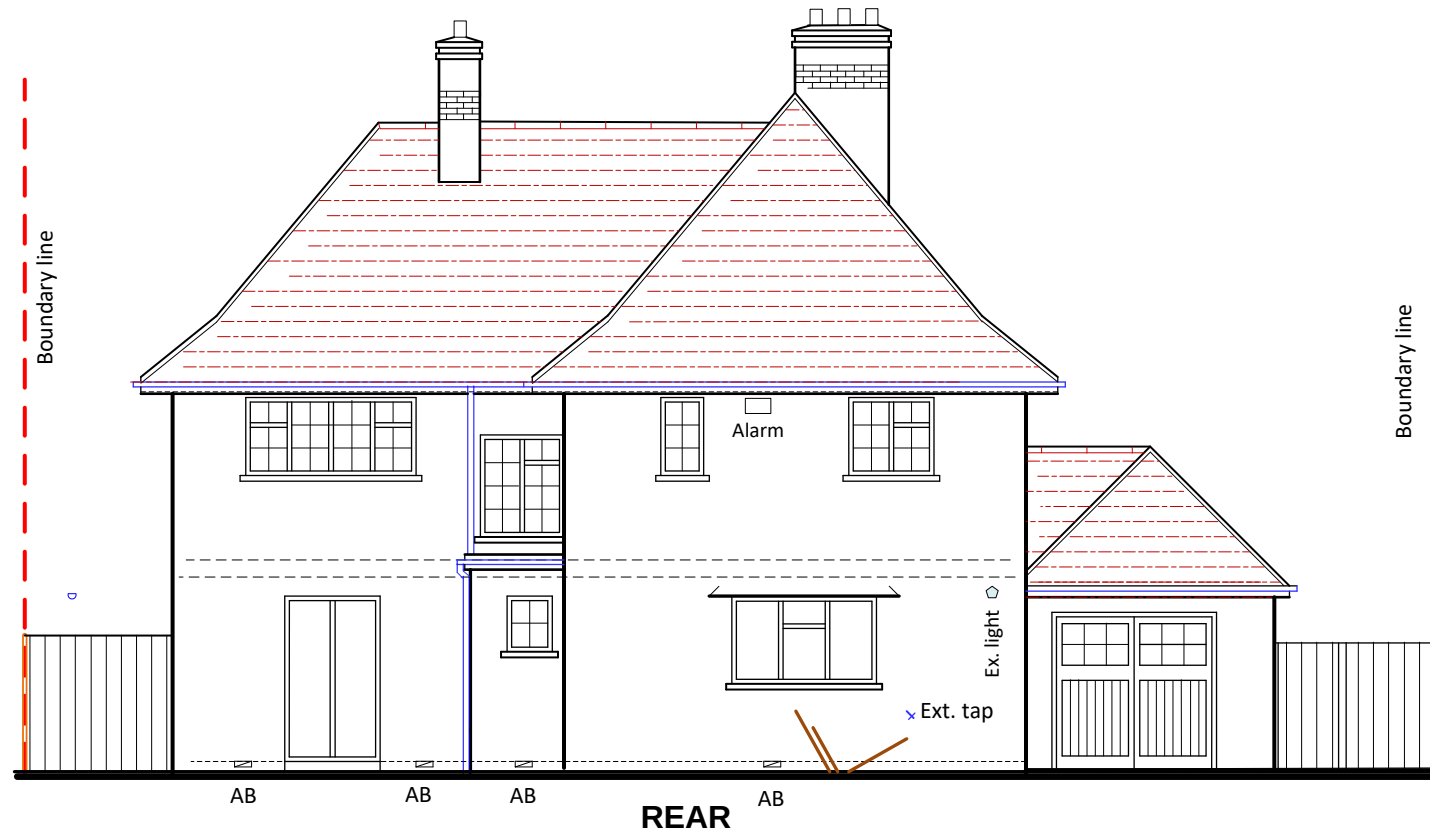

ROSEBURY
Design · Planning · Project Management

8 WOODLAND WAY, BALDOCK, HERTFORDSHIRE, SG7 6LR
T: 07970 277106
E: Rosebury21@gmail.com

Title	Scale	Date	Drawing No.	Rev
16 Cashio Lane, Letchworth GC	1:100	04.2025	03/DR/25	
Existing Elevations				